


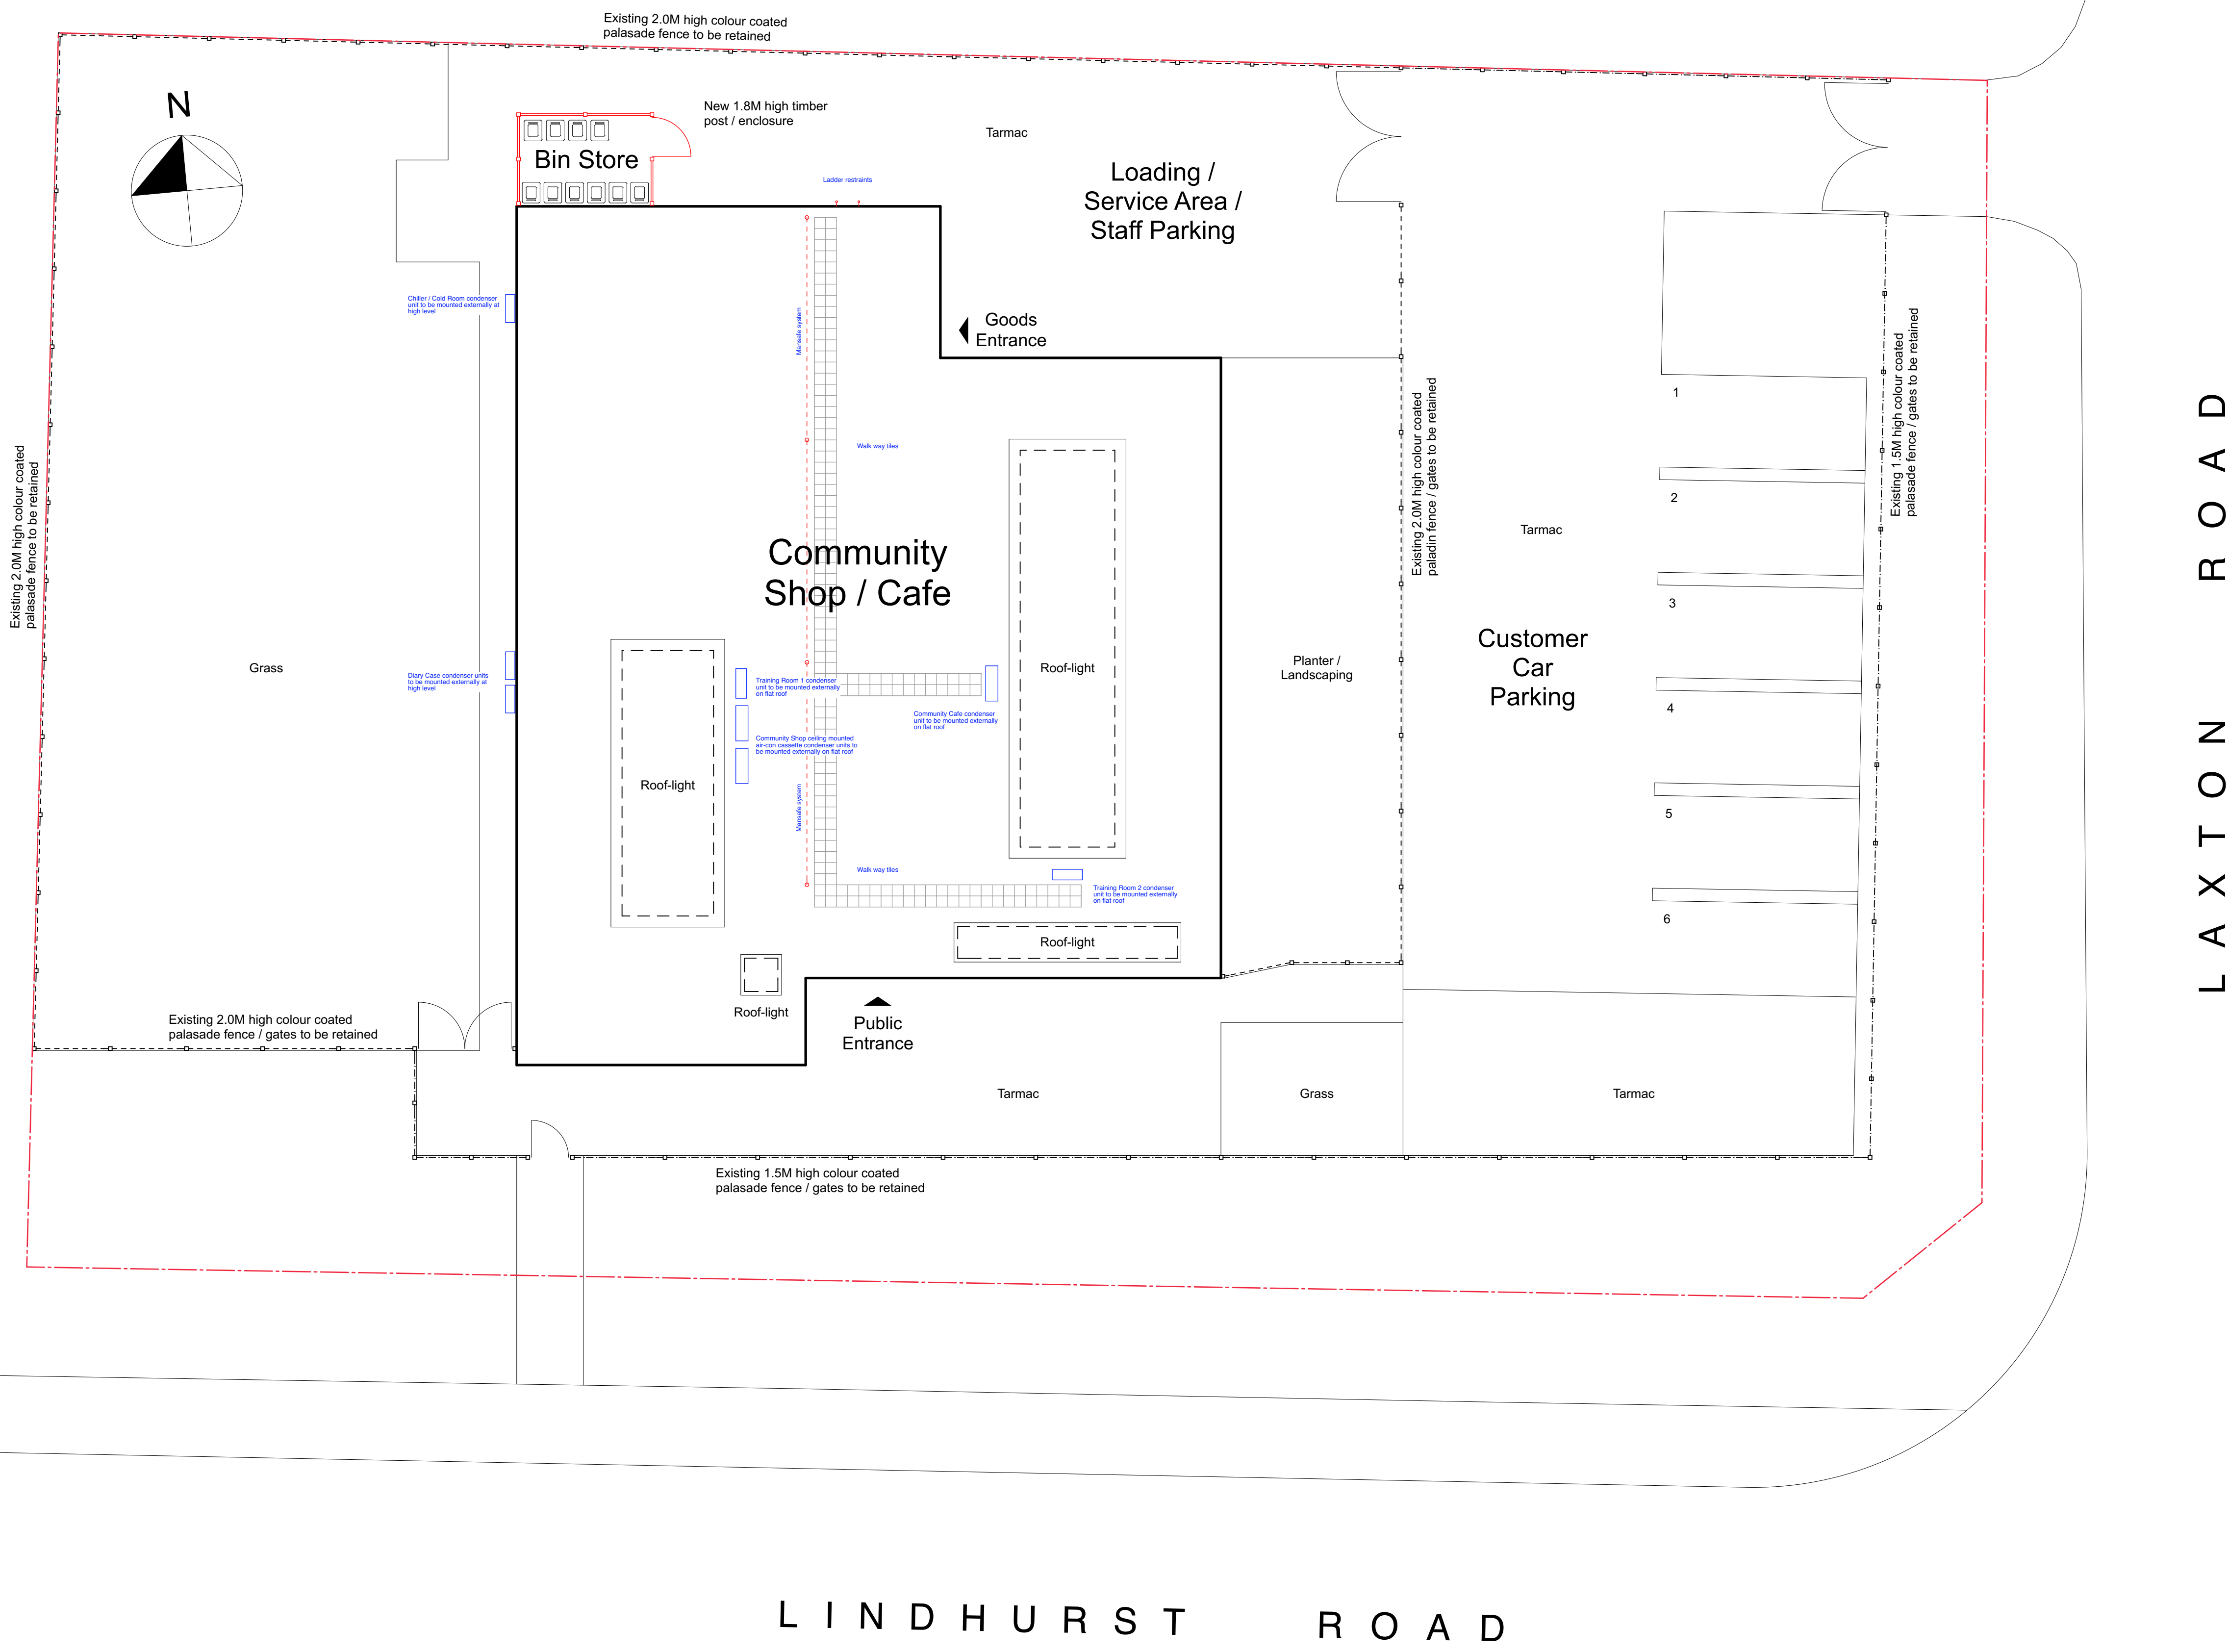



SLA DESIGN^{LLP}
Cost Conscious Creativity

Architecture | Master Planning | Visualisation | Interior Design

SLA Design LLP
The Link Building
24A St Andrew's Road
Sheffield
South Yorkshire
S11 9AL

Tel: (+44) 0114 2585603
Fax: (+44) 0114 2362918
E-mail: enquiries@SLADesign.co.uk

www.SLADesign.co.uk

SLA Design LLP
Reg. No. 02308979 Registered in England and Wales
Reg. Office: 29-43 Bridge Street, Swinton, M20 9BQ, South Yorkshire S64 8AP

SLA DESIGN:
- All rights reserved by SLA DESIGN
- No part of this publication may be reproduced, stored in any retrieval system or transmitted in any form or by any means without the prior permission of SLA DESIGN

Do not scale off drawing
All dimensions to be checked on site

Revision :	Date :
Rev A - 06/09/16	
Timber enclosure added to Bin Store.	
Rev B - 21/09/16	
Bin enclosure size amended, external air con condenser units added, mansafe / flat roof walkway tiles / ladder restraints added.	

Client:

**COMMUNITY SHOP /
COALFIELDS
REGENERATION
TRUST**

Project No:	Project Title:
16/003	Lindhurst Road, Athersley North, BARNSELEY, S71 3DQ

Drawing No:	Drawing Title:
113	Proposed Site Layout

Revision:	Drawn by:	Approved By:
B	PH	

Date:	Scale:
Jan 2016	1:100@A1

Drawing Status :	CONSTRUCTION
------------------	--------------