


ATTENTION IS DRAWN TO THE REQUIREMENTS OF
THE CONSTRUCTION DESIGN AND MANAGEMENT
REGULATIONS 2015 AND THE DUTIES AND
RESPONSIBILITIES CONTAINED THEREIN

FFL 0.00 + 0.00	Finished floor level Proposed ground level	
FOE 	Flag on edge	
GB 	Fence with concrete gravel board	
RW 	Retaining wall	
HWRW 	Highway Retaining Wall	
- - - - - 	Level Berm	
	Gabion Retaining Wall	
UB 	Extra facing brickwork - underbuild	
T T T T T 	Tanking	
	Approx existing level	
	Max 1 in 3 batter (unless noted otherwise)	
■ G	Gully	
CD 	Channel Drain (min B125 grade cover)	
1:12 Ramp (Arrow to low)	Yard gully	
1:12 Ramp (Arrow to low)		

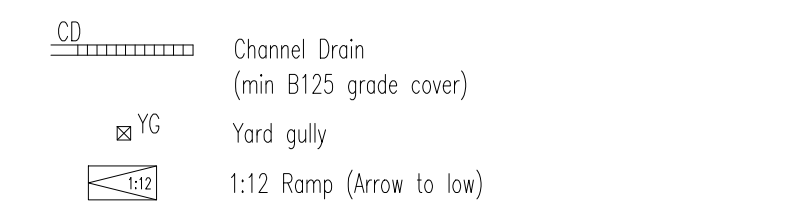

FINISHED DESIGN LEVELS
+/- 500mm, SUBJECT TO
DETAILED DESIGN AND
REGULATORY APPROVALS

ARP ARP ASSOCIATES
Chartered Consulting Engineers

Northwest House • 5 & 6 Northwest Business Park • Servia Hill, Leeds • LS6 2QH
☎ 0113 245 8498 ☎ 0113 244 3864 ✉ leads@arpassociates.co.uk www.arpassociates.co.uk

ARP Associates is a trading division of ARP Geotechnical Ltd, a company registered in England and Wales with company number 3771811, whose registered office is at 5/6 Northwest Business Park, Servia Hill, Leeds LS6 2QH

PROJECT

GYPSY LANE,
WOMBWELL

DRAWING STATUS
PRELIMINARY

Scale	Date	Drawn
1:200 @ A1	JUN 22	DJG
		Chk.
		MI
Drg. No.	Rev	
0425/87/08.08	B	