


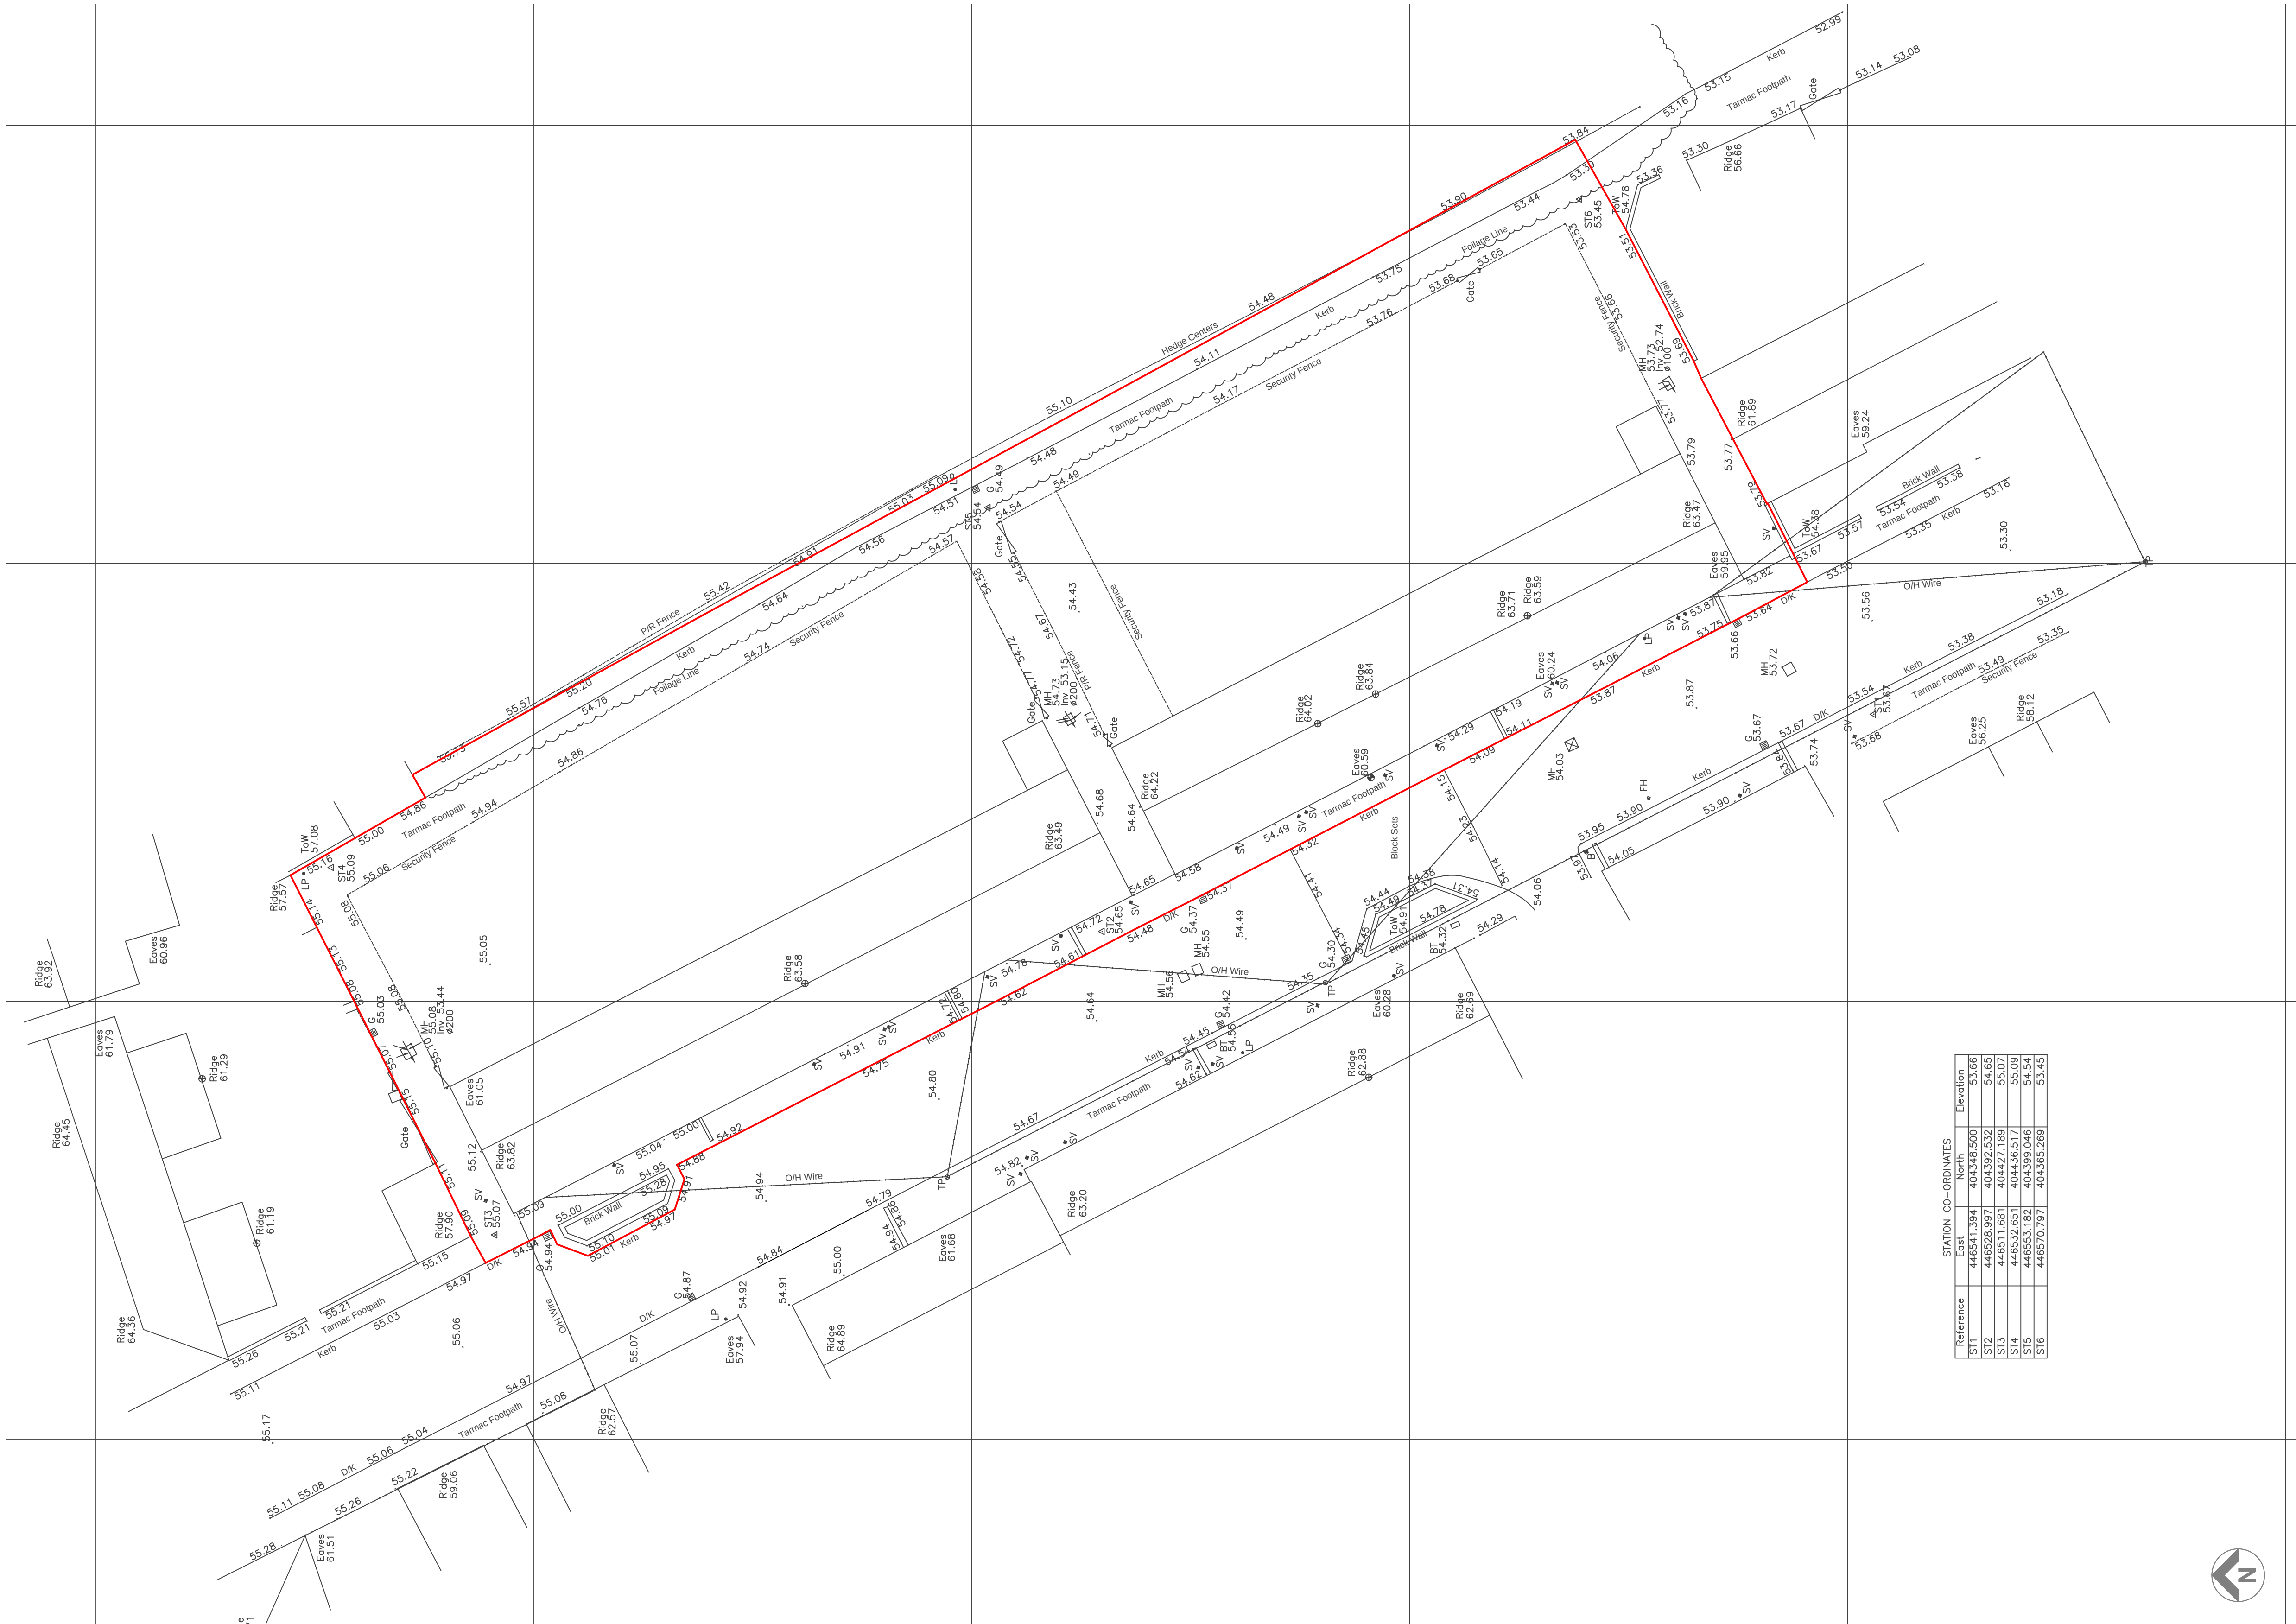


TOPOGRAPHICAL : 1: 200 @ A1

RESPONSIBILITY IS NOT ACCEPTED FOR OTHERS SCALING DIRECTLY FROM THIS DRAWING. DO NOT SCALE FROM THIS DRAWING. USE WRITTEN DIMENSIONS ONLY.



KEY PLAN

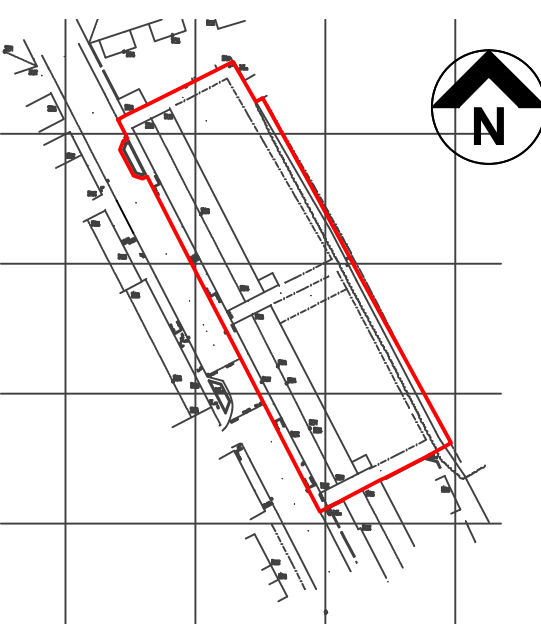

THIS DRAWING IS PRODUCED FOR USE IN THIS PROJECT ONLY AND MAY NOT BE USED FOR ANY OTHER PURPOSE. NPS PROPERTY CONSULTANTS LTD ACCEPT NO LIABILITY FOR THE USE OF THIS DRAWING OTHER THAN THE PURPOSE FOR WHICH IT WAS INTENDED IN CONNECTION WITH THIS PROJECT AS RECORDED IN THE 'PURPOSE FOR ISSUE' AND 'FILE STATUS CODE'.

THIS DRAWING MAY NOT BE REPRODUCED IN ANY FORM WITHOUT PRIOR WRITTEN AGREEMENT OF NPS PROPERTY CONSULTANTS LTD.

© CROWN COPYRIGHT AND DATABASE RIGHTS 2017 ORDNANCE SURVEY LICENCE NUMBER 100022264

Notes:

Reference	STATION CO-ORDINATES		Elevation
	East	North	
ST1	446541.394	404348.300	53.66
ST2	446526.897	404327.182	54.02
ST3	446532.651	404327.182	54.02
ST4	446532.651	404336.517	55.09
ST5	446553.182	404399.046	54.54
ST6	446570.797	404365.269	53.45

Planning Amendment Issue. Job ref number changed to suit latest project.

P2	SBL	11.08.17	LJK			
----	-----	----------	-----	--	--	--

ISSUED FOR PLANNING APPROVAL

P1	LS	26.05.16	LJK			
----	----	----------	-----	--	--	--

COMMENT

REV	DRAWN	DATE	CHECKED	DATE	APPROVED	DATE
-----	-------	------	---------	------	----------	------



NPS Barnsley Ltd
Gateway Plaza, Sackville St, Barnsley, South Yorkshire, S70 2RD,
Tel: 01226 774605, Email: barnsley@nps.co.uk, web: www.nps.co.uk

CLIENT

BERNESLAI HOMES

PROJECT

BEEVER STREET, GOLDTHORPE
PROPOSED DEVELOPMENT

TITLE

TOPOGRAPHICAL

SCALES	DISCIPLINE	PROJECT NUMBER
1:200	ARCHITECT	17-1-1237

DRAWING NUMBER		REV CODE
NPS-DR-A-(00)-011		P2
STATUS CODE	PURPOSE OF ISSUE	DRAWN BY
S2	PLANNING APPROVAL	LS