


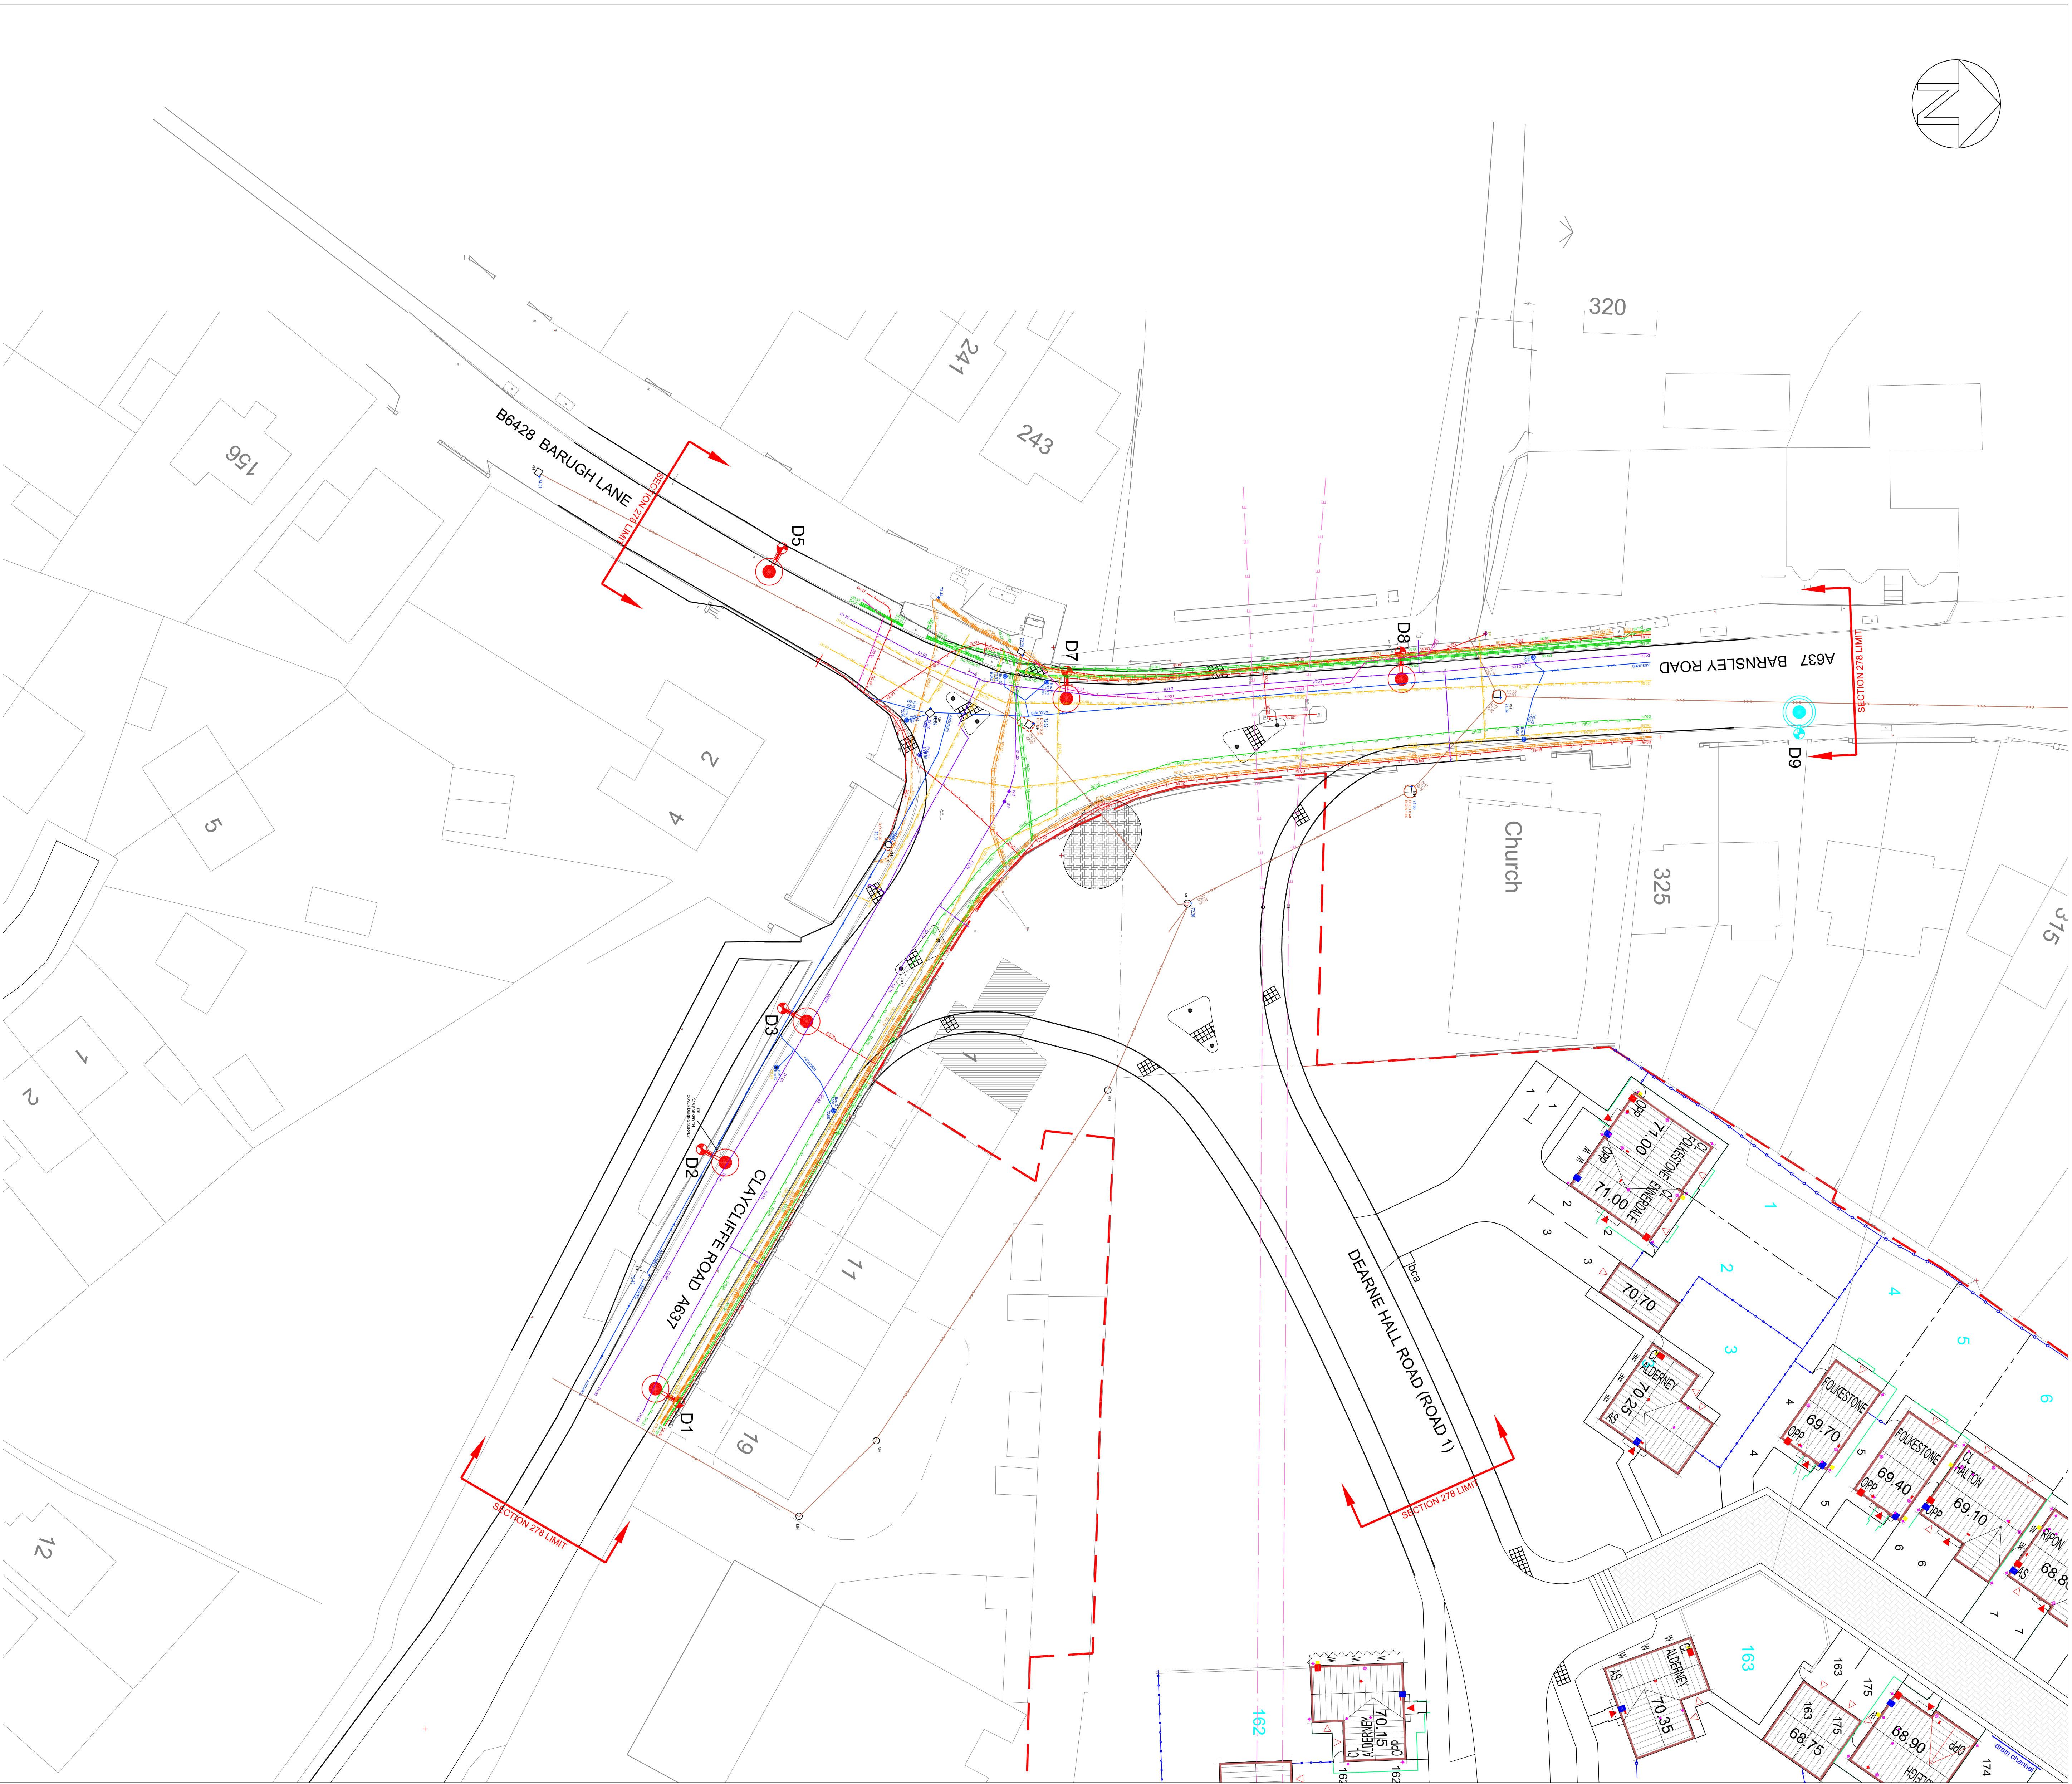

- |   |
|---|
| 1. ALL POLICE OFFICERS SHALL HAVE A CLEAR RECORDING OF RECORDS AND SHALL BE CLASSIFIED INTO B3 AND CATEGORIES 1, 2, 3, |
|---|