



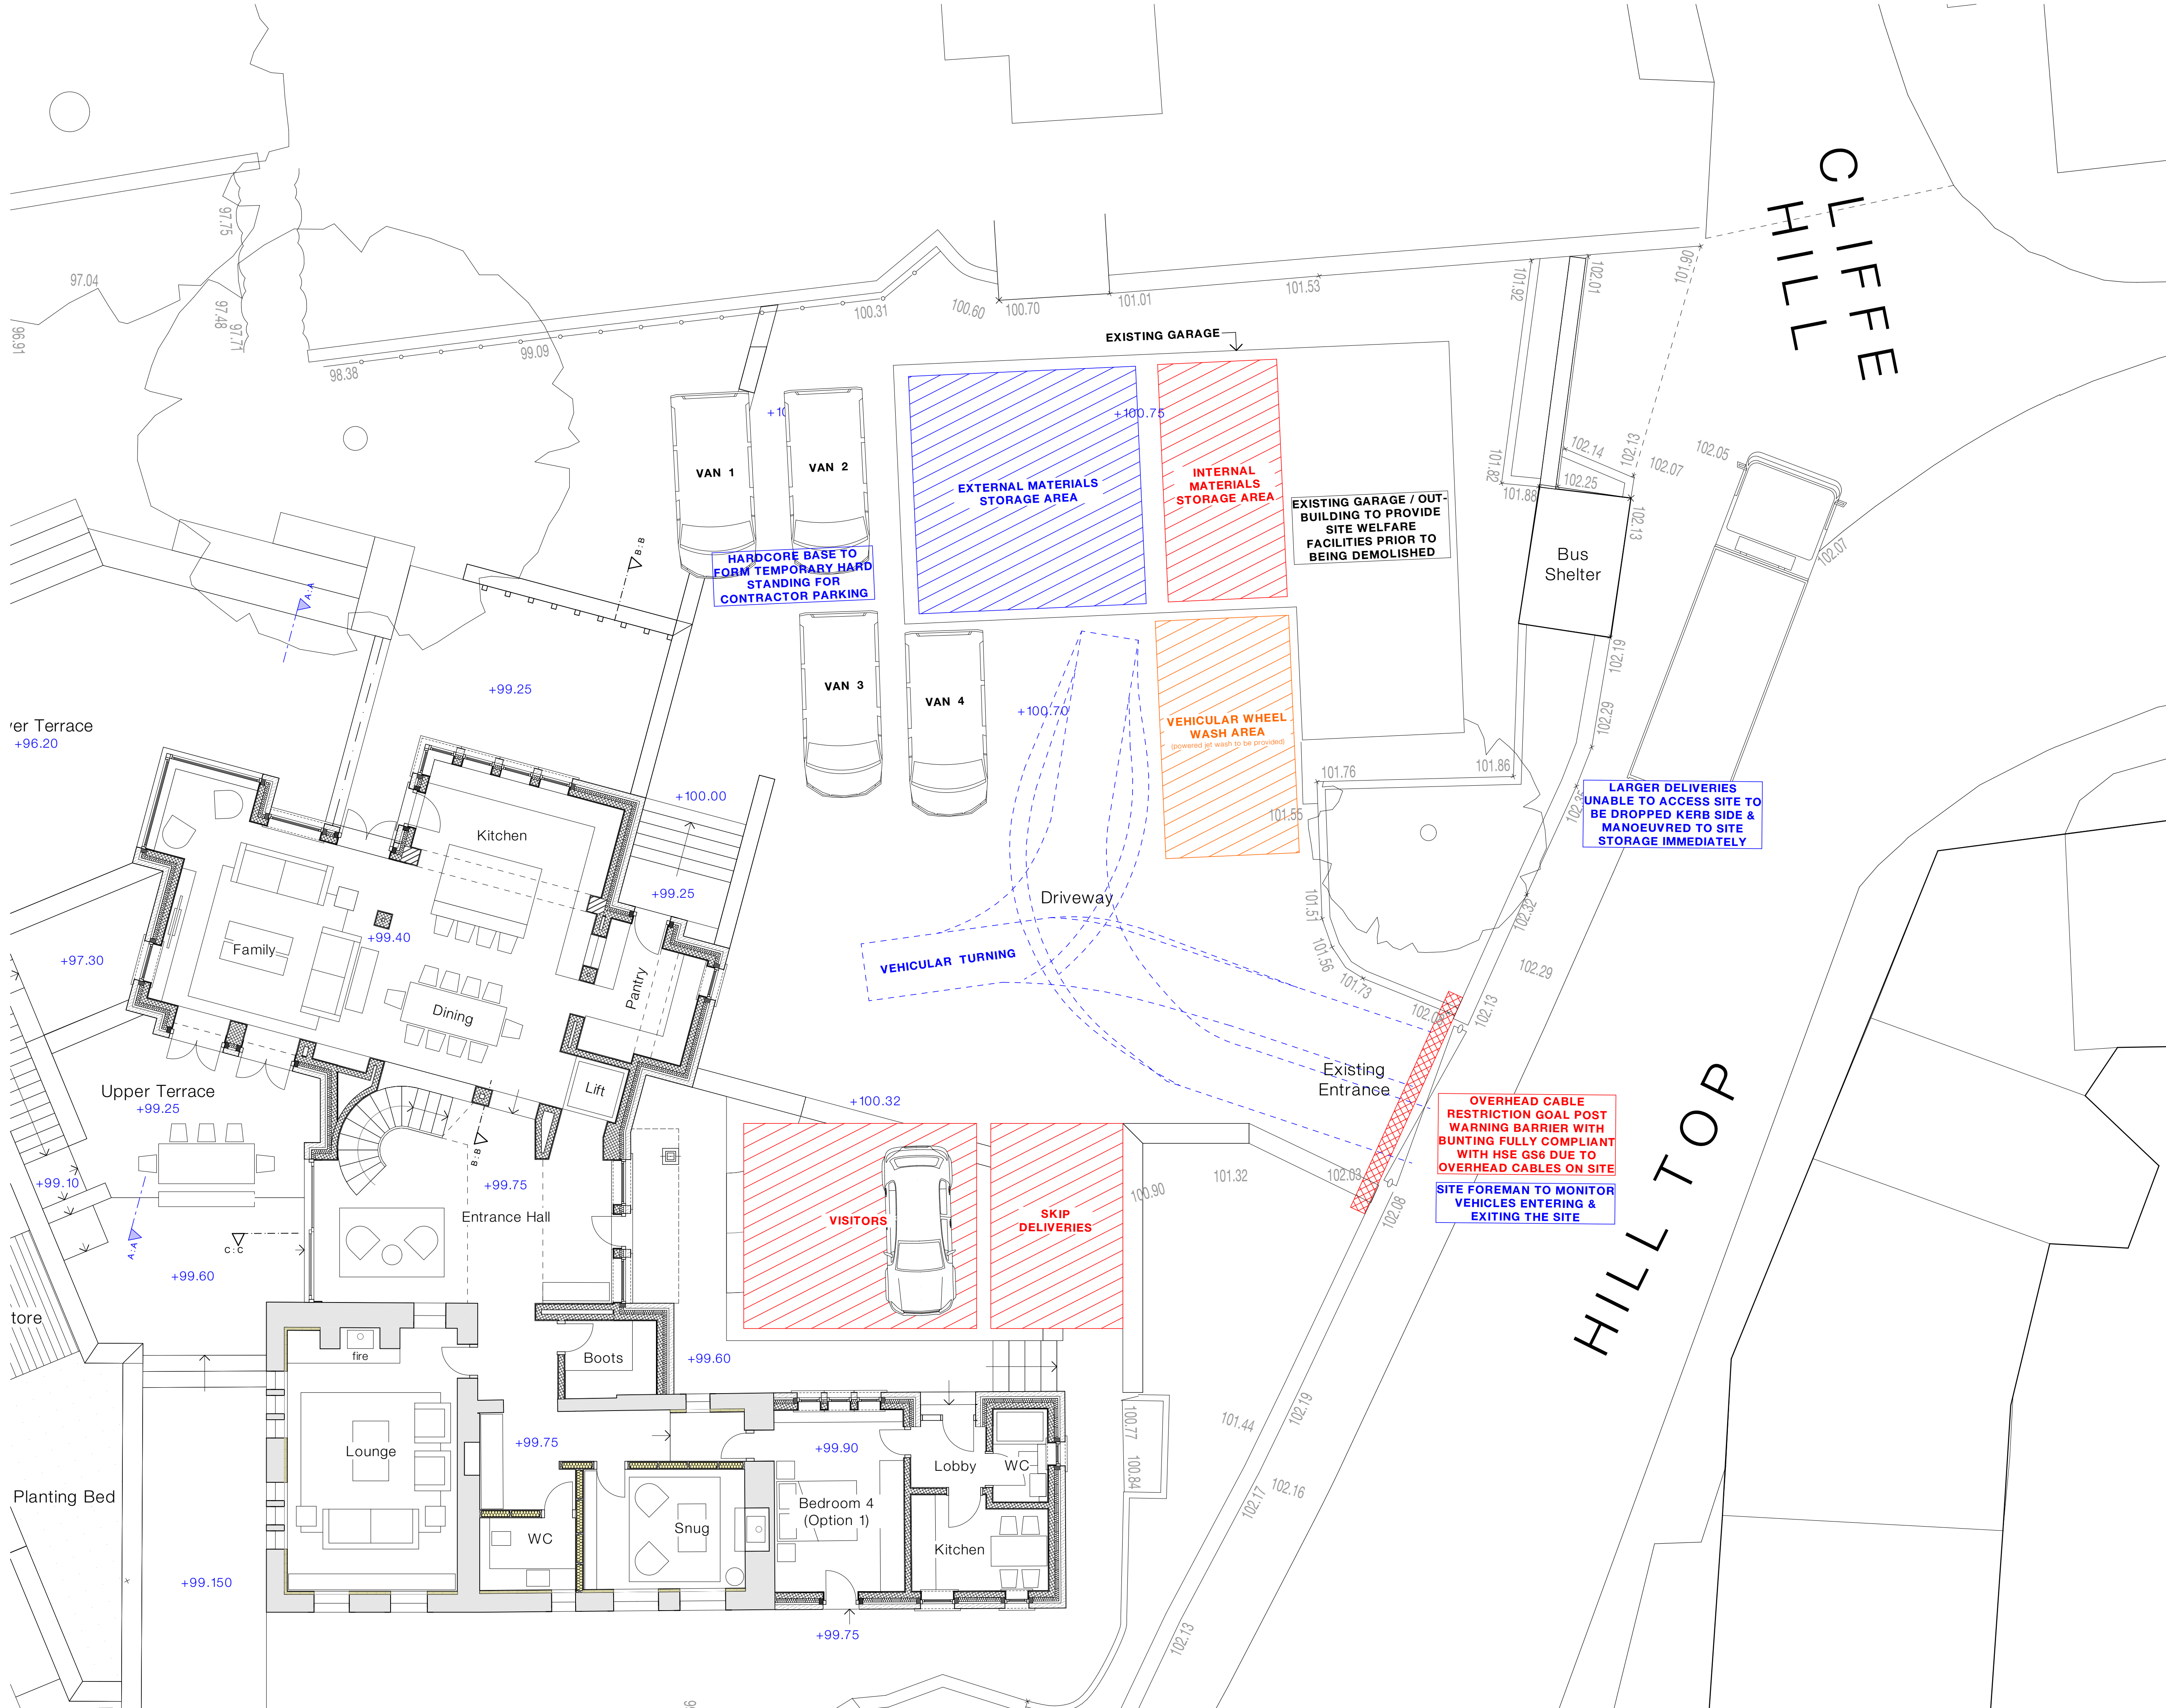

Notes

Do not scale from drawing, use figured dimensions only.
All dimensions must be checked and verified on site prior to commencement of work and architect to be notified of any discrepancies.
This drawing is intended to permit overall scheme proposals only and cannot be used for construction purposes without further information.

Rev	Drawn	Checked	Date

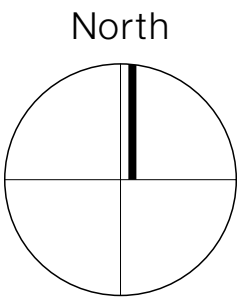

Job Title
2 Hill Top,
Cawthorne, Barnsley.

Client
Mr & Mrs McLean
Status
Company
AD

Drawing
Site Set Up & Co-ordination -
(Planning Condition 6)
Scale @ A1
1:75

Date
November 2018
Drawn
PH
Checked
ML

Drawing No.
3222 (0-) 27
Revision

ONE17

ARCHITECTS & INTERIOR DESIGNERS

The Dyehouse, Armitage Bridge
Huddersfield, West Yorkshire HD4 7PD
T 01484 668 000 F 01484 668 001
E solutions@one17design.com

ONE17DESIGN.COM