


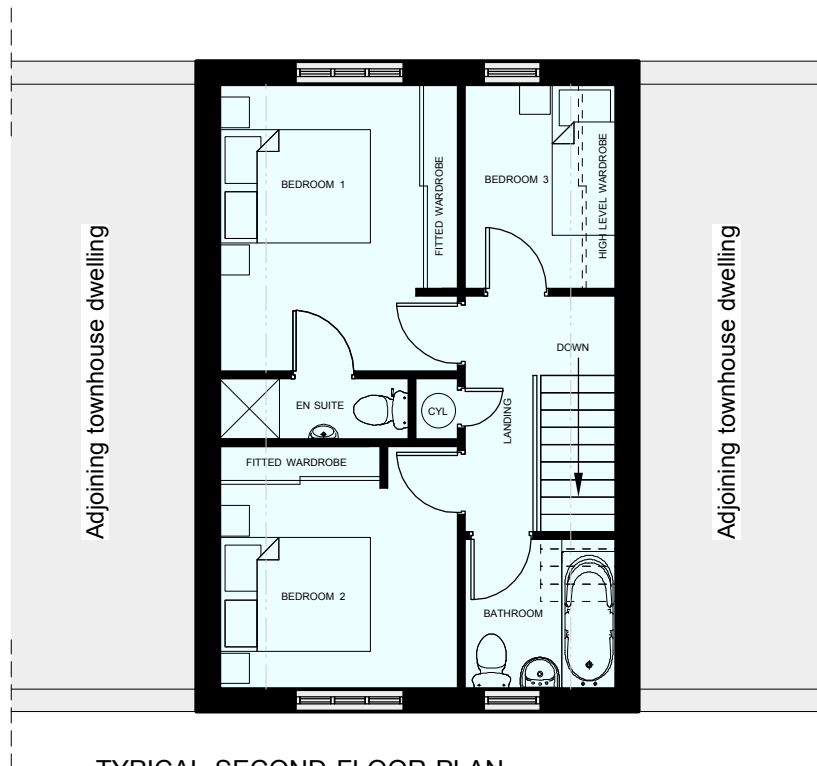


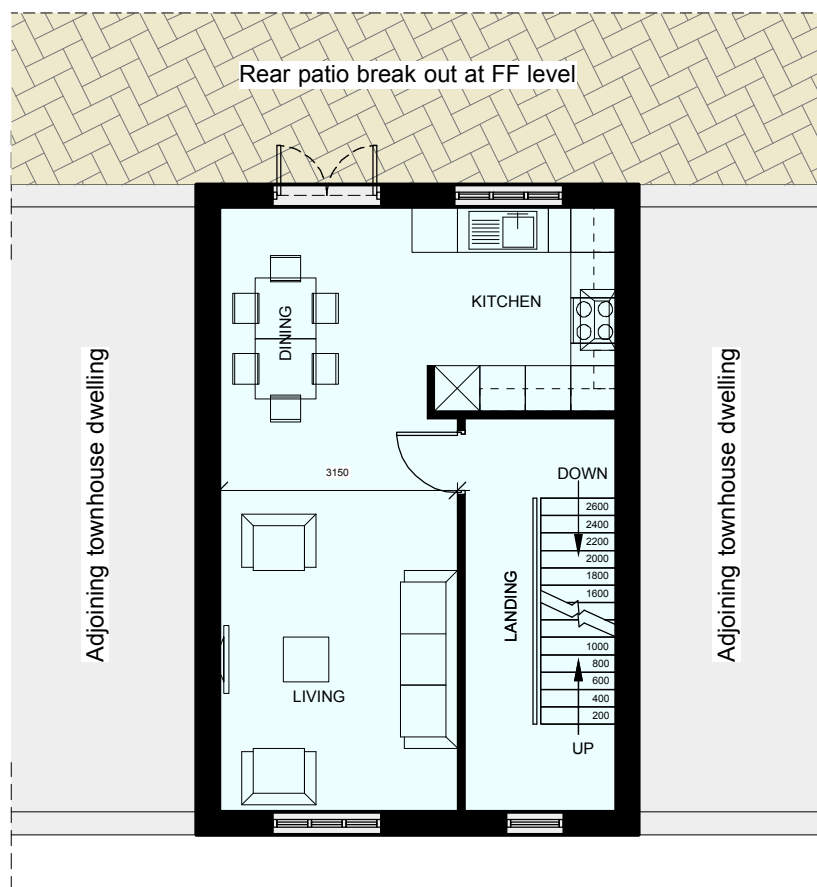

TYPICAL SECOND FLOOR PLAN
GIA 450sq ft

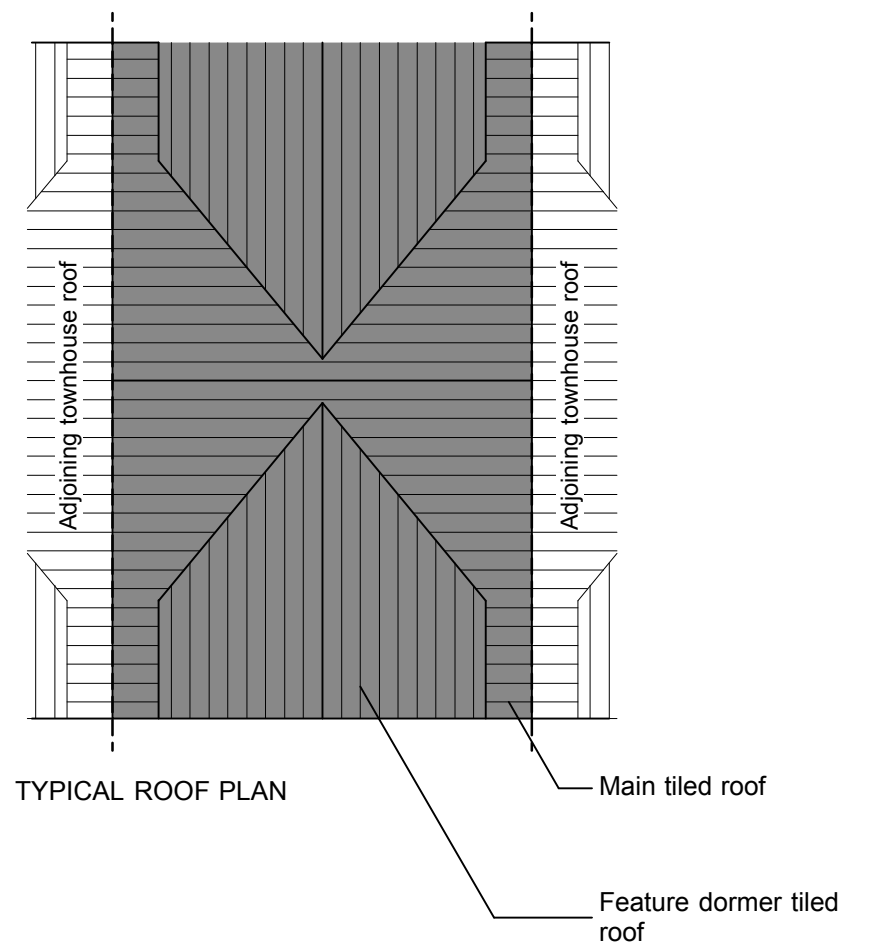

TYPICAL FIRST FLOOR PLAN
GIA 450sq ft

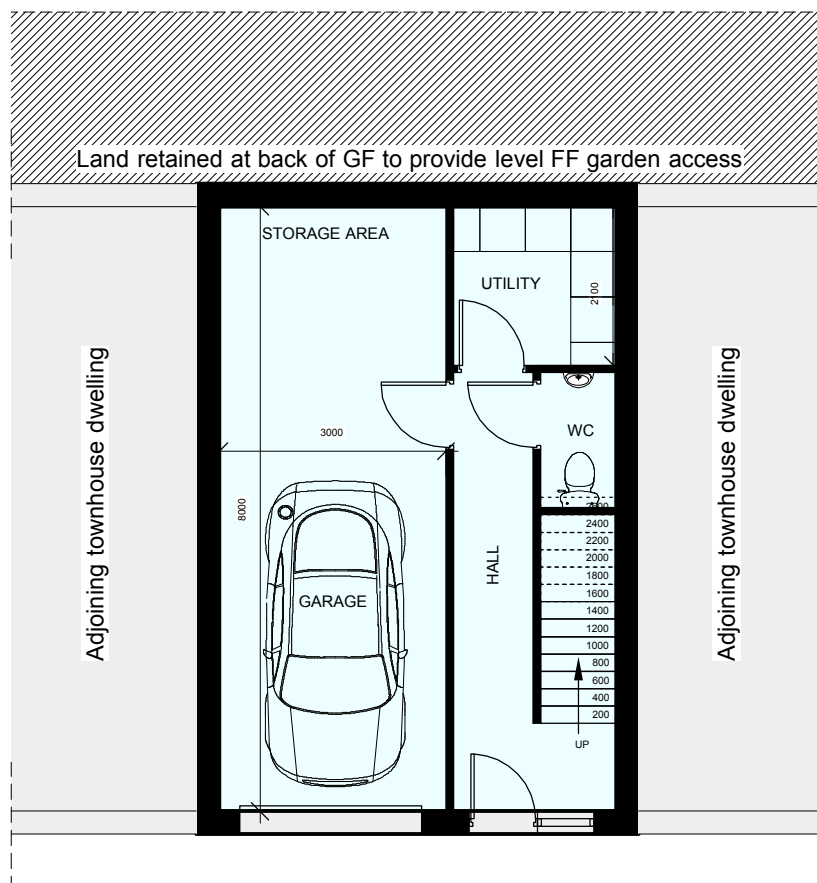

TYPICAL GROUND FLOOR PLAN
GIA 450sq ft

Rev	Date	Description	Drawn
-----	------	-------------	-------

htcarchitects

York Place Studio
8 Britannia Street
Leeds
LS1 2DZ

T:(0113) 244 3457

W: www.htcarchitects.co.uk
E: info@htcarchitects.co.uk

client
James Durrans & Sons Ltd.

project
**Saville Lane, Thurlstone
Penistone**

drawing title
**Townhouse Dwellings
Proposed Floor Plans/Roofplan**

date **June 2014**
status **Planning Issue**
scale **1:100 @ A3**
drawn **DW** checked **NT**
job no. **1442** dwg no. **P05** rev.