




FRONT ELEVATION

SIDE ELEVATION

REAR ELEVATION

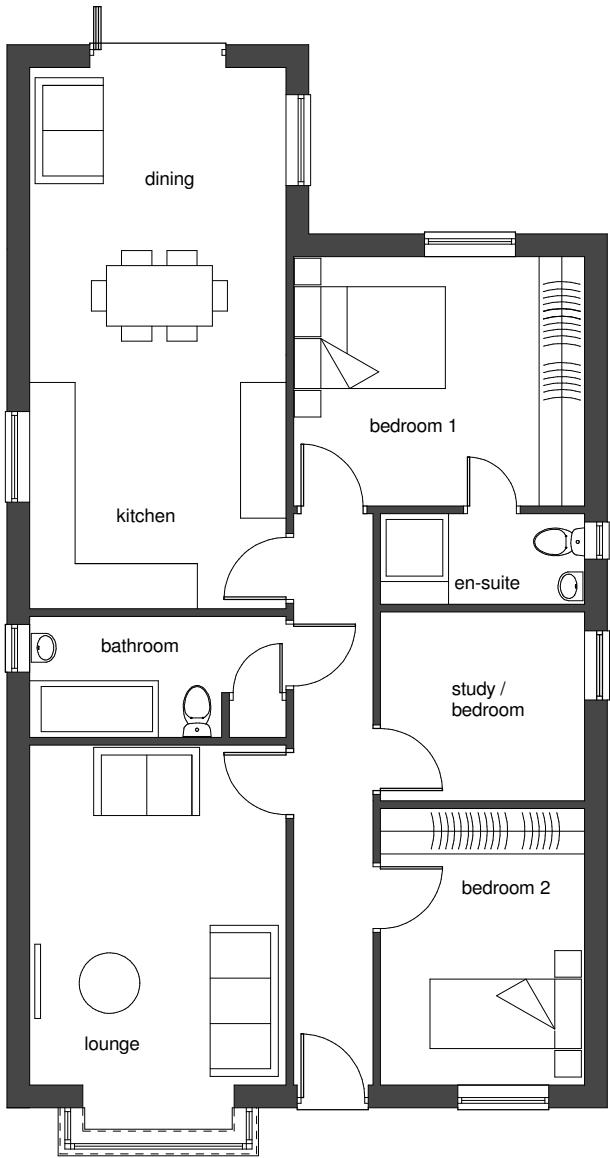

FLOOR PLAN



SIDE ELEVATION

materials
 roof tiles to be calderdale smooth grey
 stone to be cophorpe 140mm coursed buff stone

Rev A - Jul 20 - drawing relates to plot 4 only

IVANHOE HOMES LTD

**PROPOSED DEVELOPMENT AT
 LAND TO NORTH OF LANE END MEWS
 OFF HIGH STREE
 THURNSCOE**

PROPOSED BUNGLOW Plot 4

scale	date	drawn	checked
1:100 @ A3	SEP 19	PB	
drawing no	revision		
19 - 143 - 4	B		

C3 Architecture Planning
 & Design Ltd

Tel 07914 939157
 web www.c3planninganddesign.co.uk
 email info@c3planninganddesign.co.uk