

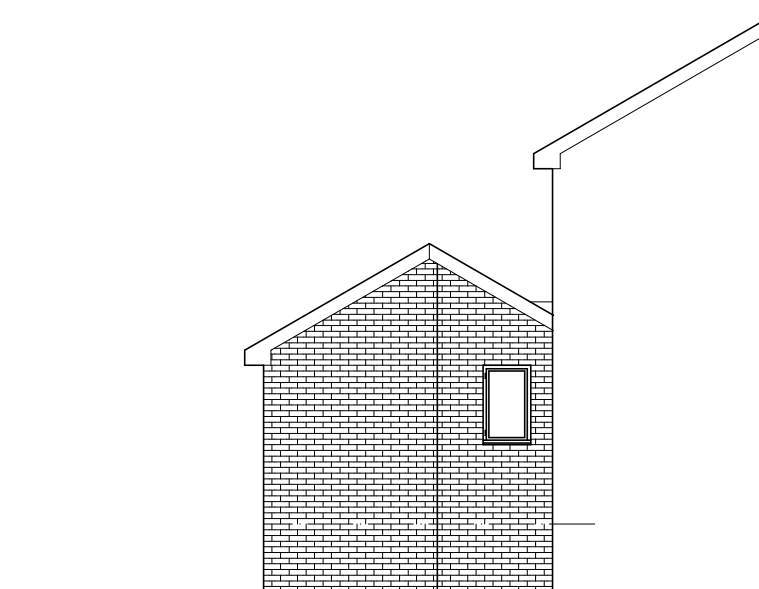


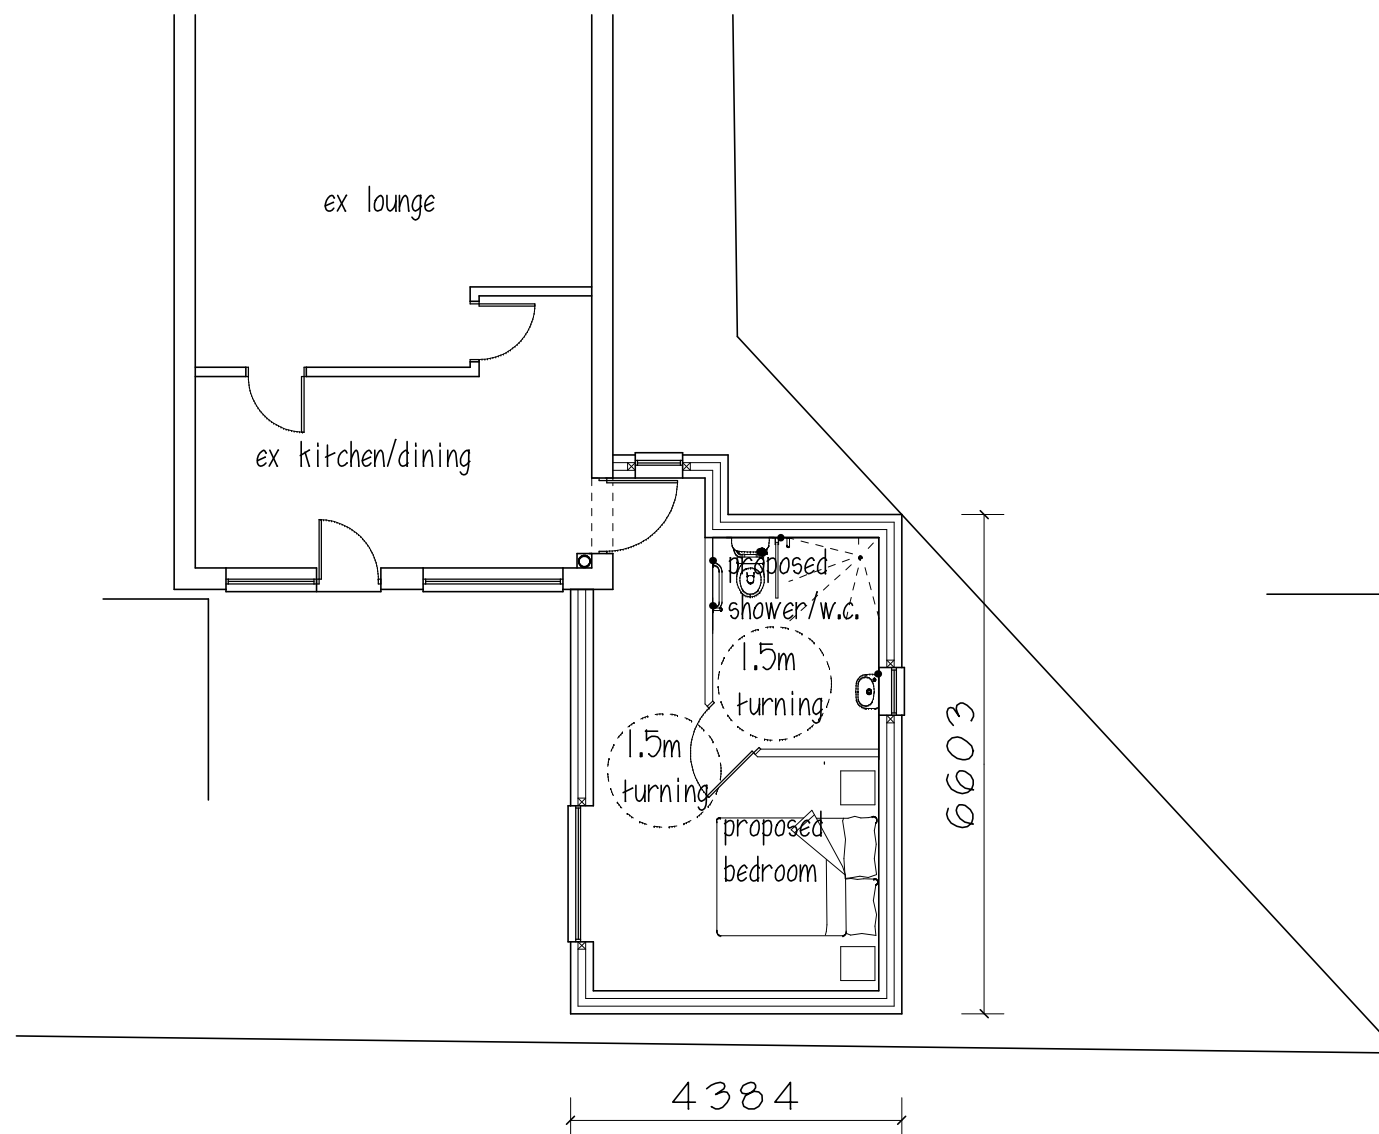

FRONT ELEVATION

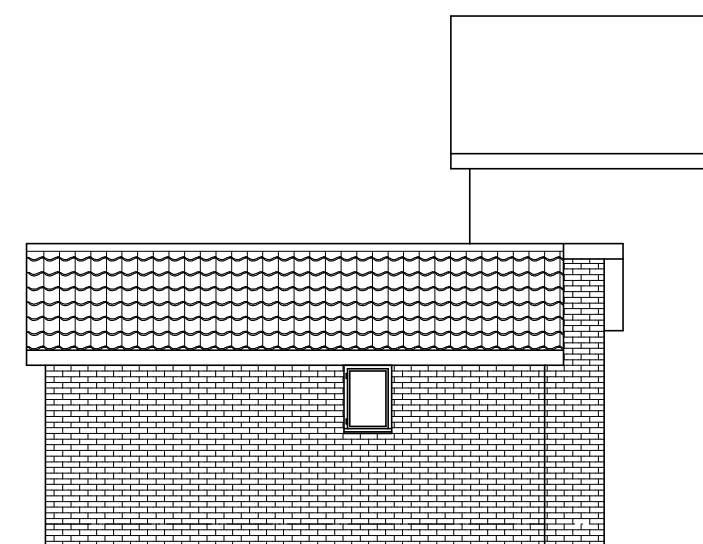

SIDE ELEVATION

Mrs R BRADLEY

PROPOSED DISABLED BEDROOM
/SHOWER ROOM

7 ORCHARD CLOSE

STAINCROSS S75 6HX

PLAN & ELEVATIONS

1:100@A3 AUG 21

Peter Thompson

"Linwood"

Barnsley Road

Dodworth

Barnsley S75 3JR

e-mail peter-thompson@hotmail.co.uk

tel. 01226 201391


m. 07973251730



M.C.I.A.T.



REAR ELEVATION

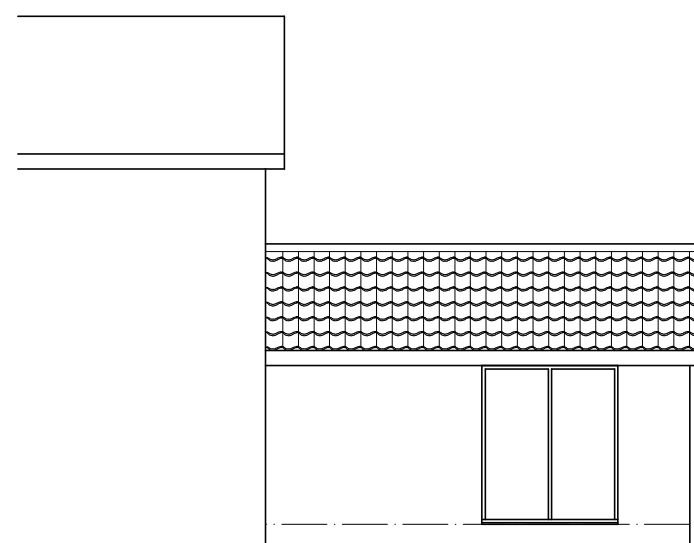

SIDE ELEVATION