
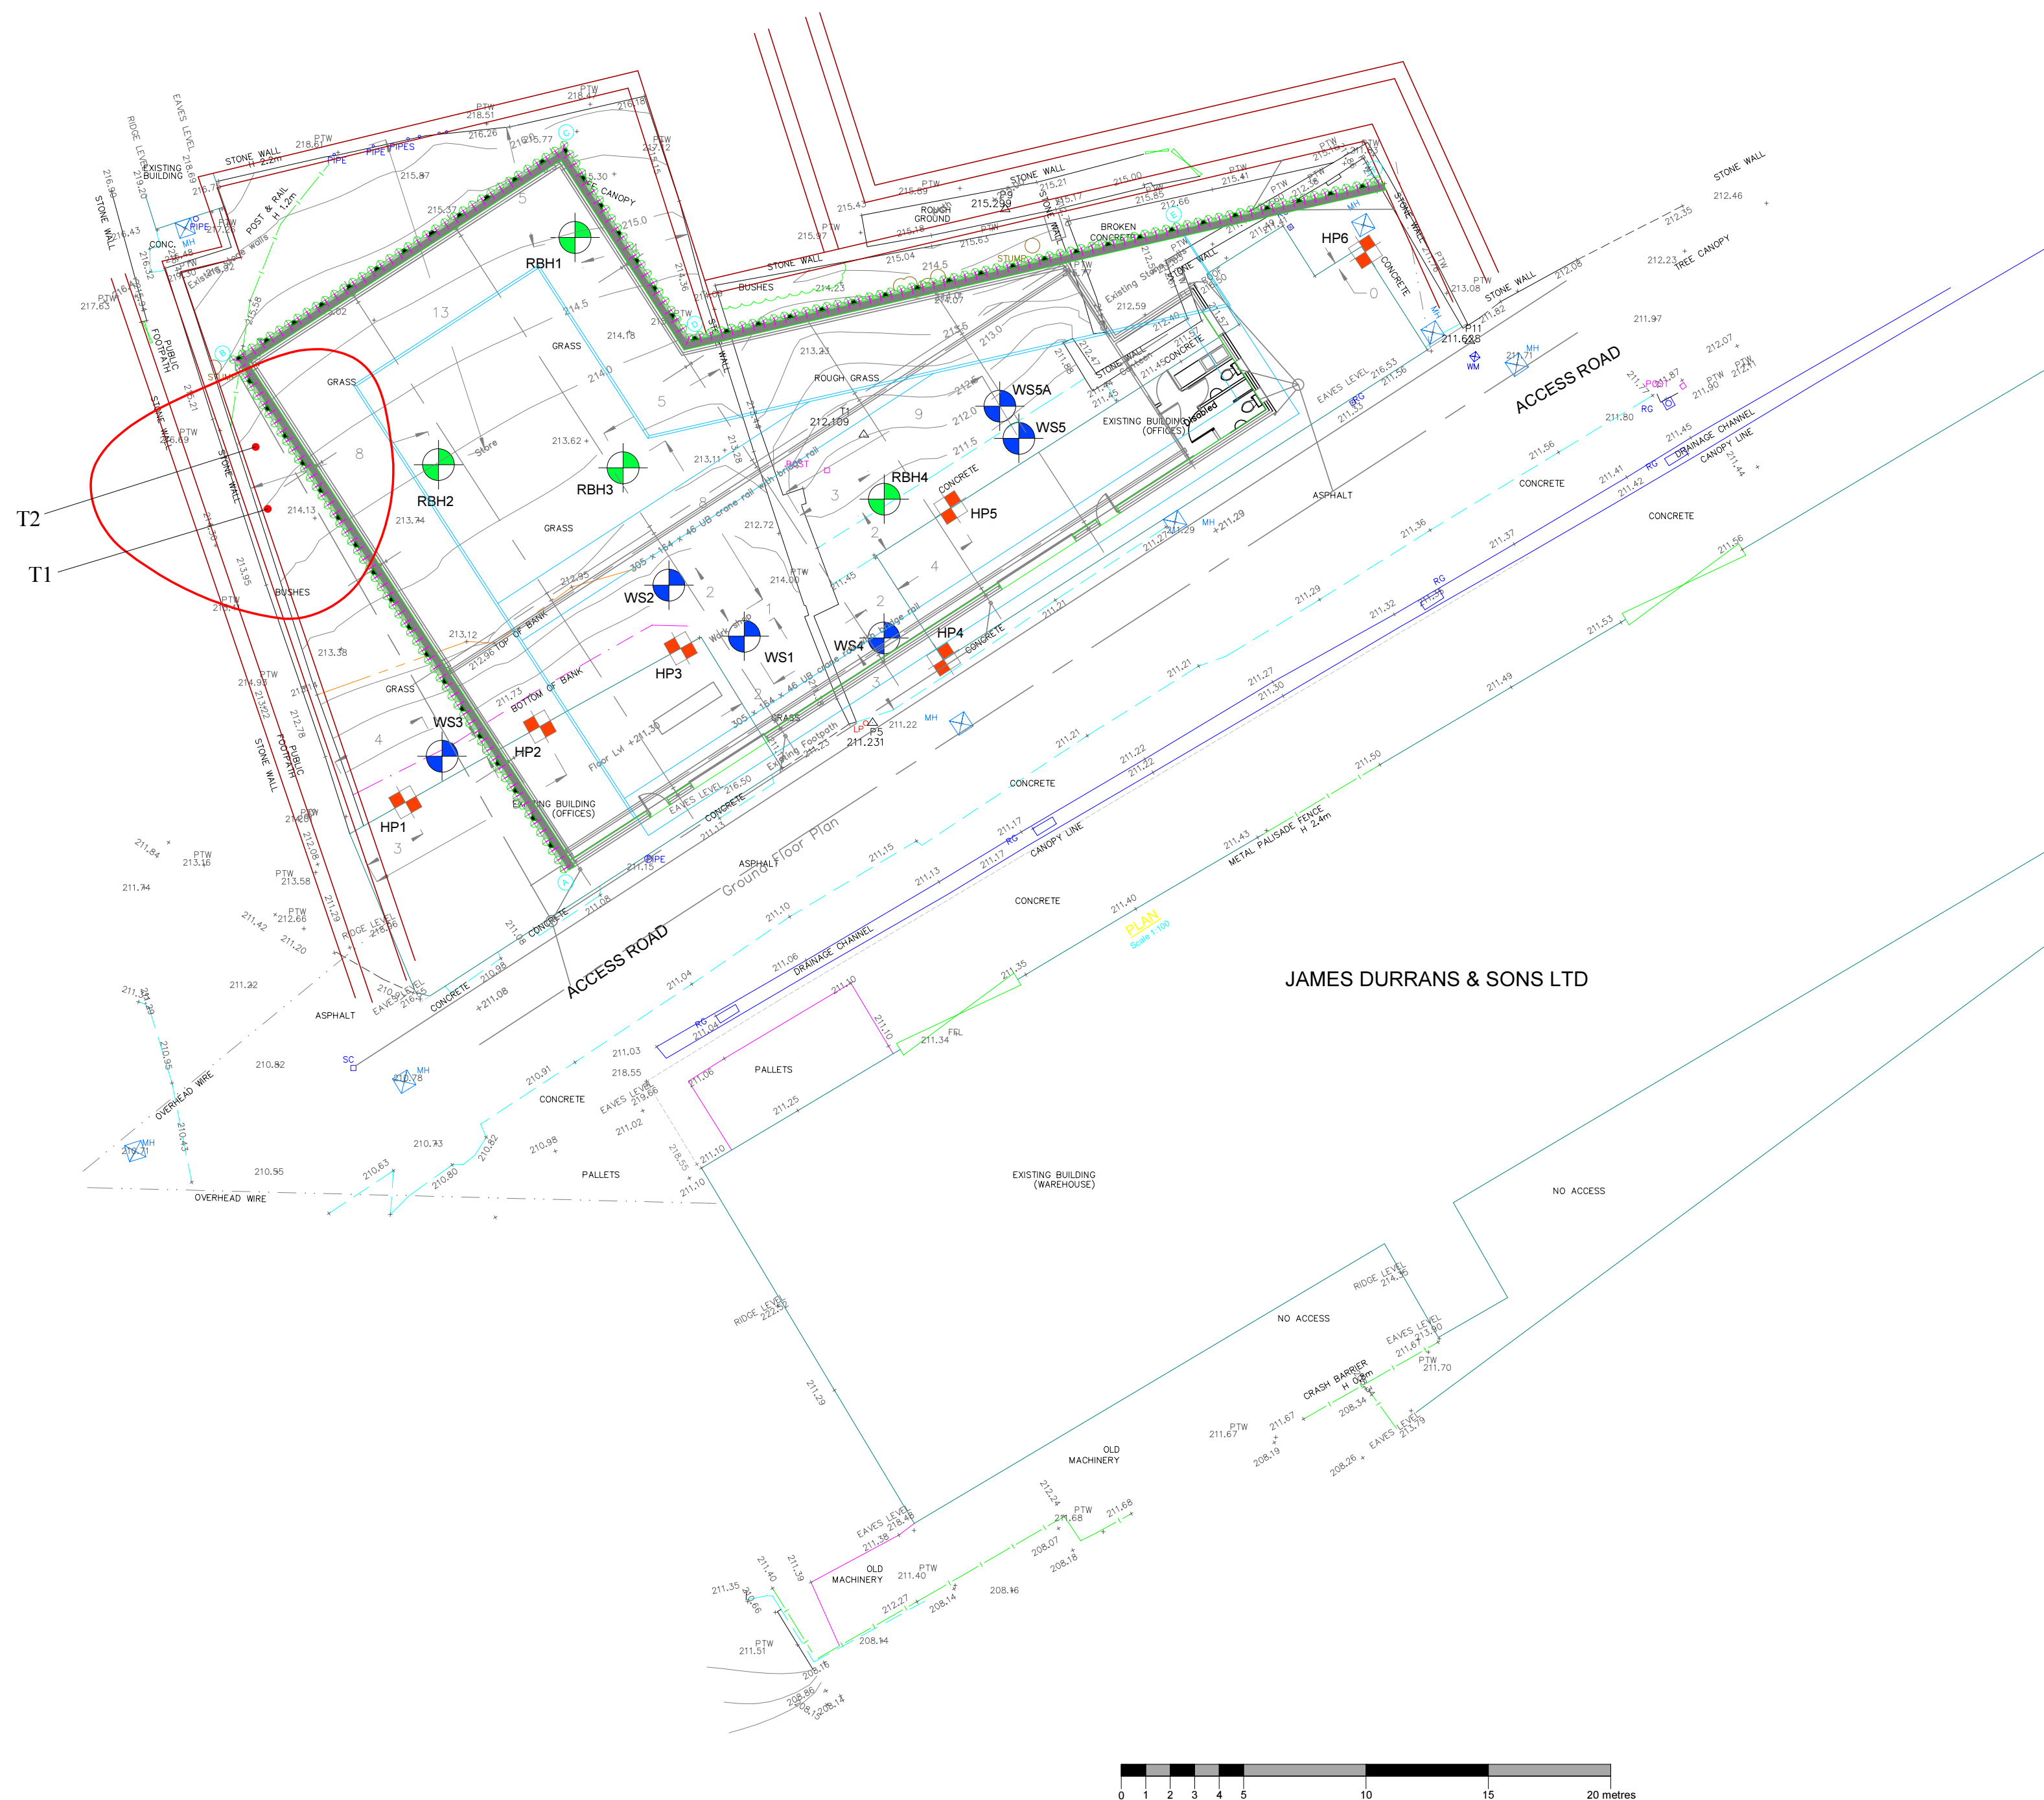


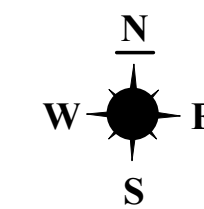

JAMES DURRANS & SONS LTD

Appendix 7: Arboricultural Implications Plan

ADDRESS: James Durrans & Sons Limited,
Phoenix Works, Penistone, S36 9QU.
JCA REF: 14090a/ChC

SCALE : 1:200 PAPER SIZE : A2

	TREE TO BE RETAINED
	TREE TO BE REMOVED
	STEM OF TREE TO BE RETAINED
	STEM OF TREE TO BE REMOVED
	ROOT PROTECTION AREA

