


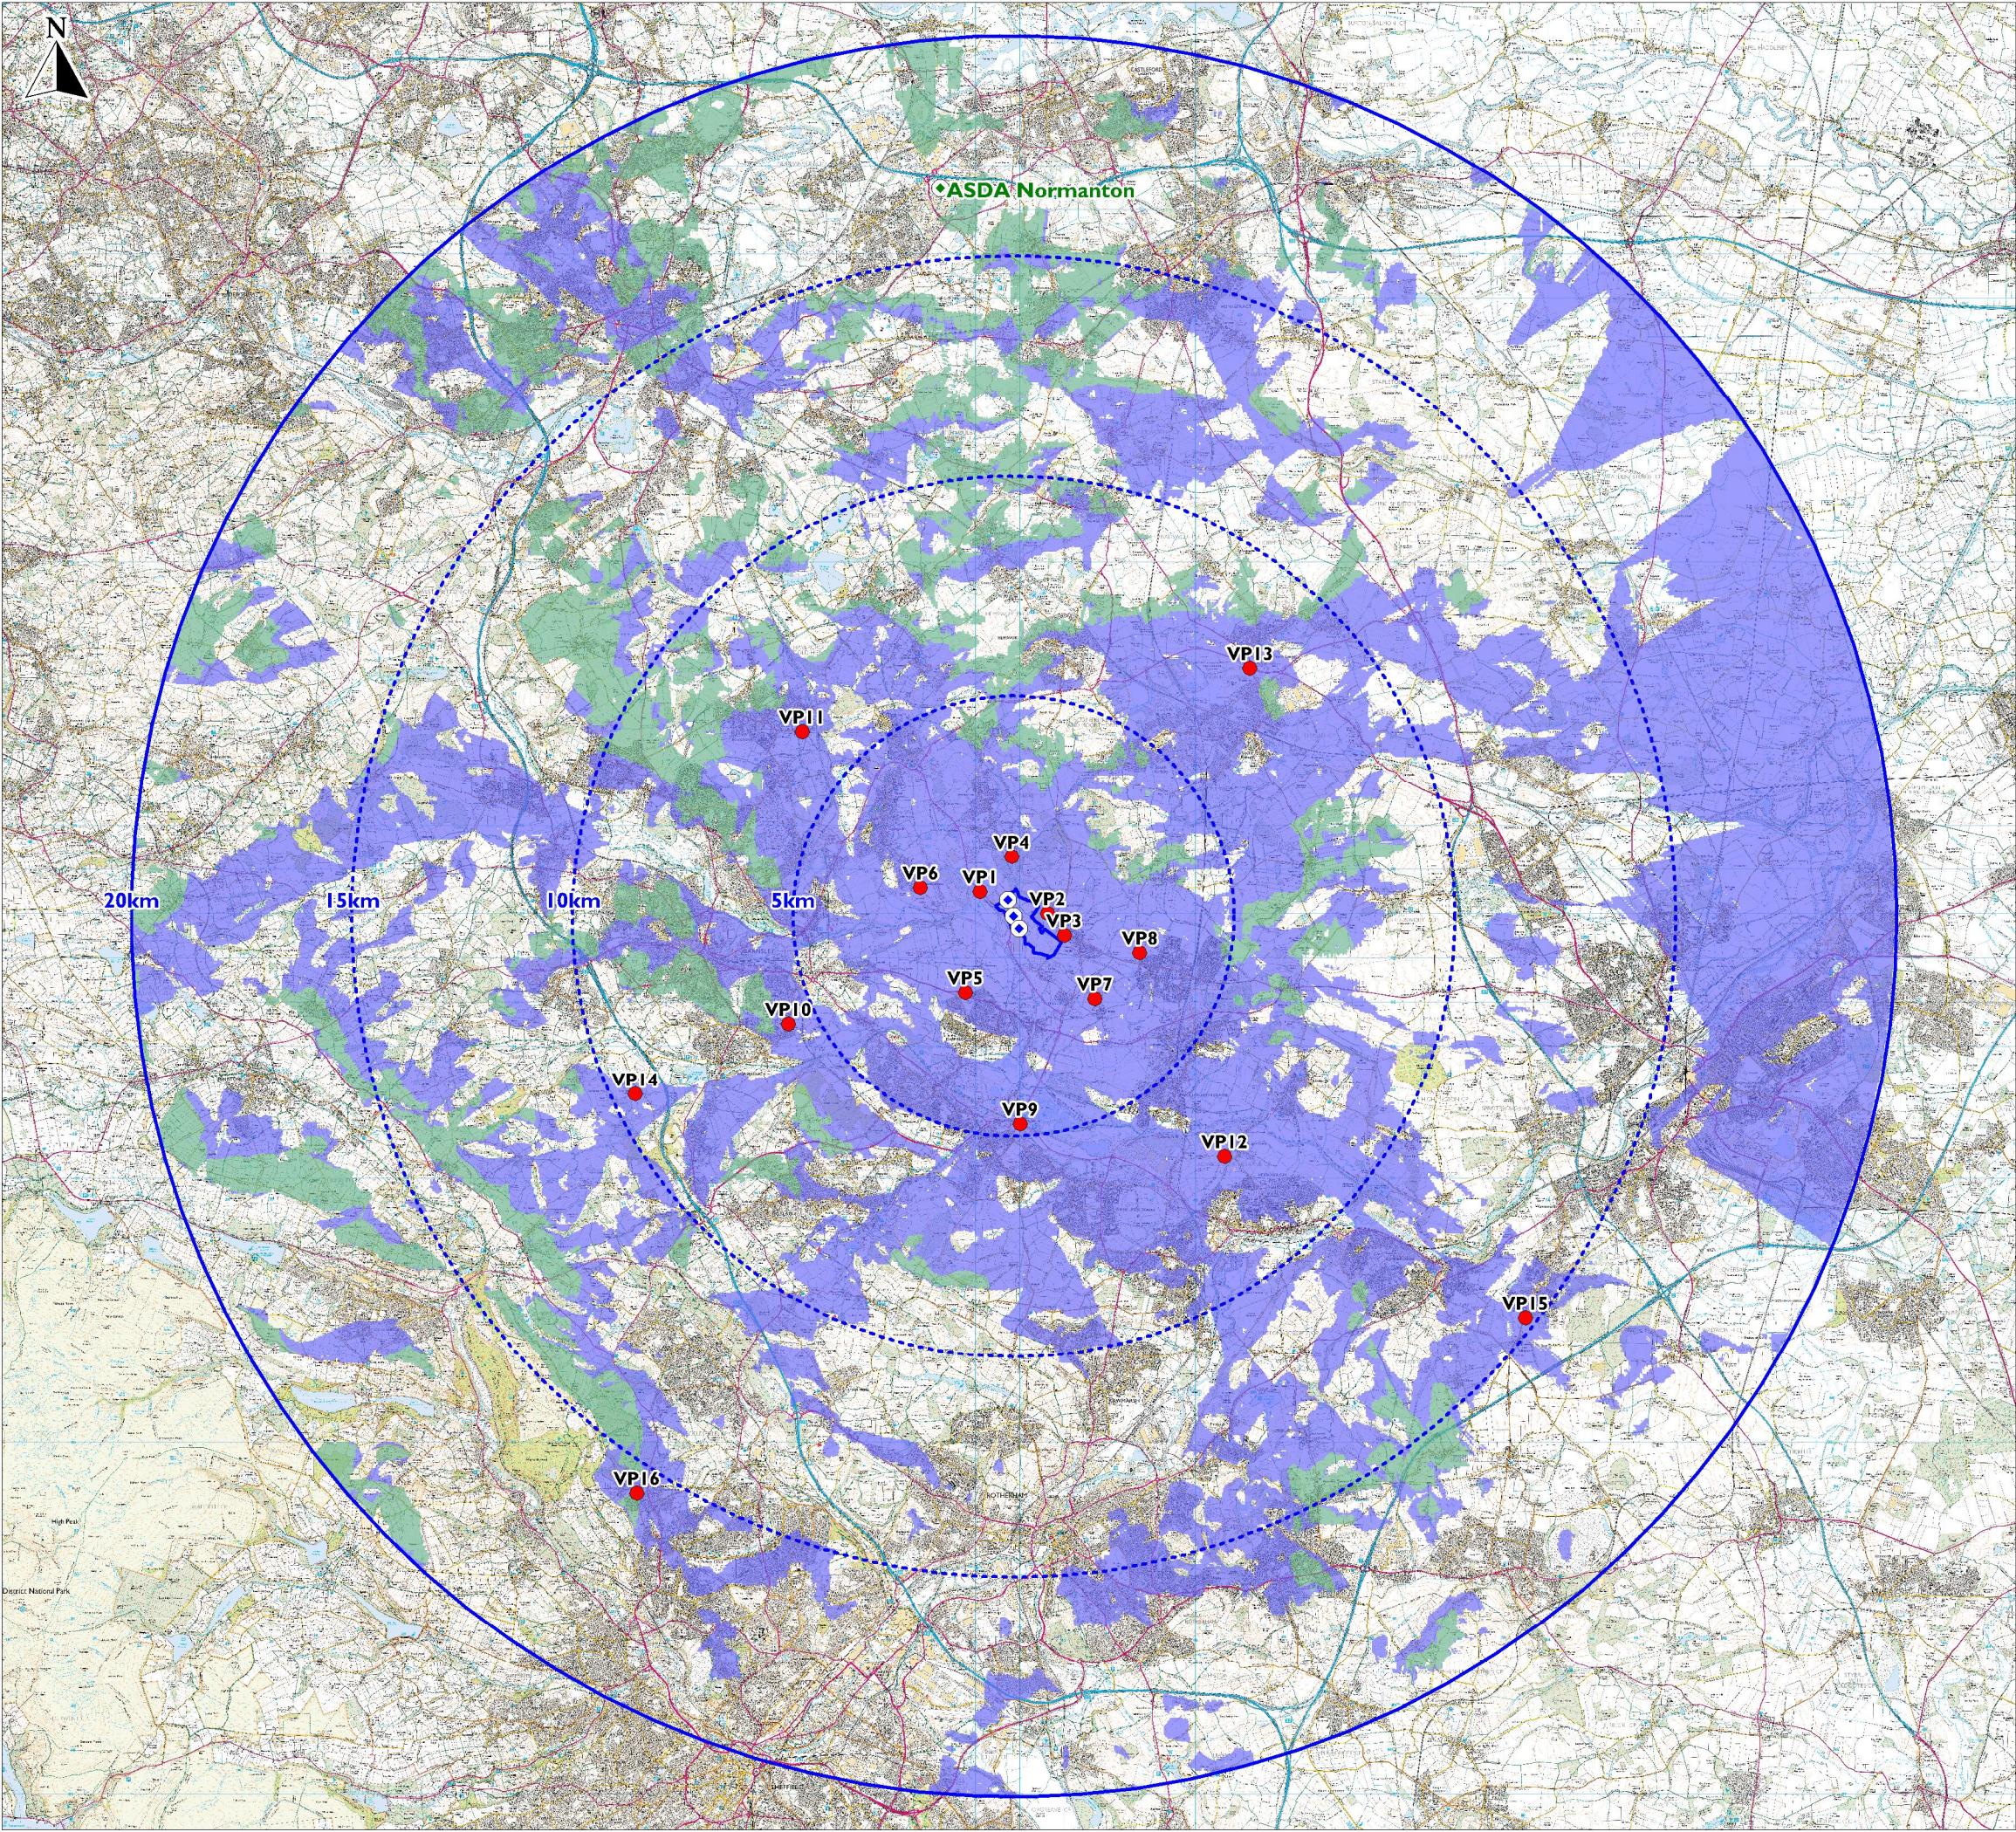

LEGEND

- Site boundary

Site radii

Study area
- Zone of theoretical visibility

Park Spring

Park Spring + ASDA Normanton
- Park Spring turbine

ASDA Normanton turbine

ASDA Normanton wind turbine
52m Rotor diameter, 91m tip

Status: Approved

Viewpoint

- VP1

Park Spring Road (A6195)
- VP2

Park Lane, Great Houghton
- VP3

Church St and Rodes Ave, Great Houghton
- VP4

Chestnut St, Grimethorpe
- VP5

A635 and B6096 junction, Darfield
- VP6

Cudworth Common
- VP7

High Street, Billingley
- VP8

Clayton Lane, Thurnscoe
- VP9

Trans Pennine Way, Brampton
- VP10

B6100, Barnsley
- VP11

Pools Lane, Royston near National Cycle Route
- VP12

Adwick Rd, Adwick-upon-Dearne
- VP13

North Elmsall
- VP14

Wentworth Castle, Obelisk in Eastern Parkland
- VP15

B6376, New Edlington
- VP16

Grenoside recreational ground

Reproduced from Ordnance Survey digital map data.
© Crown Copyright 2013. All rights reserved. Licence number 0100031673.

PARK SPRING WIND FARM

Cumulative Zone of Theoretical Visibility including ASDA Normanton & Viewpoint Locations

DOCUMENT REFERENCE PSR132	LAST REVISION DATE May 2013	
SITE DESIGN VERSION V5	SCALE 1:150,000 @ A3	
DRAWN RH	CHECKED LM	APPROVED KL



FIGURE 6.27