




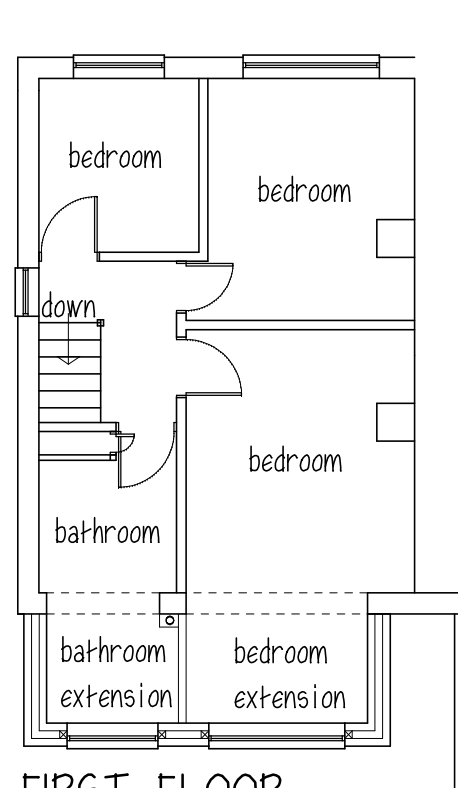

FIRST FLOOR

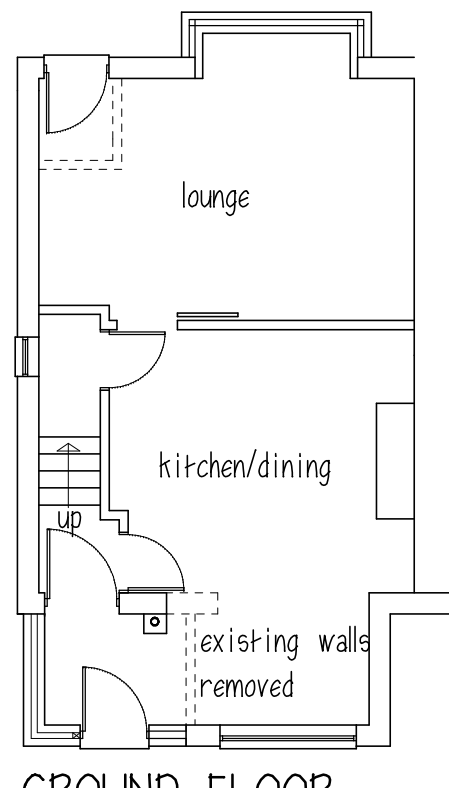


GROUND FLOOR

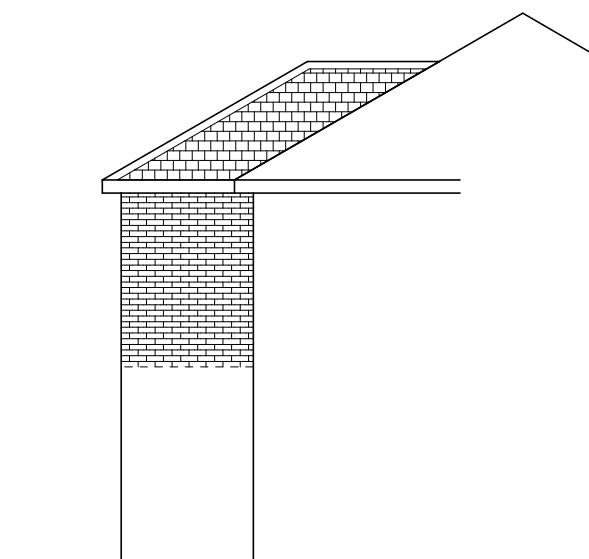


SIDE ELEVATION

ROOF - blue slate to match
WALLS - brick to match
WINDOWS - white upvc

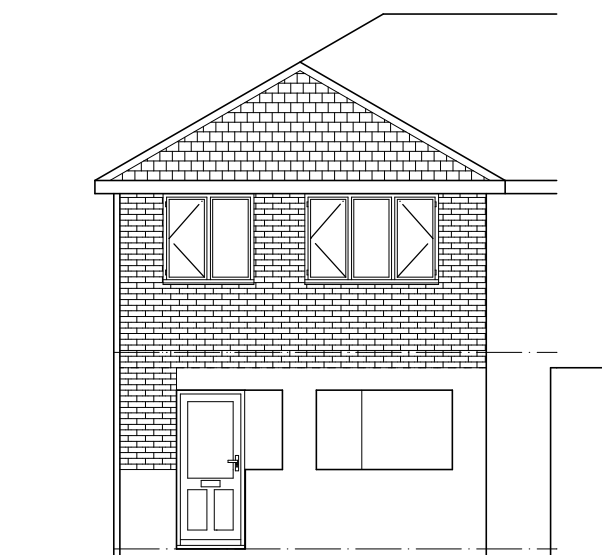

REAR ELEVATION

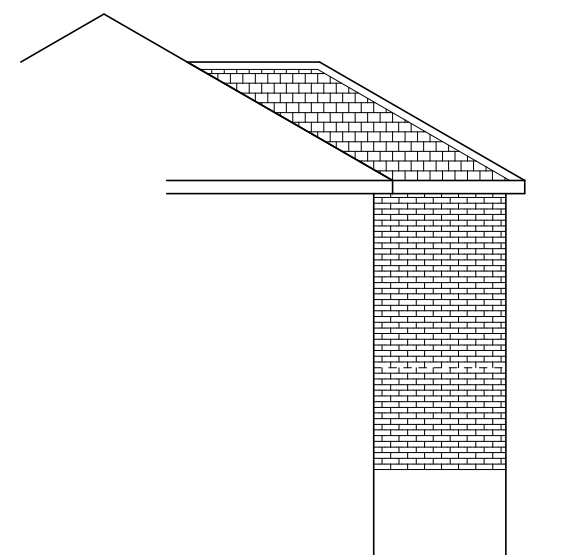

SIDE ELEVATION

Mr & Mrs SHEPERD

PROPOSED REAR F.F. EXT.
28 WARNER AVE.
POGMOOR

PLANS & ELEVATIONS

1:100@A4 SEPT14

Peter Thompson

"Linwood"
Barnsley Road
Dodworth

Barnsley S75 3JR
e-mail peter-thompson@hotmail.co.uk



M.C.I.A.T.

t&f. 01226 201391

m. 07973251730