


MP/B/ 12081074

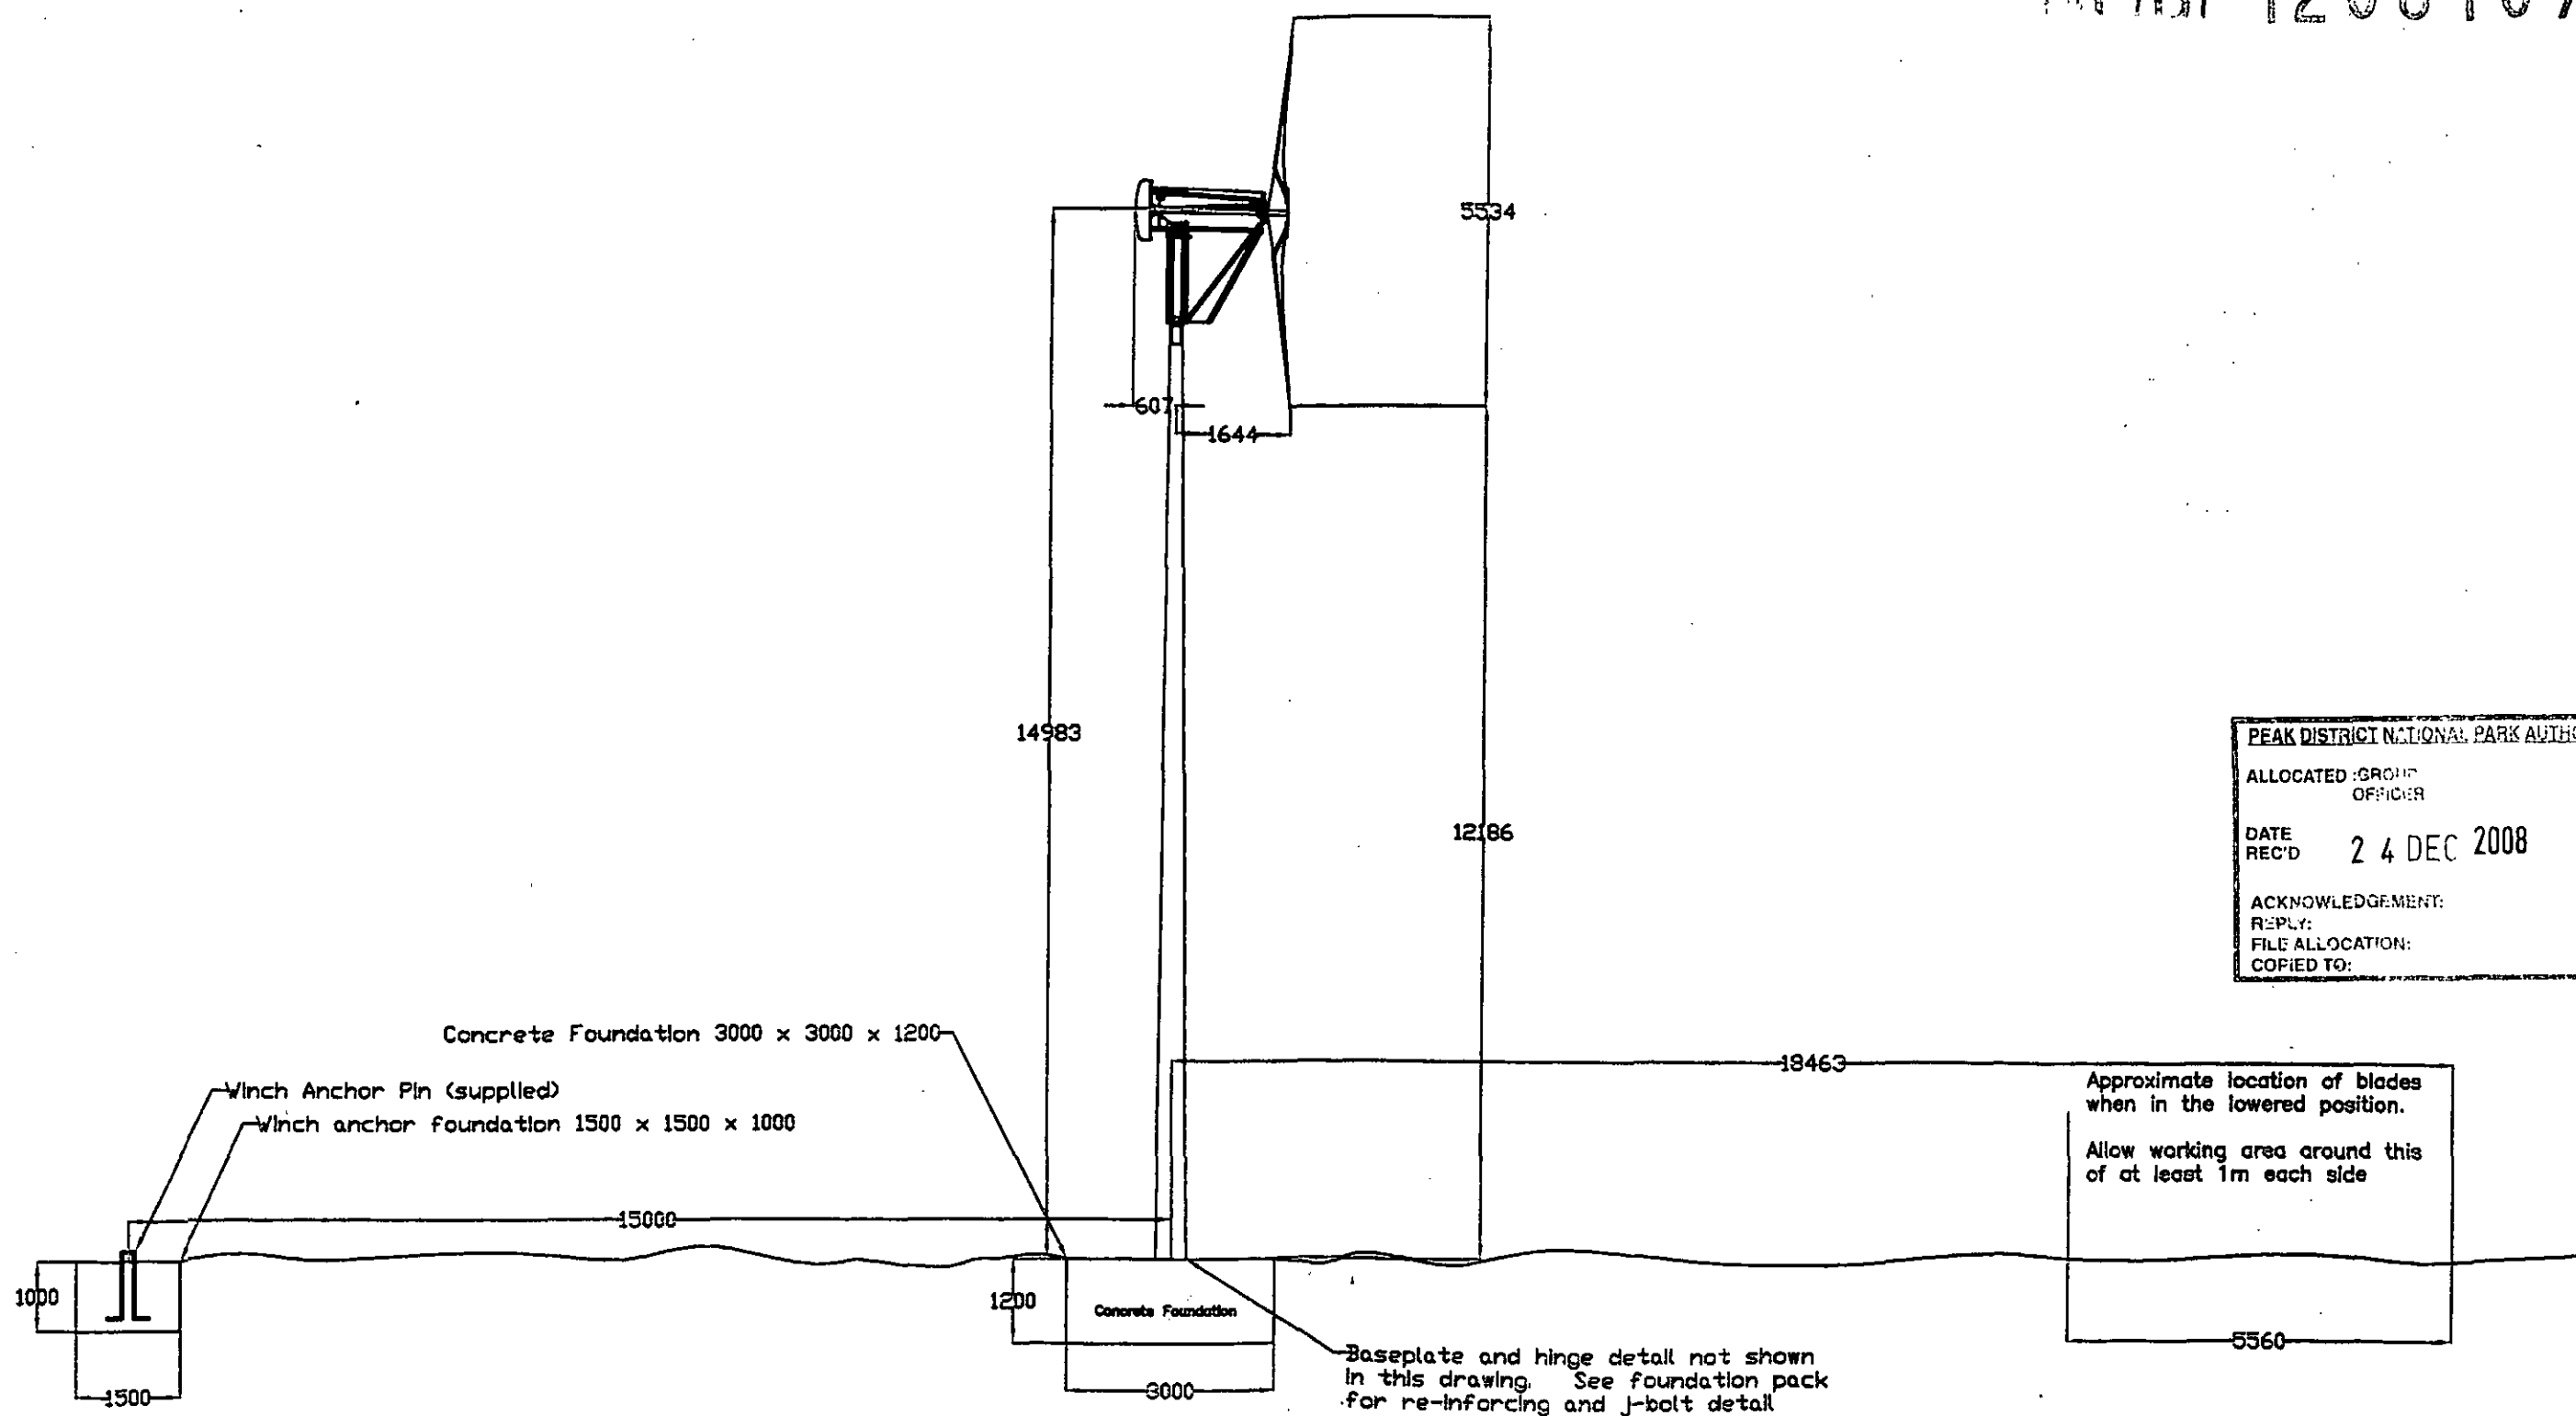

|                                       |             |
|---------------------------------------|-------------|
| PEAK DISTRICT NATIONAL PARK AUTHORITY |             |
| ALLOCATED :GROUP                      | OFFICER     |
| DATE REC'D                            | 24 DEC 2008 |
| ACKNOWLEDGEMENT:                      |             |
| REPLY:                                |             |
| FILE ALLOCATION:                      |             |
| COPIED TO:                            |             |

| ONE | REV | DESCRIPTION | REVISIONS | DATE | APPROVED | PREPARED BY | CHECKED BY | SCALE                                            |
|-----|-----|-------------|-----------|------|----------|-------------|------------|--------------------------------------------------|
| -   | -   | -           | -         | -    | -        | -           | -          | 1:100                                            |
| -   | -   | -           | -         | -    | -        | -           | -          | WT6000 Side Elevation with TM15000 Tilt up Tower |
| -   | -   | -           | -         | -    | -        | -           | -          |                                                  |

© Proven Engineering Products Ltd, Wardhead Park, Stewarton, KA3 5LH, UK, Tel +44 1560 485 570  
info@provenenergy.com All rights reserved

PROVEN