
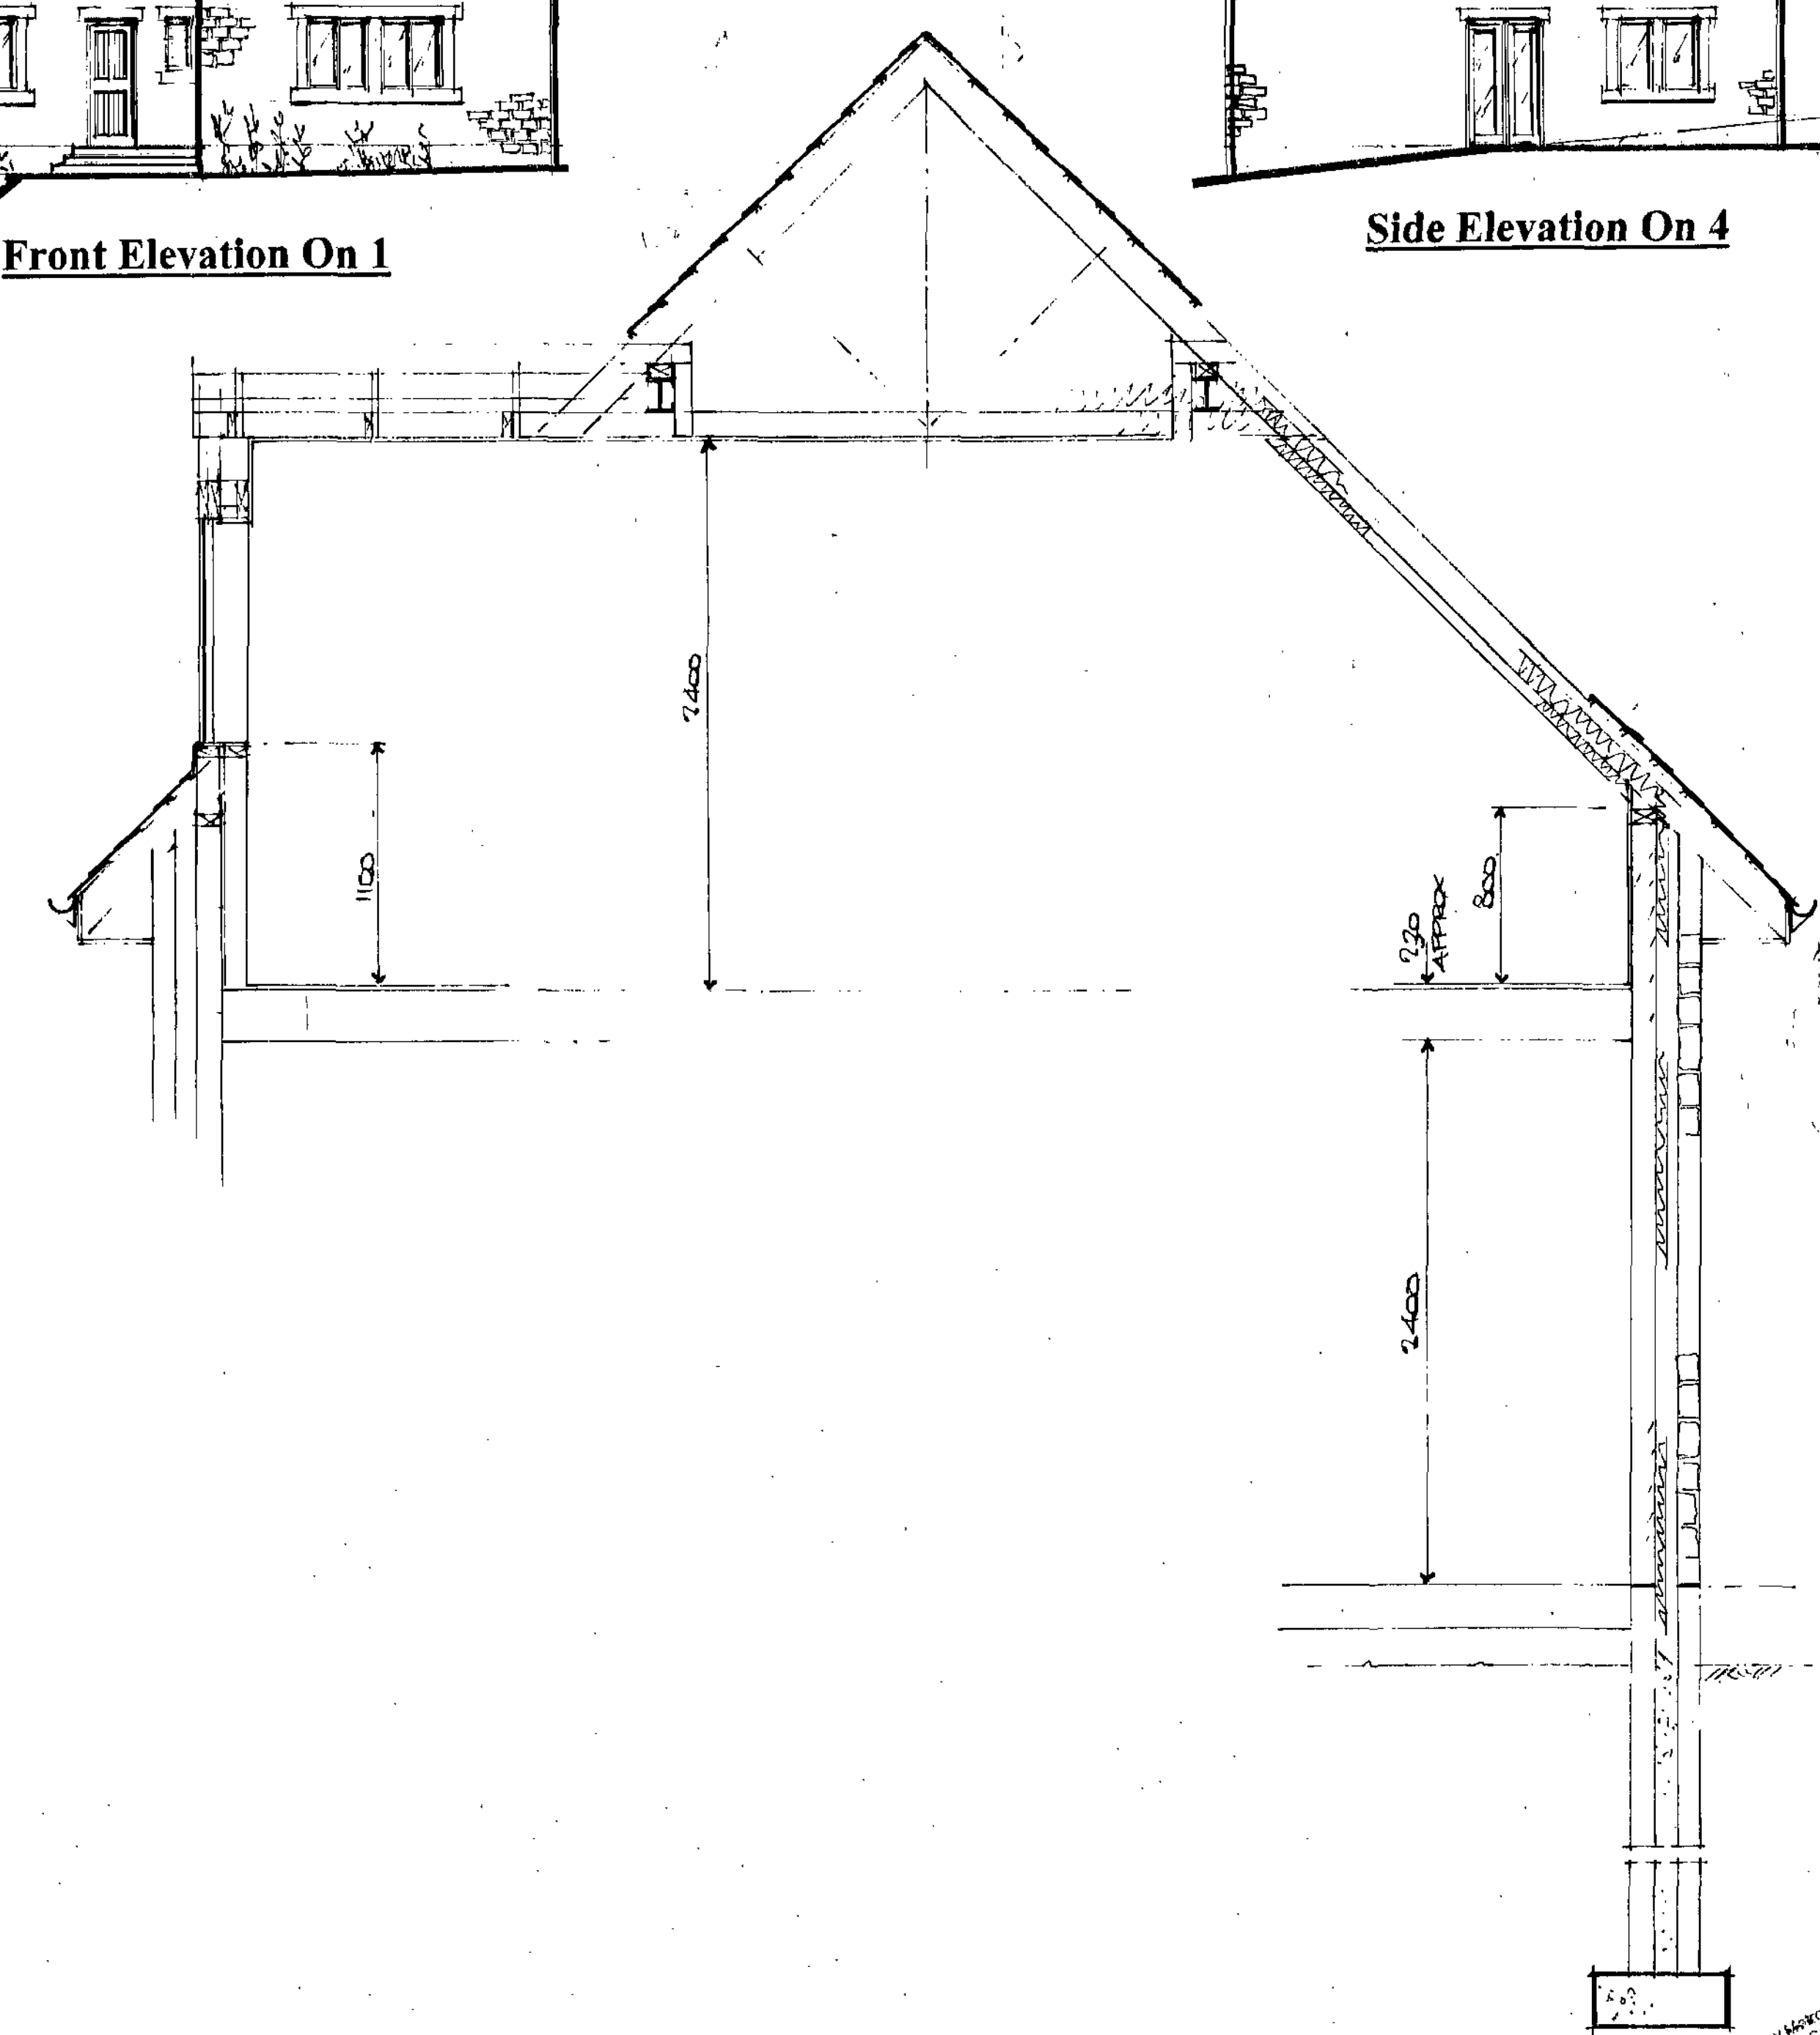
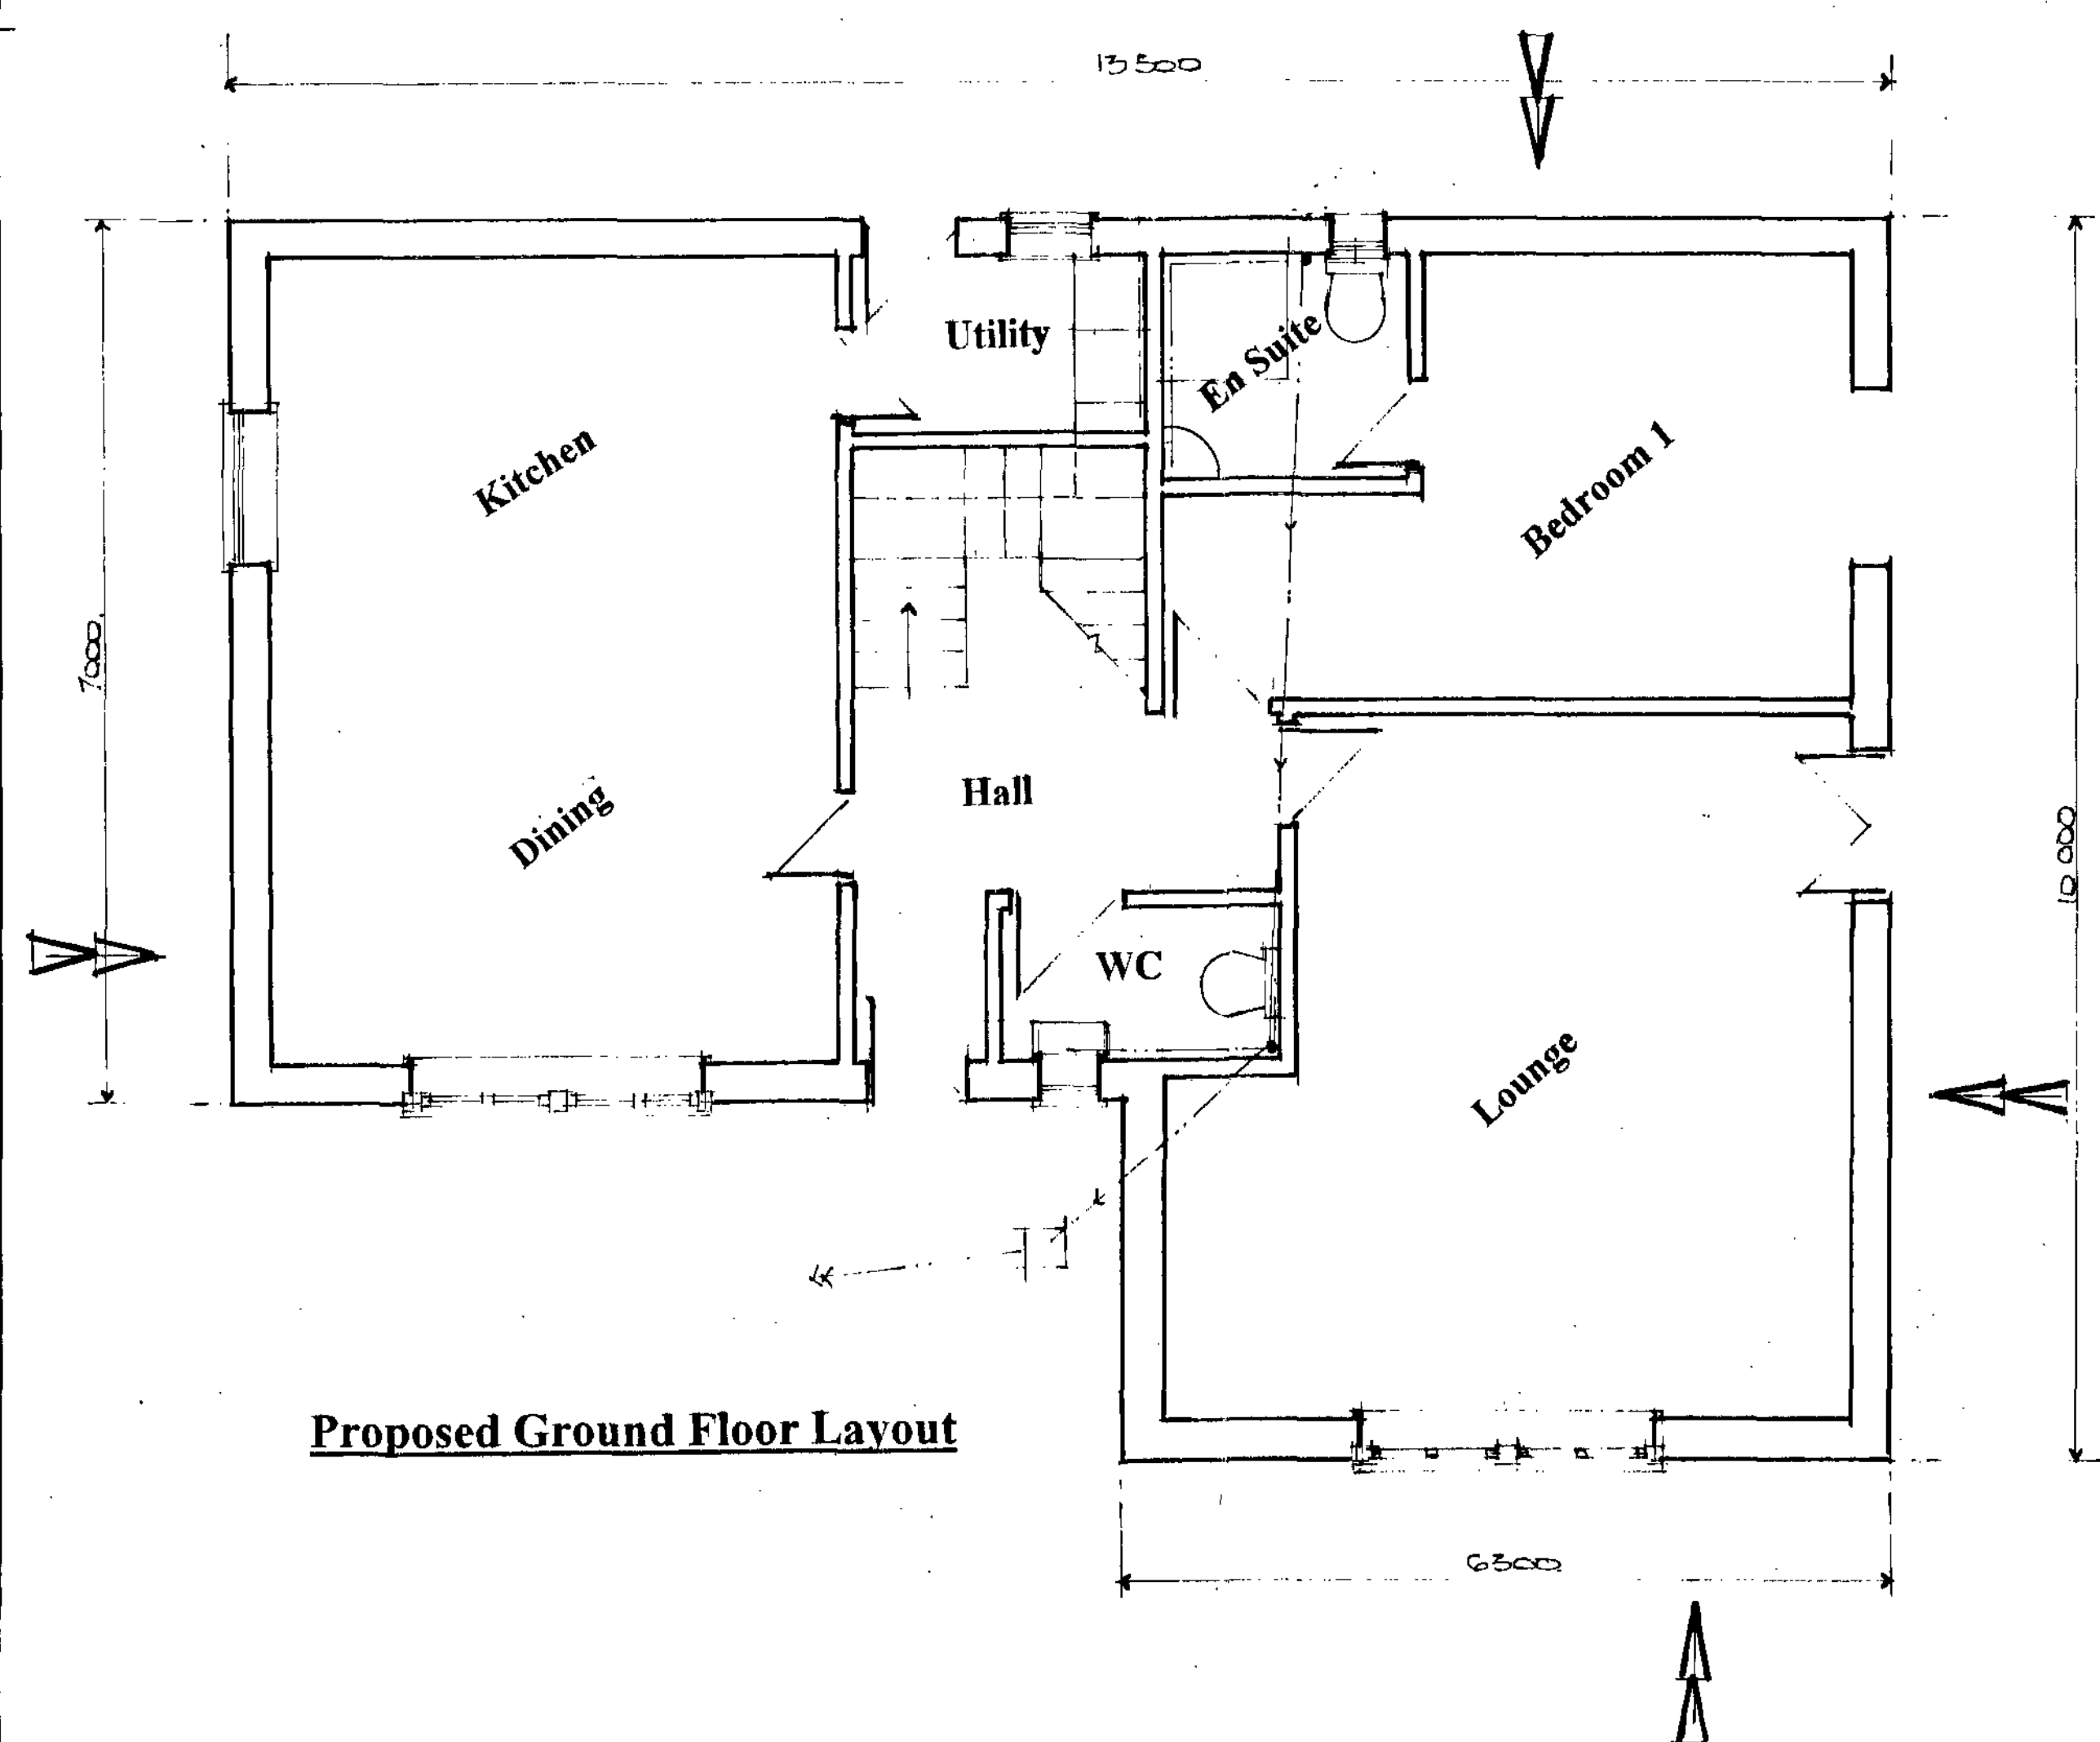
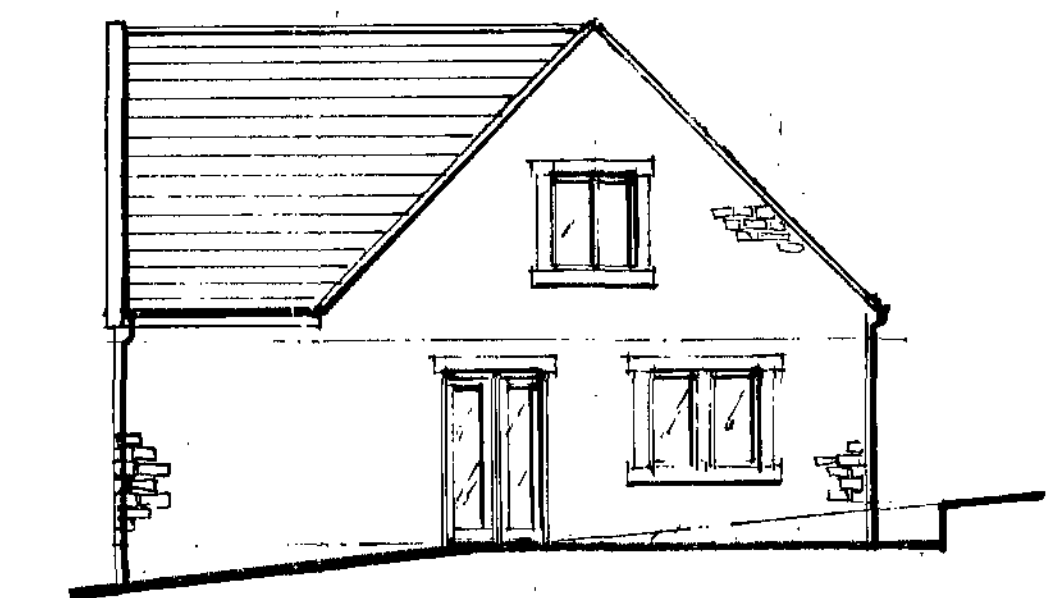
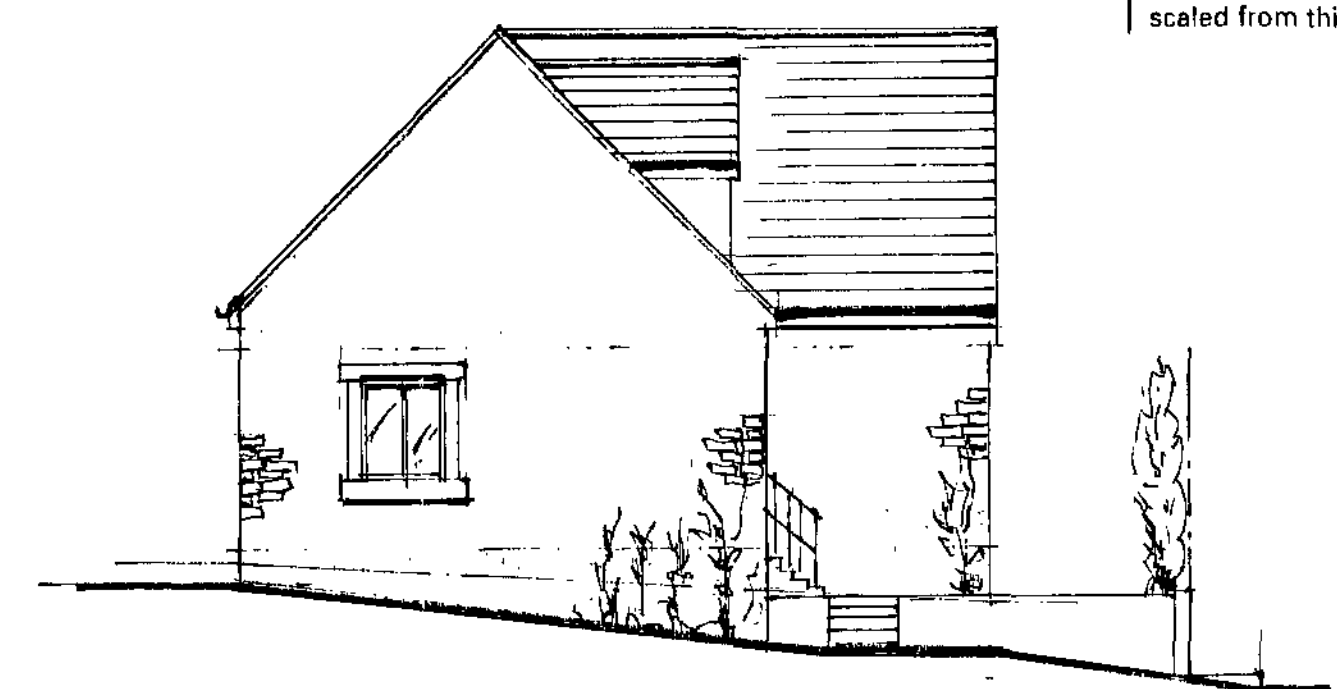
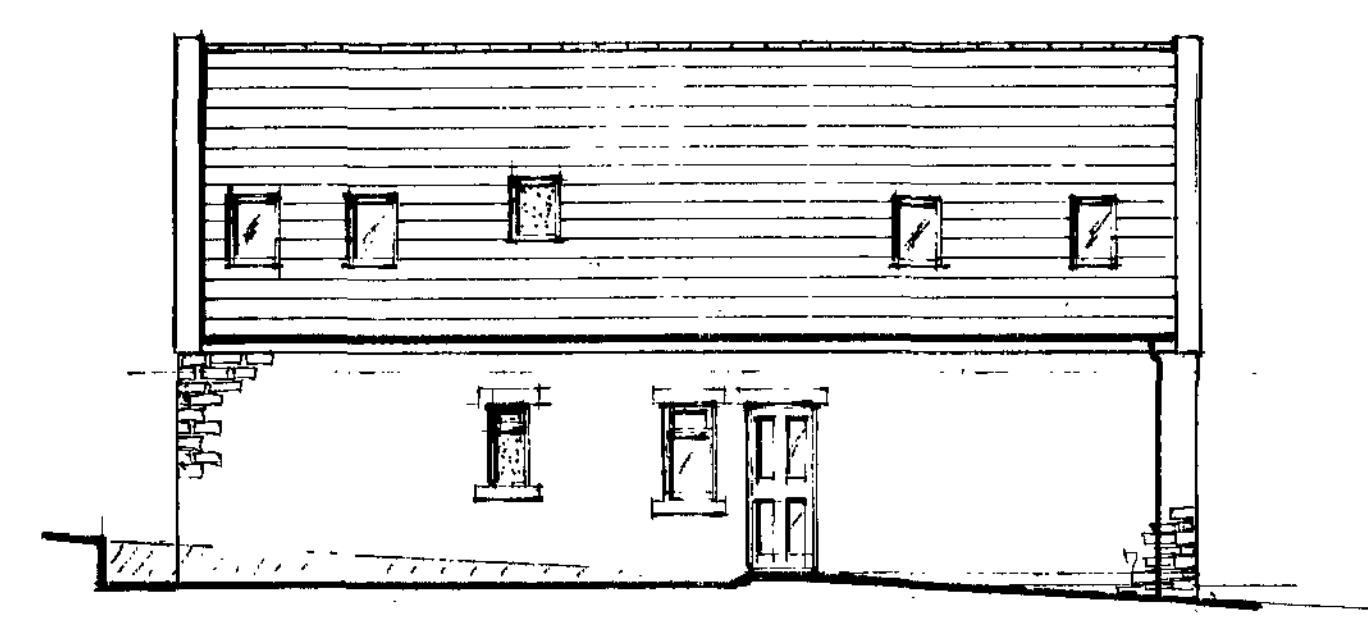


NOTES:
All dimensions must be checked on site and not scaled from this drawing.

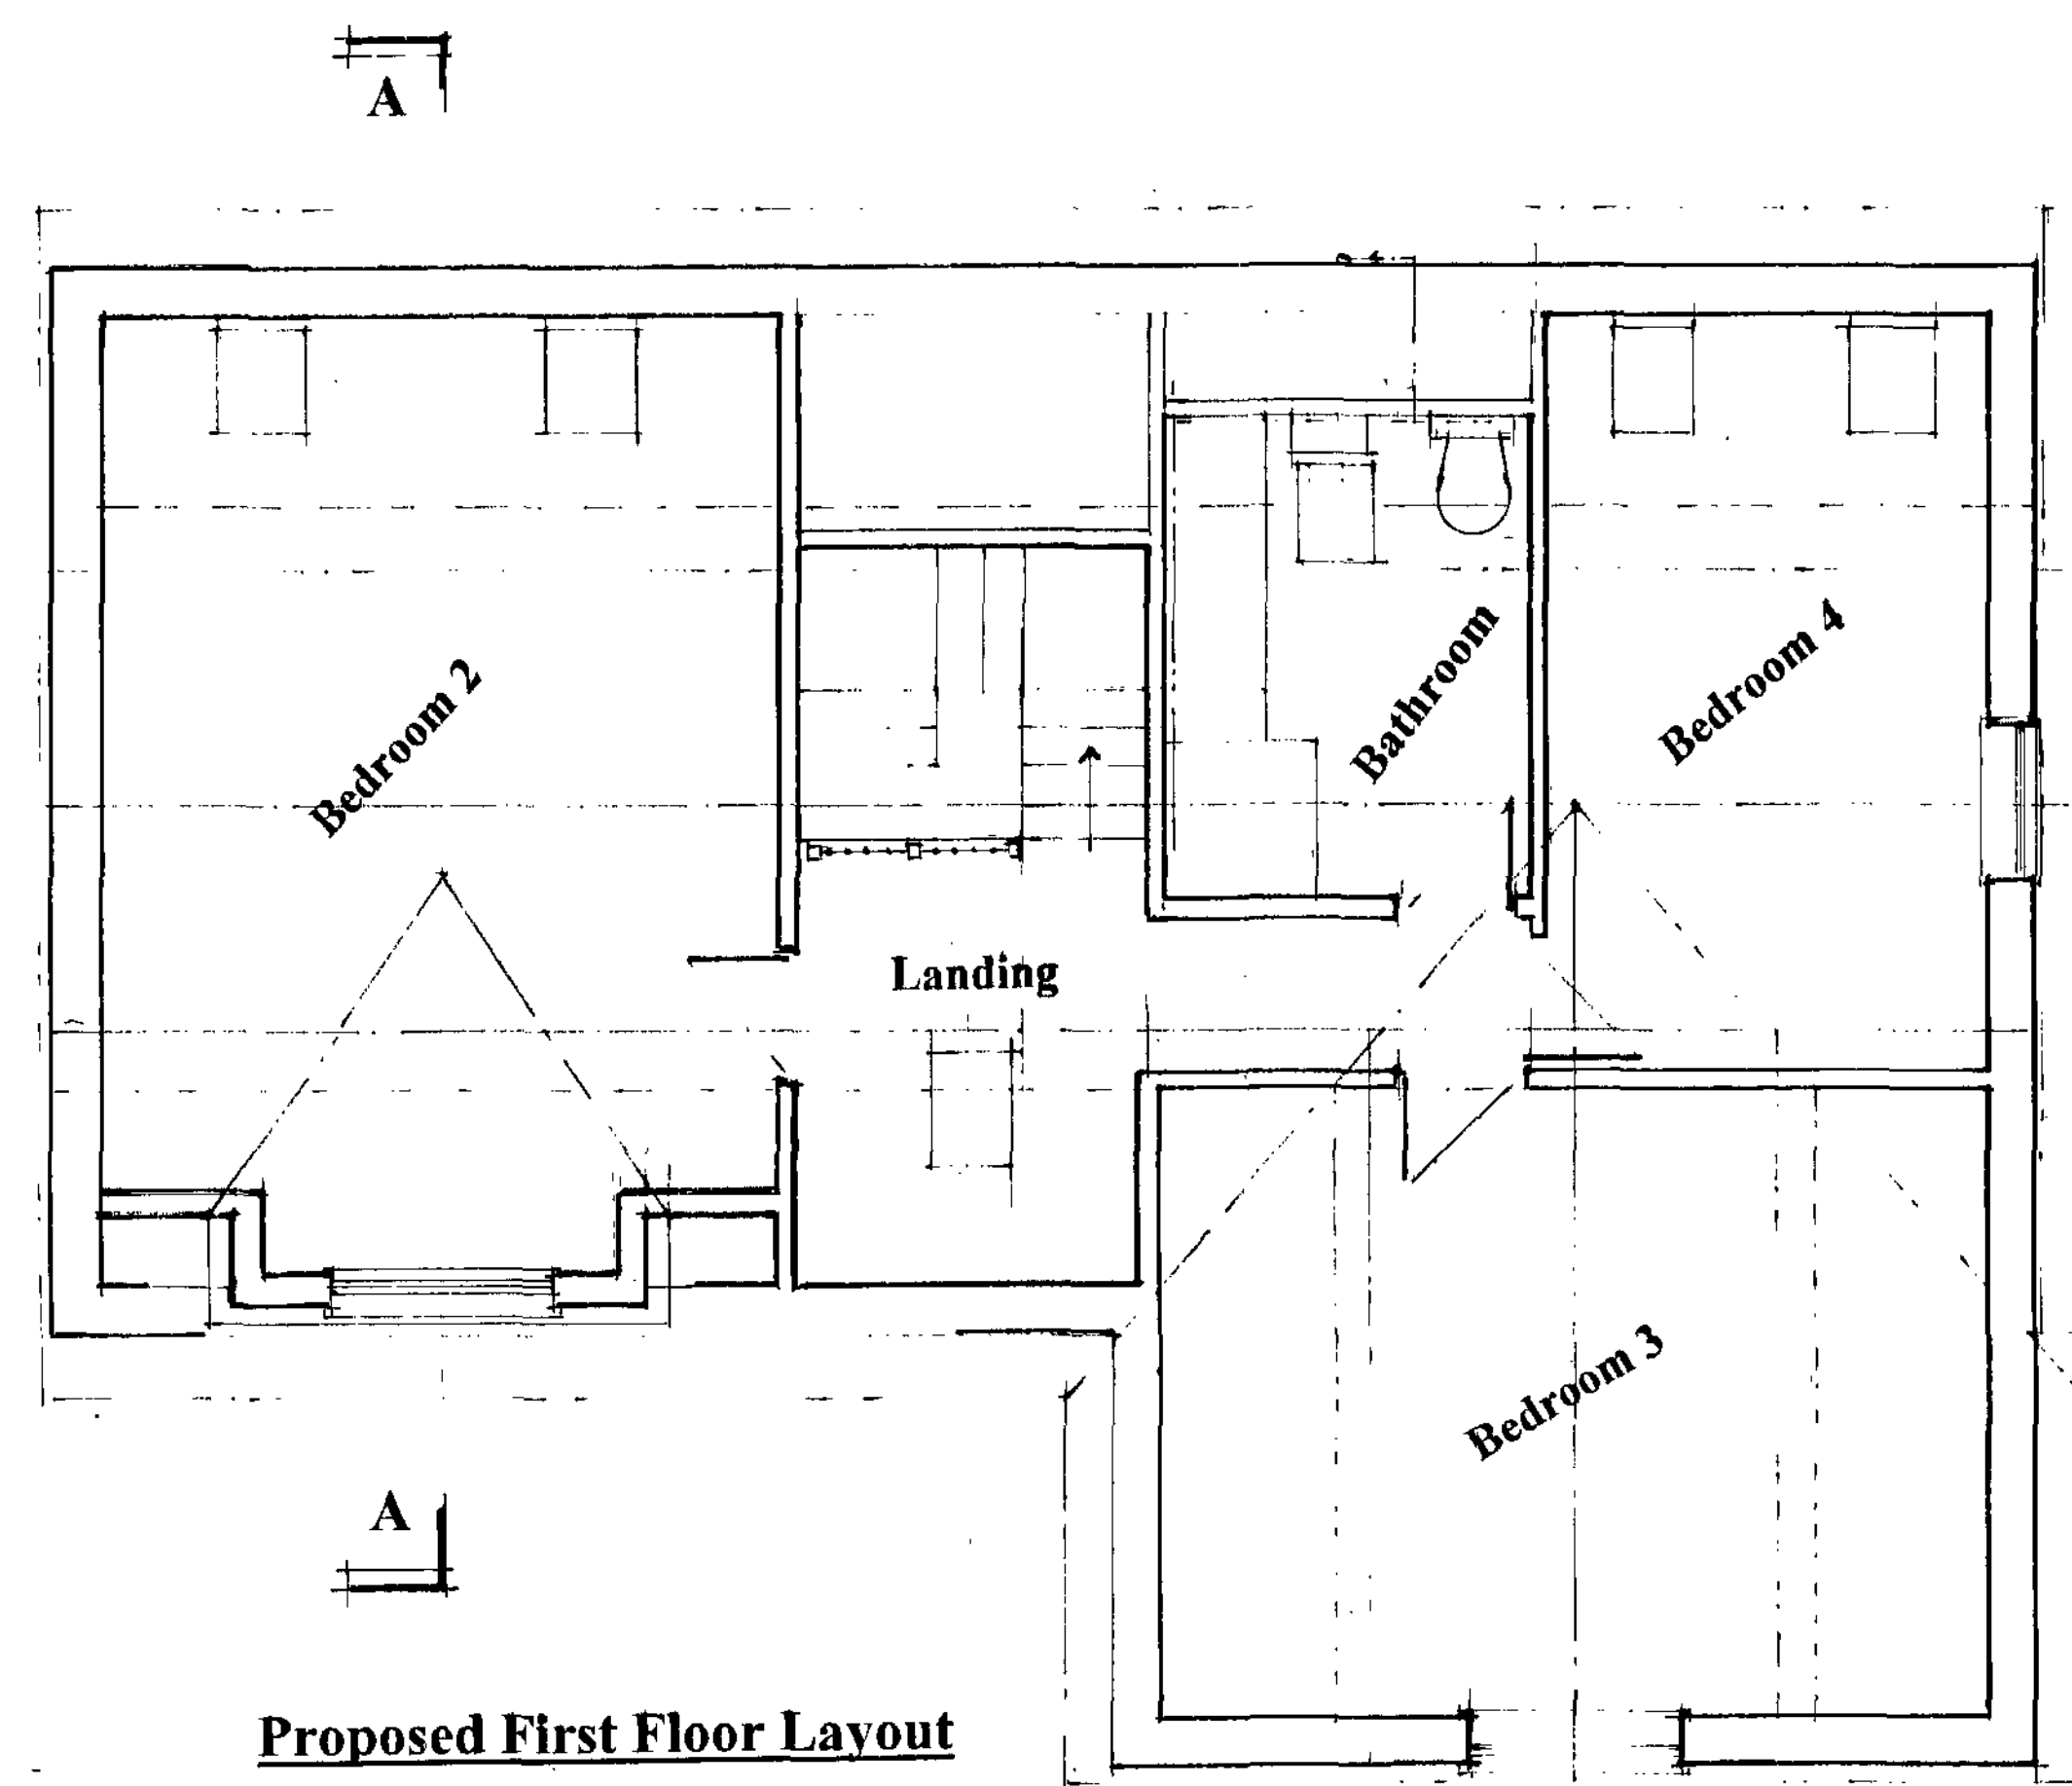

E		
D		
C		
B		
A		
	Date	Revisions
© copyright		
 SDC Projects Ltd Northern House 51 Clarel Street Penistone Sheffield S36 6AU Tel 01226 762484 07970 291539		
Land Adjacent to "Rotherwood" The Green Penistone Barnsley S36 6BL		
Client		
Job Title		
4 Bedroom Dormer Bungalow.		
Drawing Title General Arrangement / Elevations.		
Scale 1 : 50 1 : 100 1 : 25		
Date	Drawn by	
17.5.10	Steve Camps	
Drg. No.	Rev.	
GW / 01		

24 MAY 2010