


Rose Mount

Septic Tank

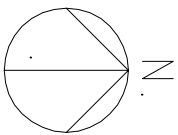

Proposed Site Layout
1:200

NOTES:
DO NOT SCALE FROM THIS DRAWING.
It is the contractor's responsibility to check all governing dimensions and verify all dimensions on site before commencing any work or making any stop drawings.
This drawing is to be read in conjunction with schedules of work, specifications, bills of quantities and other relevant information. Any discrepancies are to be reported to the Project Architect.
Work and materials are to be in accordance with the Building Regulations and to comply with the relevant British Standards.
This drawing is copyright of Mark Brotherton Ltd and should not be reproduced in whole or part without their written permission.

Beaconsfield

Tithe Barn

Rev.	Date	Notes
------	------	-------

Mark Brotherton Ltd

Chartered Architect

FOX COTTAGE, WHITLEY ROAD, WHITLEY

WPT2 000

TEL / FAX: 01924 492231

email: mba@tinypworld.co.uk

Client:

Mr & Mrs Bowser

Project:

Rosemount Cottage, High
Hoyland, Extension &
Alteration

Drawing:

Proposed Site Layout
& Location

Date:

July 2012

Scale:

1:200

Drawing No: 1223/110

Rev:

