



5 Tennyson Close
Penistone
S36 6GY

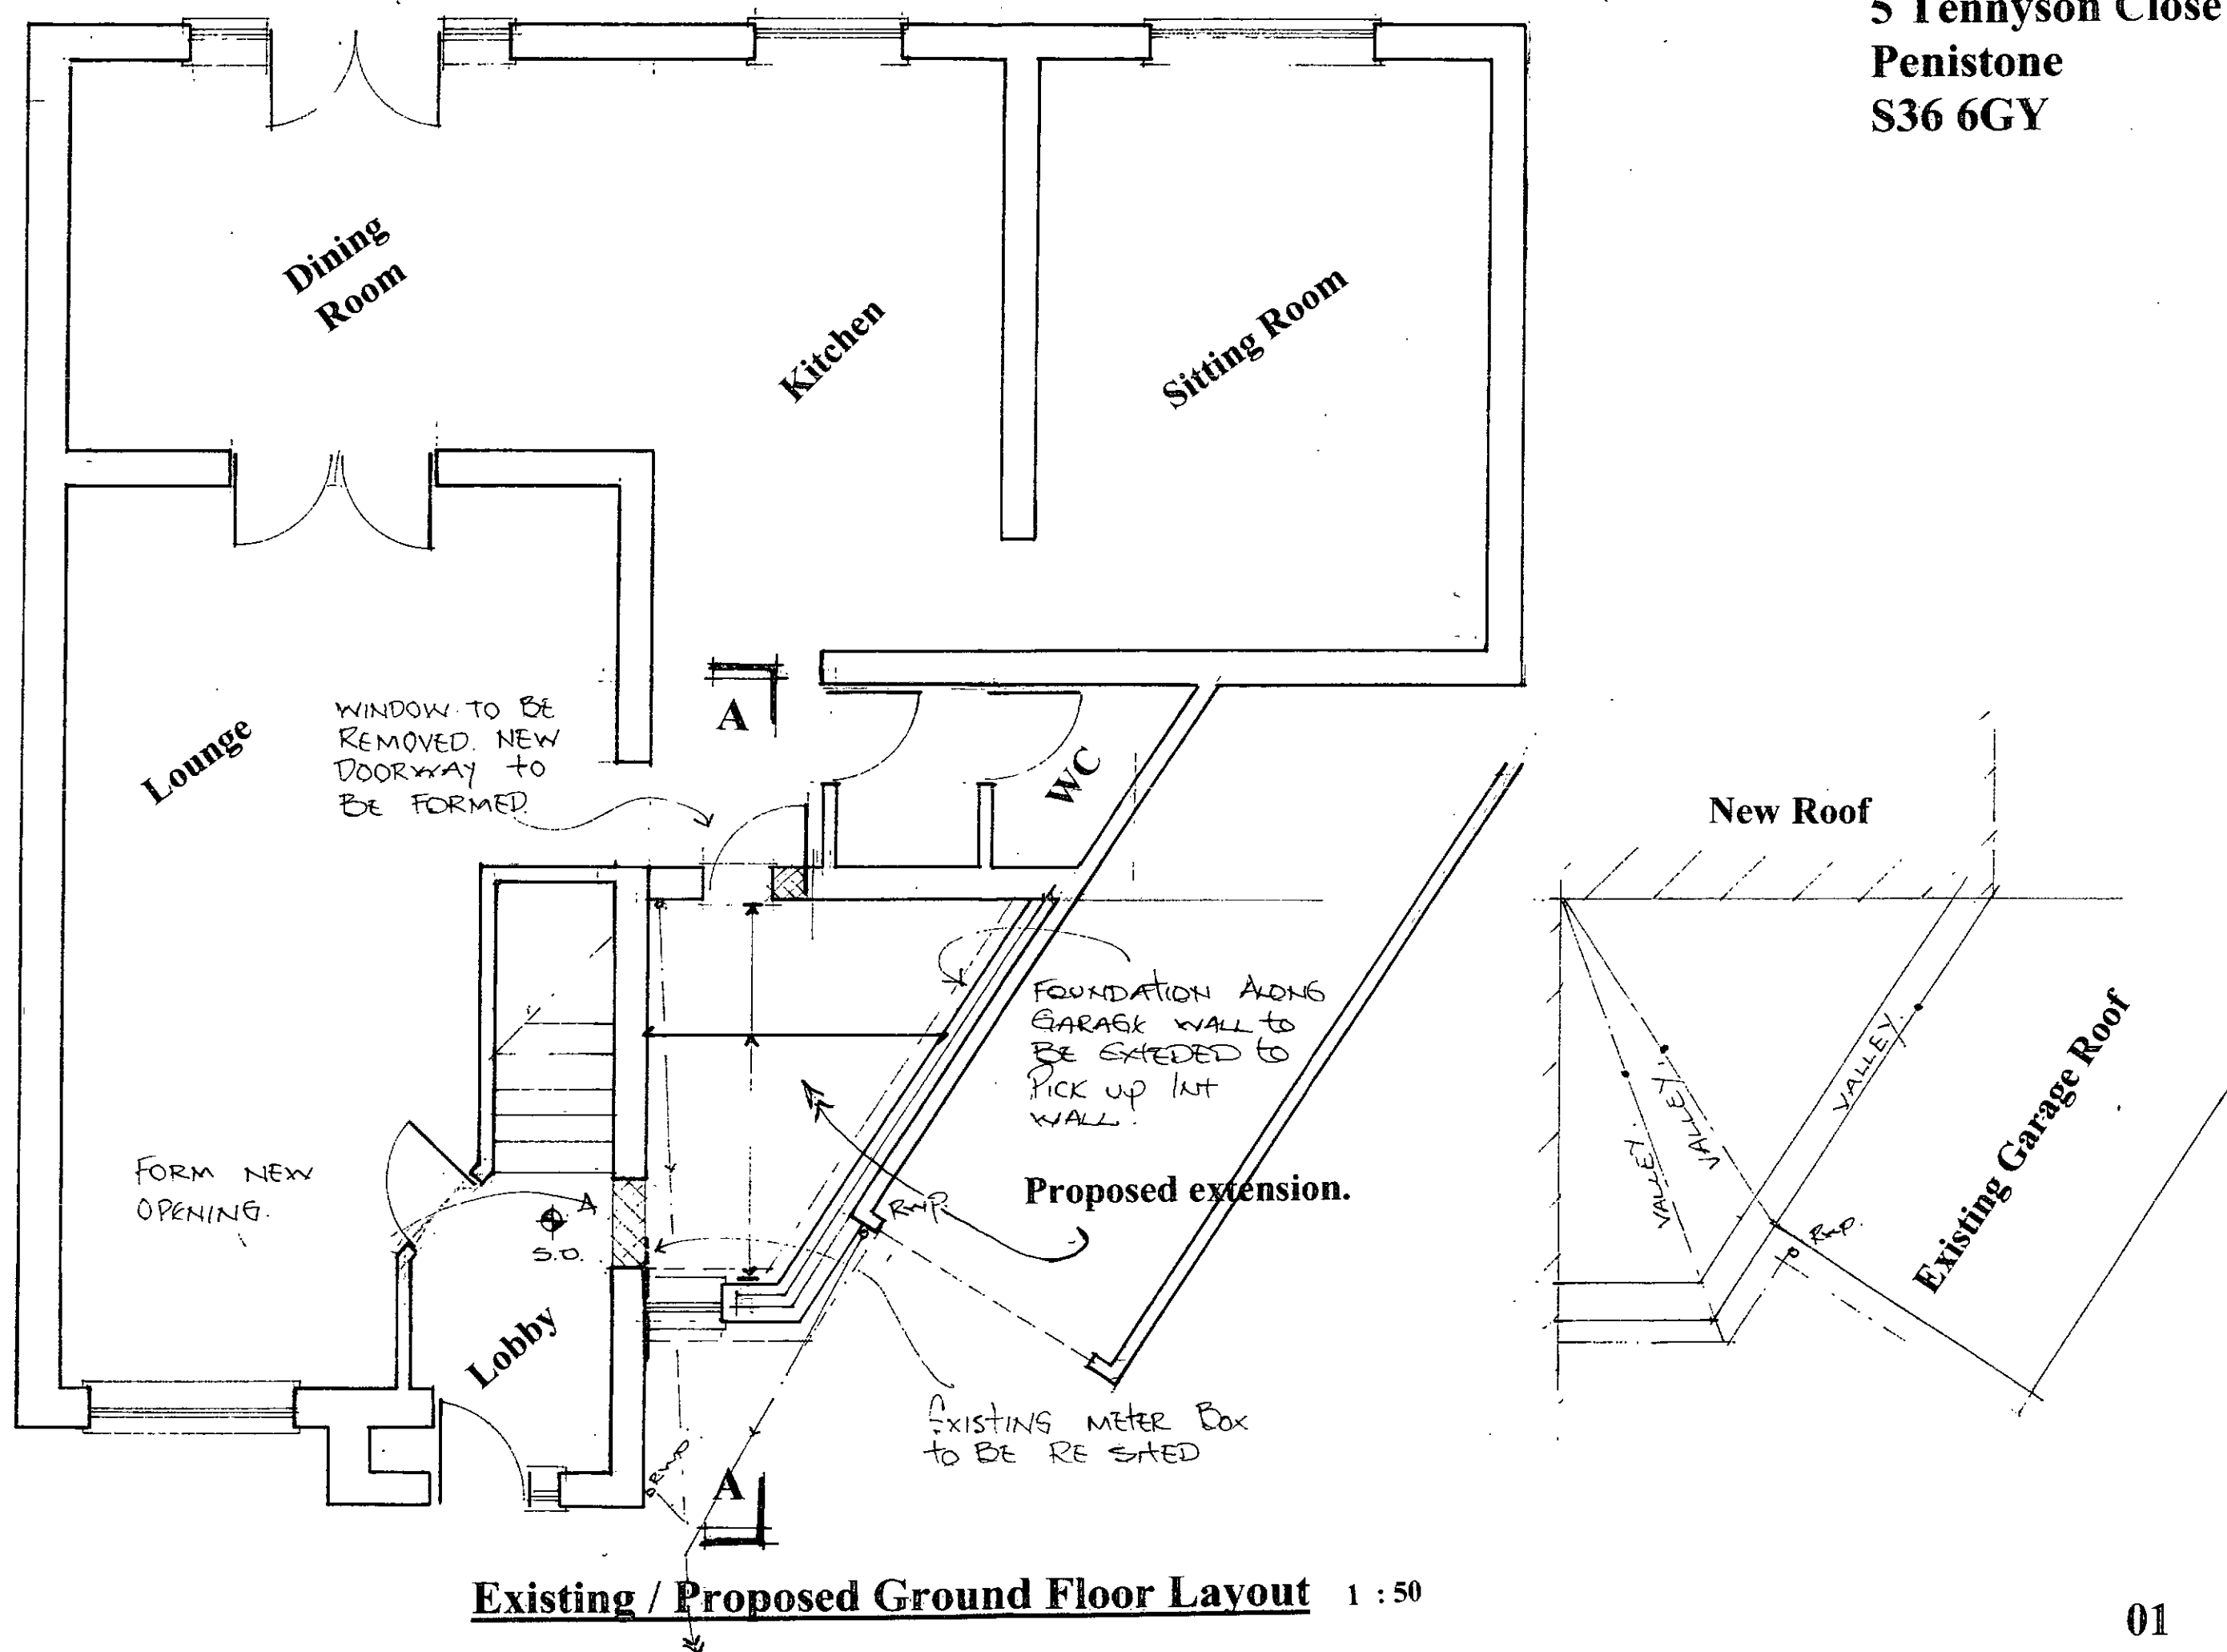

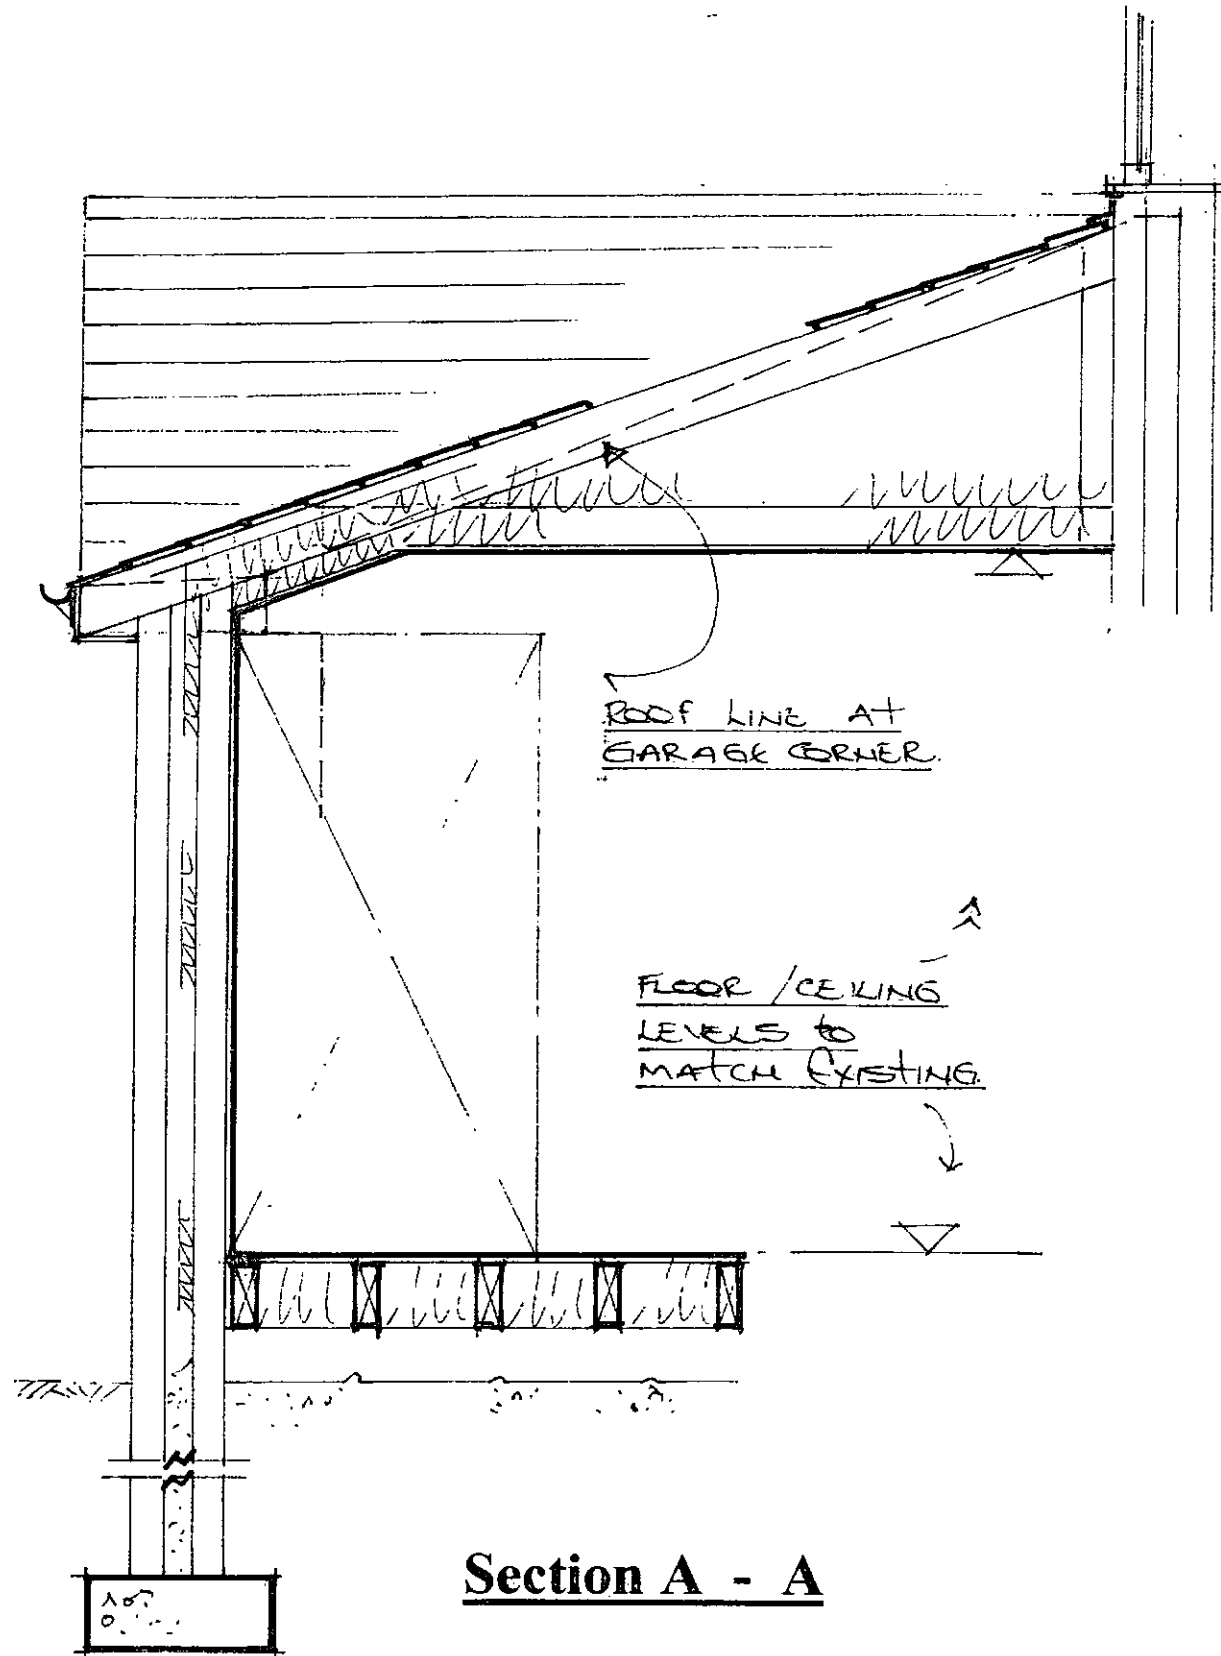

Existing Front Elevation



Proposed Front Elevation