


408860N
408840N
408820N
408800N
408780N
408760N
408740N
408720N
408700N
408680N
408660N


408860E
408840E
408820E
408800E
408780E
408760E
408740E
408720E
408700E
408680E
408660E

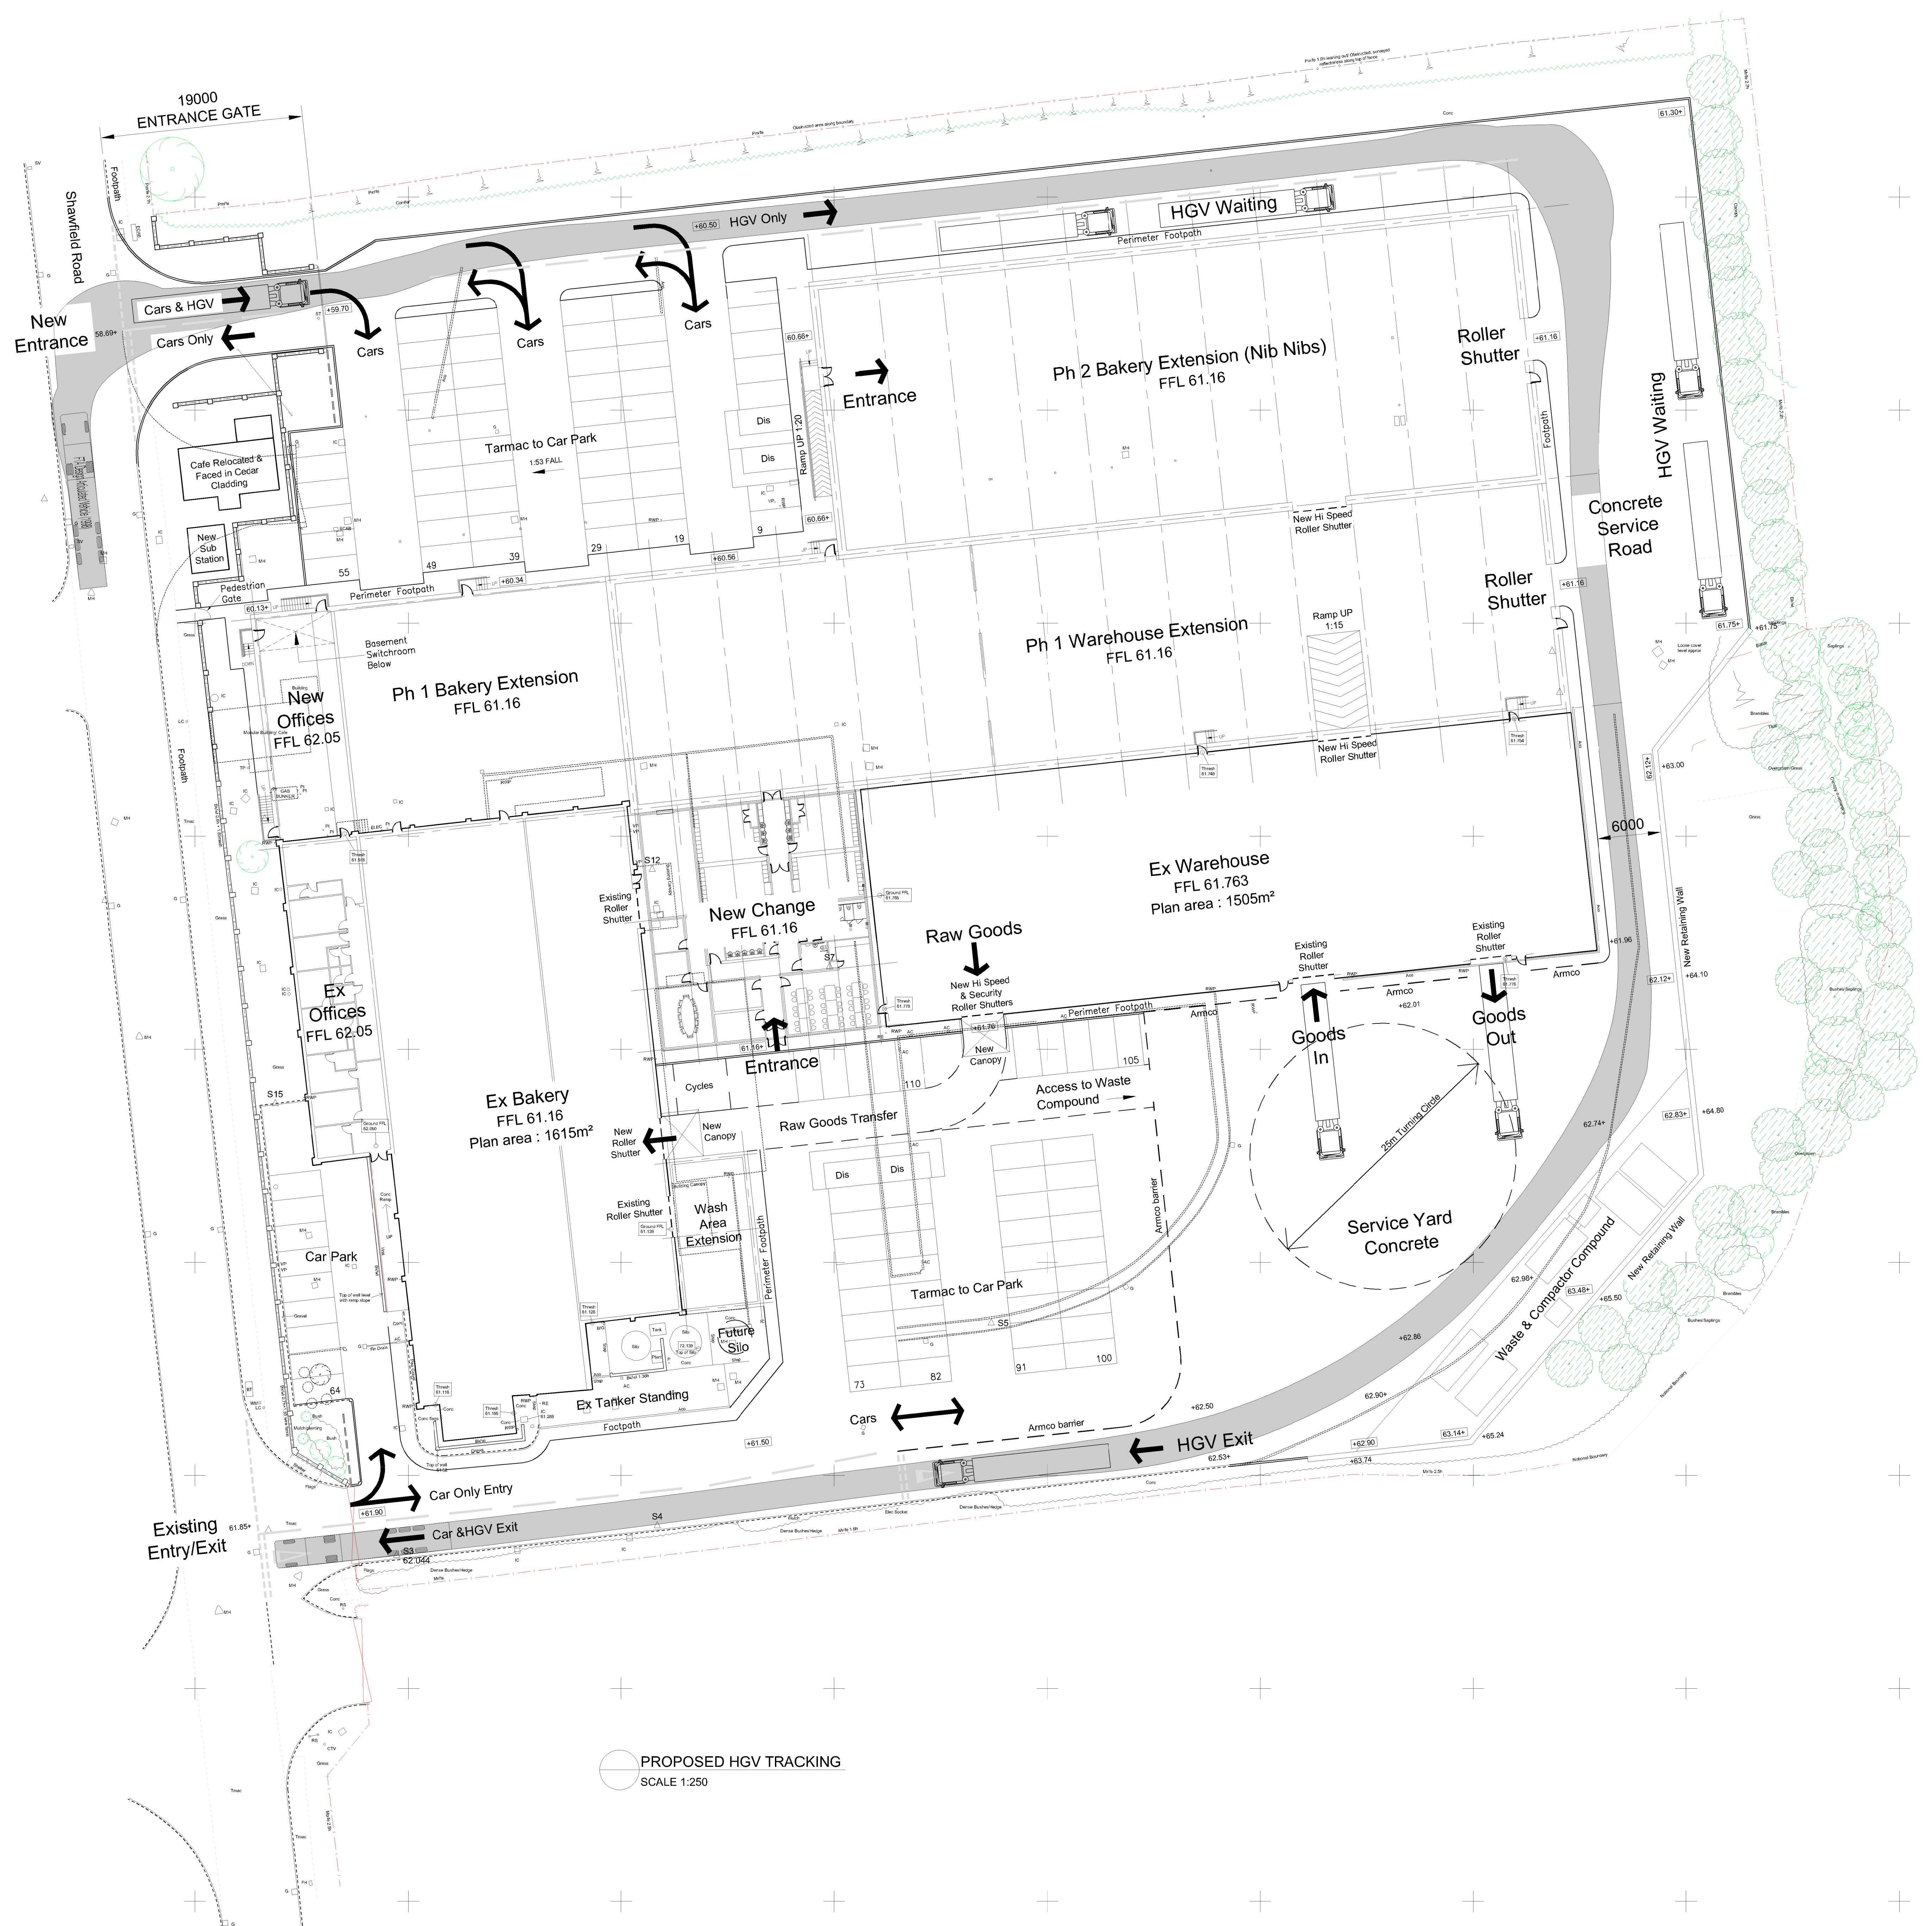

PROPOSED HGV TRACKING
SCALE 1:250

408860N
408840N
408820N
408800N
408780N
408760N
408740N
408720N
408700N
408680N
408660N

Station	Easting	Northing	Level
S3	436538.903	408692.487	62.044
S4	436563.380	408695.272	62.044
S5	436594.742	408714.306	62.127
S6	436566.884	408756.563	60.916
S7	436579.579	408747.762	61.448
S12	436562.912	408756.892	61.044
S13	436560.716	408767.562	61.040
S15	436527.515	408734.306	61.119

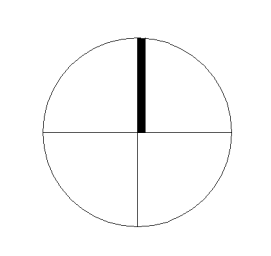

LONDON
LEEDS
CARDIFF
NEWCASTLE
BRISTOL
GLASGOW
ABERSTWYTH
NEWTOWN
BRAFORD
MANCHESTER
LOUGHBOROUGH

PLANNING ISSUE

darnton3

ARCHITECTURE

LEEDS
The Coach House, Almon, Foston Hall, Almon, Foston, Leeds, LS2 2PQ
T: 0113 267 0001 | www.darnton3.co.uk

CLIENT
Haywood & Padgett

PROJECT
Proposed Bakery Extension
Barnsley

DRAWING
Proposed HGV Tracking Analysis

SCALE & AS
1:250

DRAWN
JS

CHECKED
CL

CREATION DATE
20-06-17

REVISION
-

SUPPLEMENTARY DRAWING NO.
116560 - CDS + - - G - DR - A - 90-17

PROJECT NO. COMPANY. ZONE - LEVEL - TYPE - ROLE - NUMBER

(C) COPYRIGHT. ALL RIGHTS RESERVED.

THESE DRAWINGS ARE THE PROPERTY OF DARNTON3 ARCHITECTURE. NO PART OF THESE DRAWINGS MAY BE REPRODUCED OR TRANSMITTED IN ANY FORM OR BY ANY MEANS, WITHOUT THE WRITTEN PERMISSION OF DARNTON3 ARCHITECTURE.

THESE DRAWINGS ARE NOT TO BE USED FOR ANY OTHER PURPOSES WITHOUT THE WRITTEN PERMISSION OF DARNTON3 ARCHITECTURE.

REPORT ANY DISCREPANCIES TO THE ARCHITECT OR ENGINEER IMMEDIATELY.

SUPPLEMENTARY DRAWINGS TO THE MAIN DRAWING MUST BE APPROVED BY THE ARCHITECT OR ENGINEER.

WORK - COPYRIGHT. ALL RIGHTS RESERVED.