
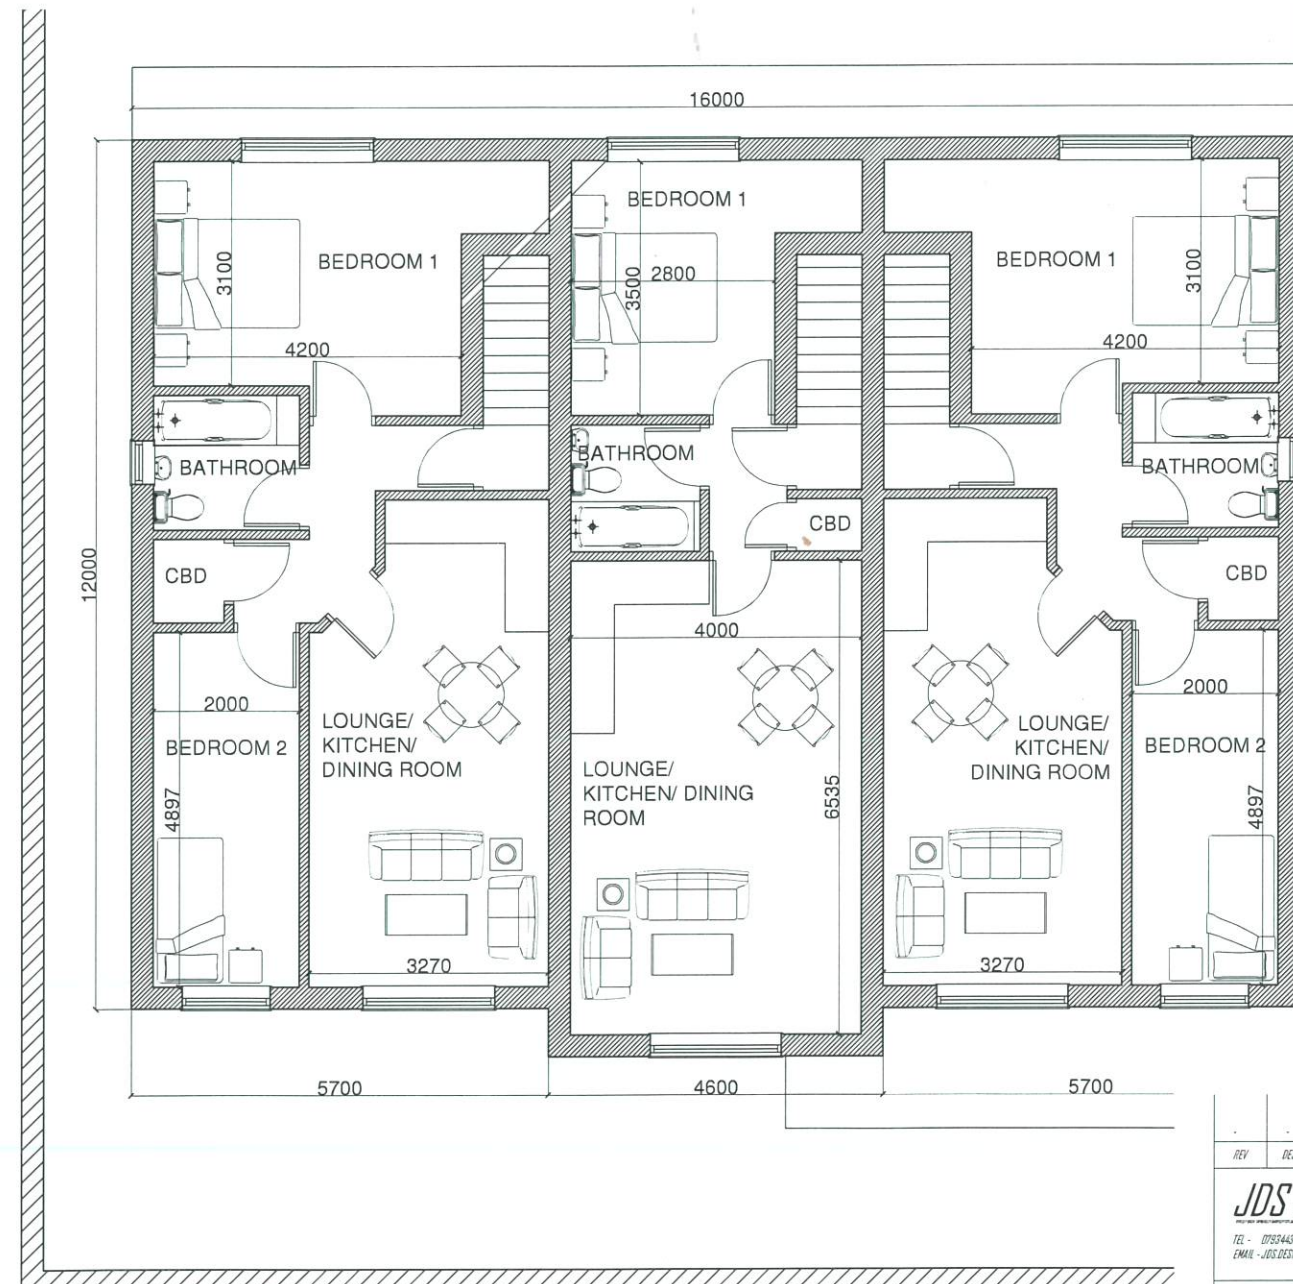


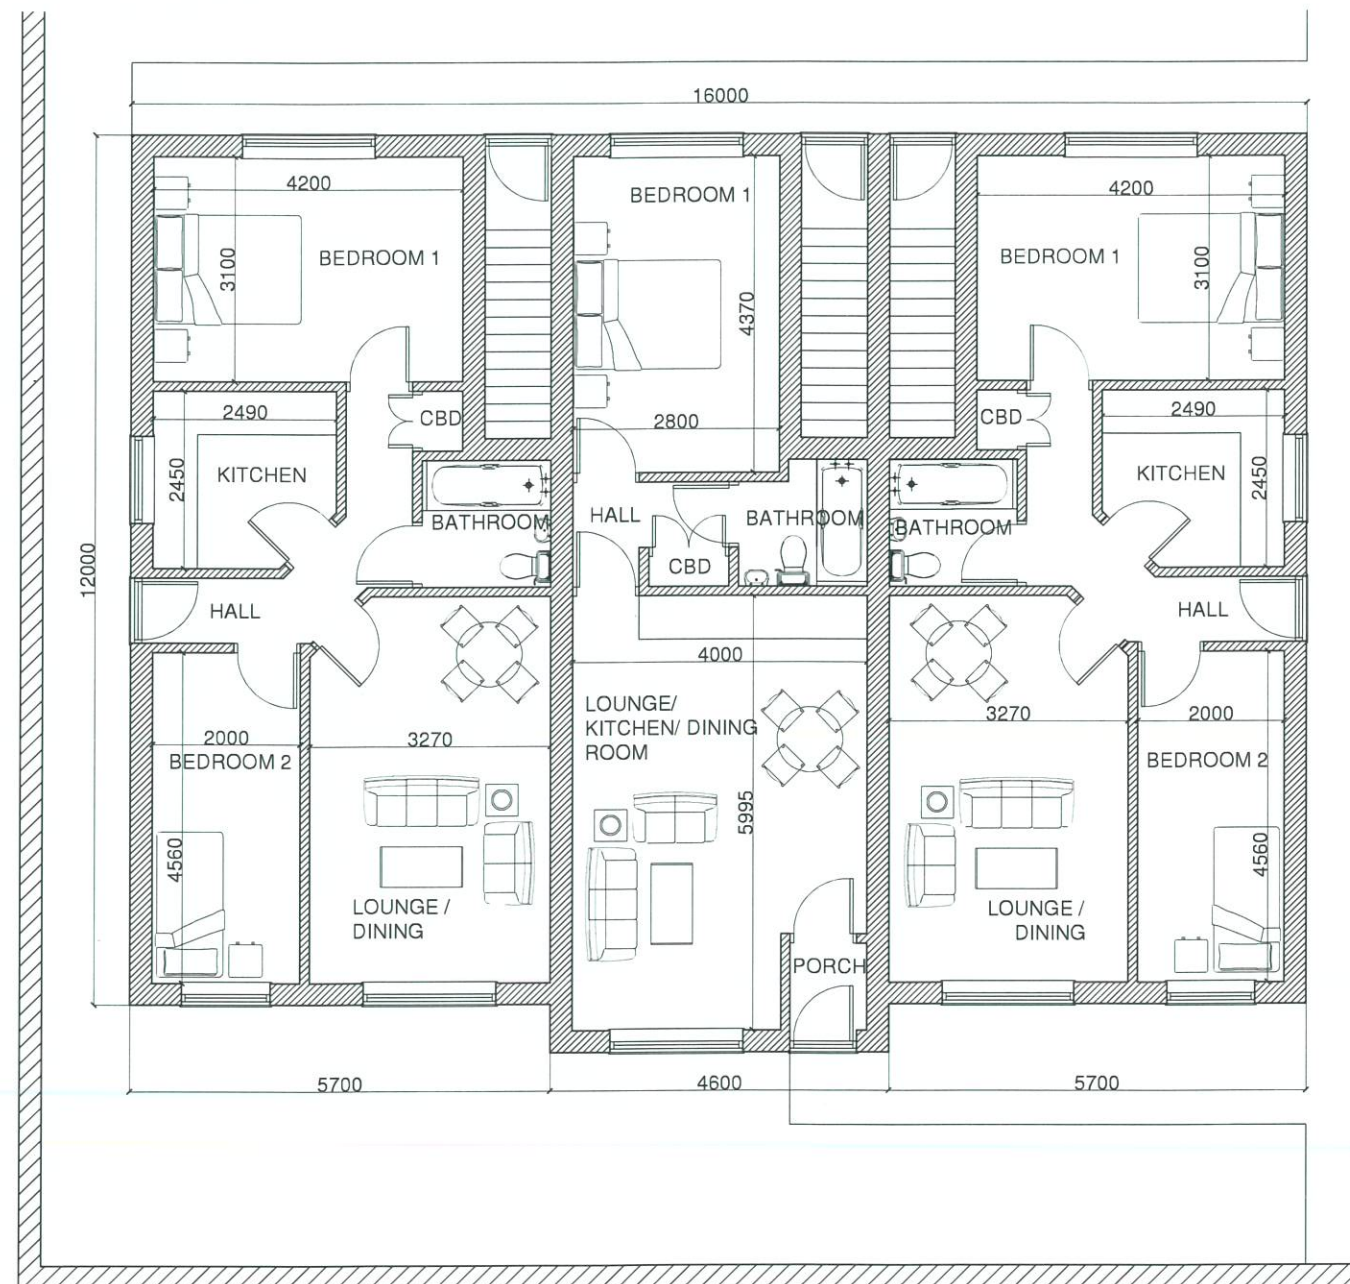

REV	DESCRIPTION	DATE	DRAWN
JDS DESIGNS LTD TEL: 0754407371 EMAIL: JDSDESIGNS@GMAIL.COM			
PROJECT TITLE THE ERECTION OF 6 FLATS AT LAND ADJACENT HALL STREET HOVLAND BARNISLEY			
DRAWING TITLE PROPOSED PLANS			
PROJECT NO:		DWG NO:	
2016.0030.000		01	
SCALE:		REV:	
1:50 / 100			