



New timber framed covered
area with profiled polycarbonate
sheet roof & UPVC RWGs (black)


Existing fascia subject to separate
application by others

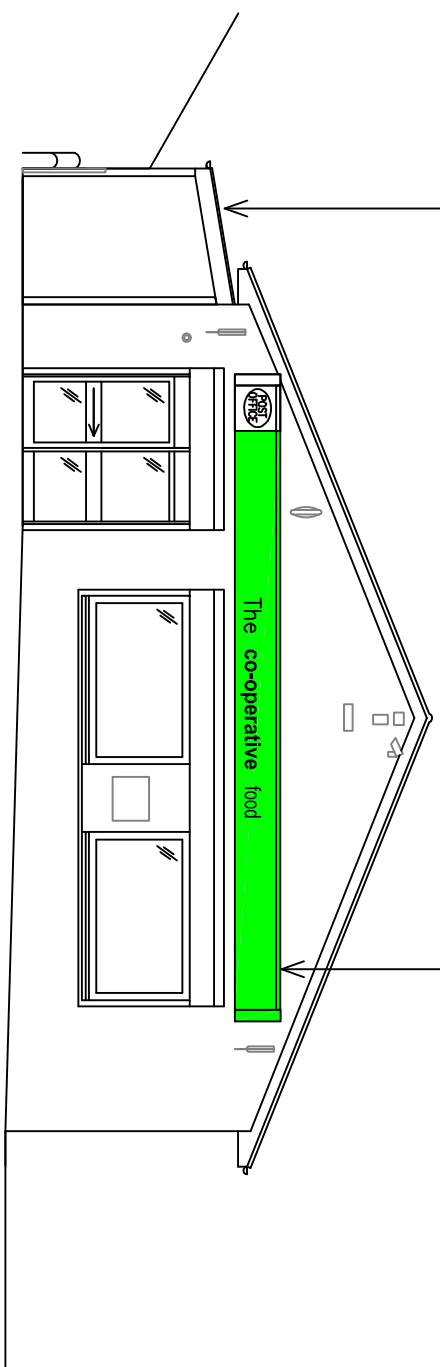

Elevation A

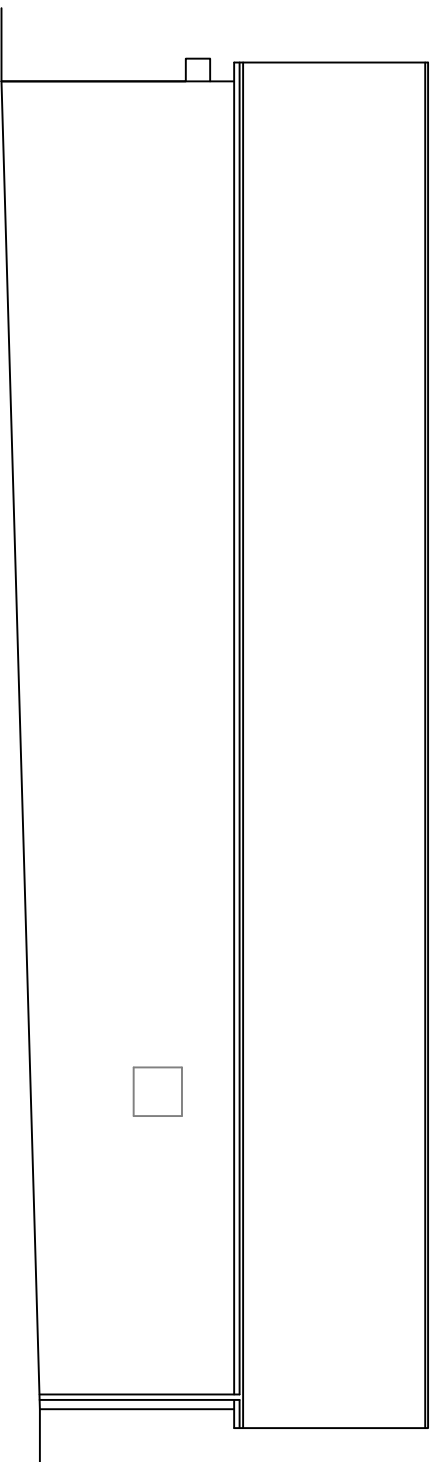


Elevation B (as existing)

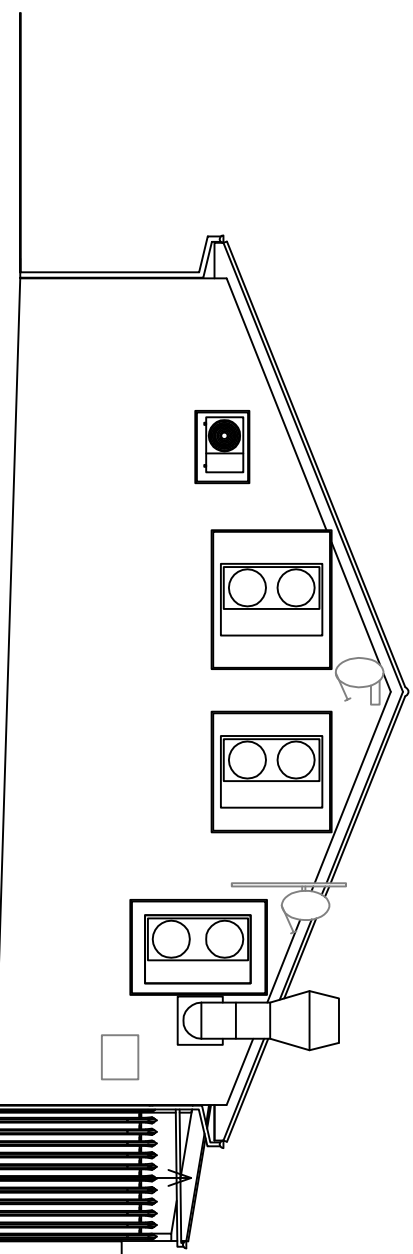


Elevation C

New timber framed covered
area with profiled polycarbonate
sheet roof & UPVC RWGs (black)

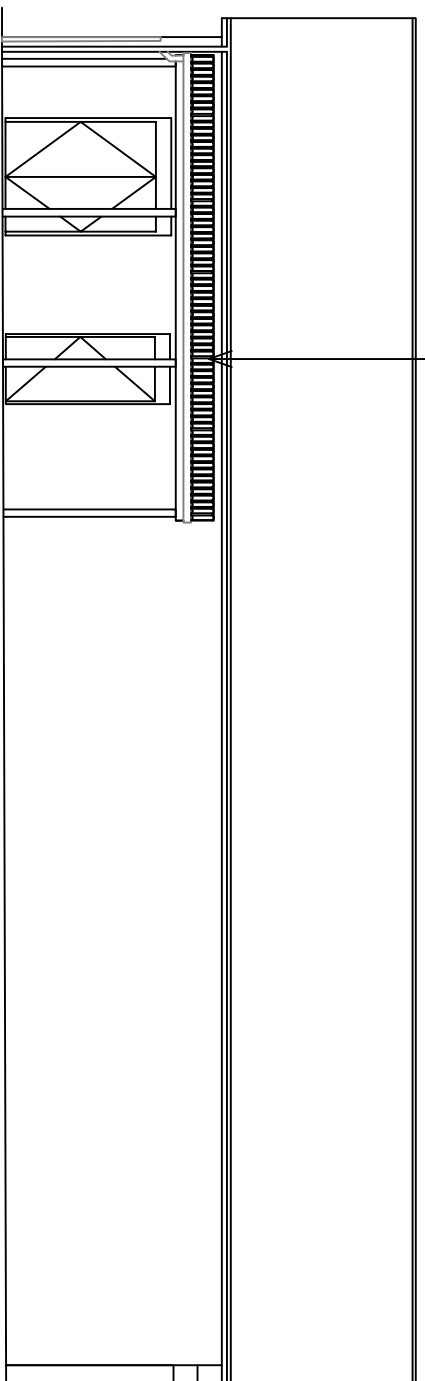

Elevation D

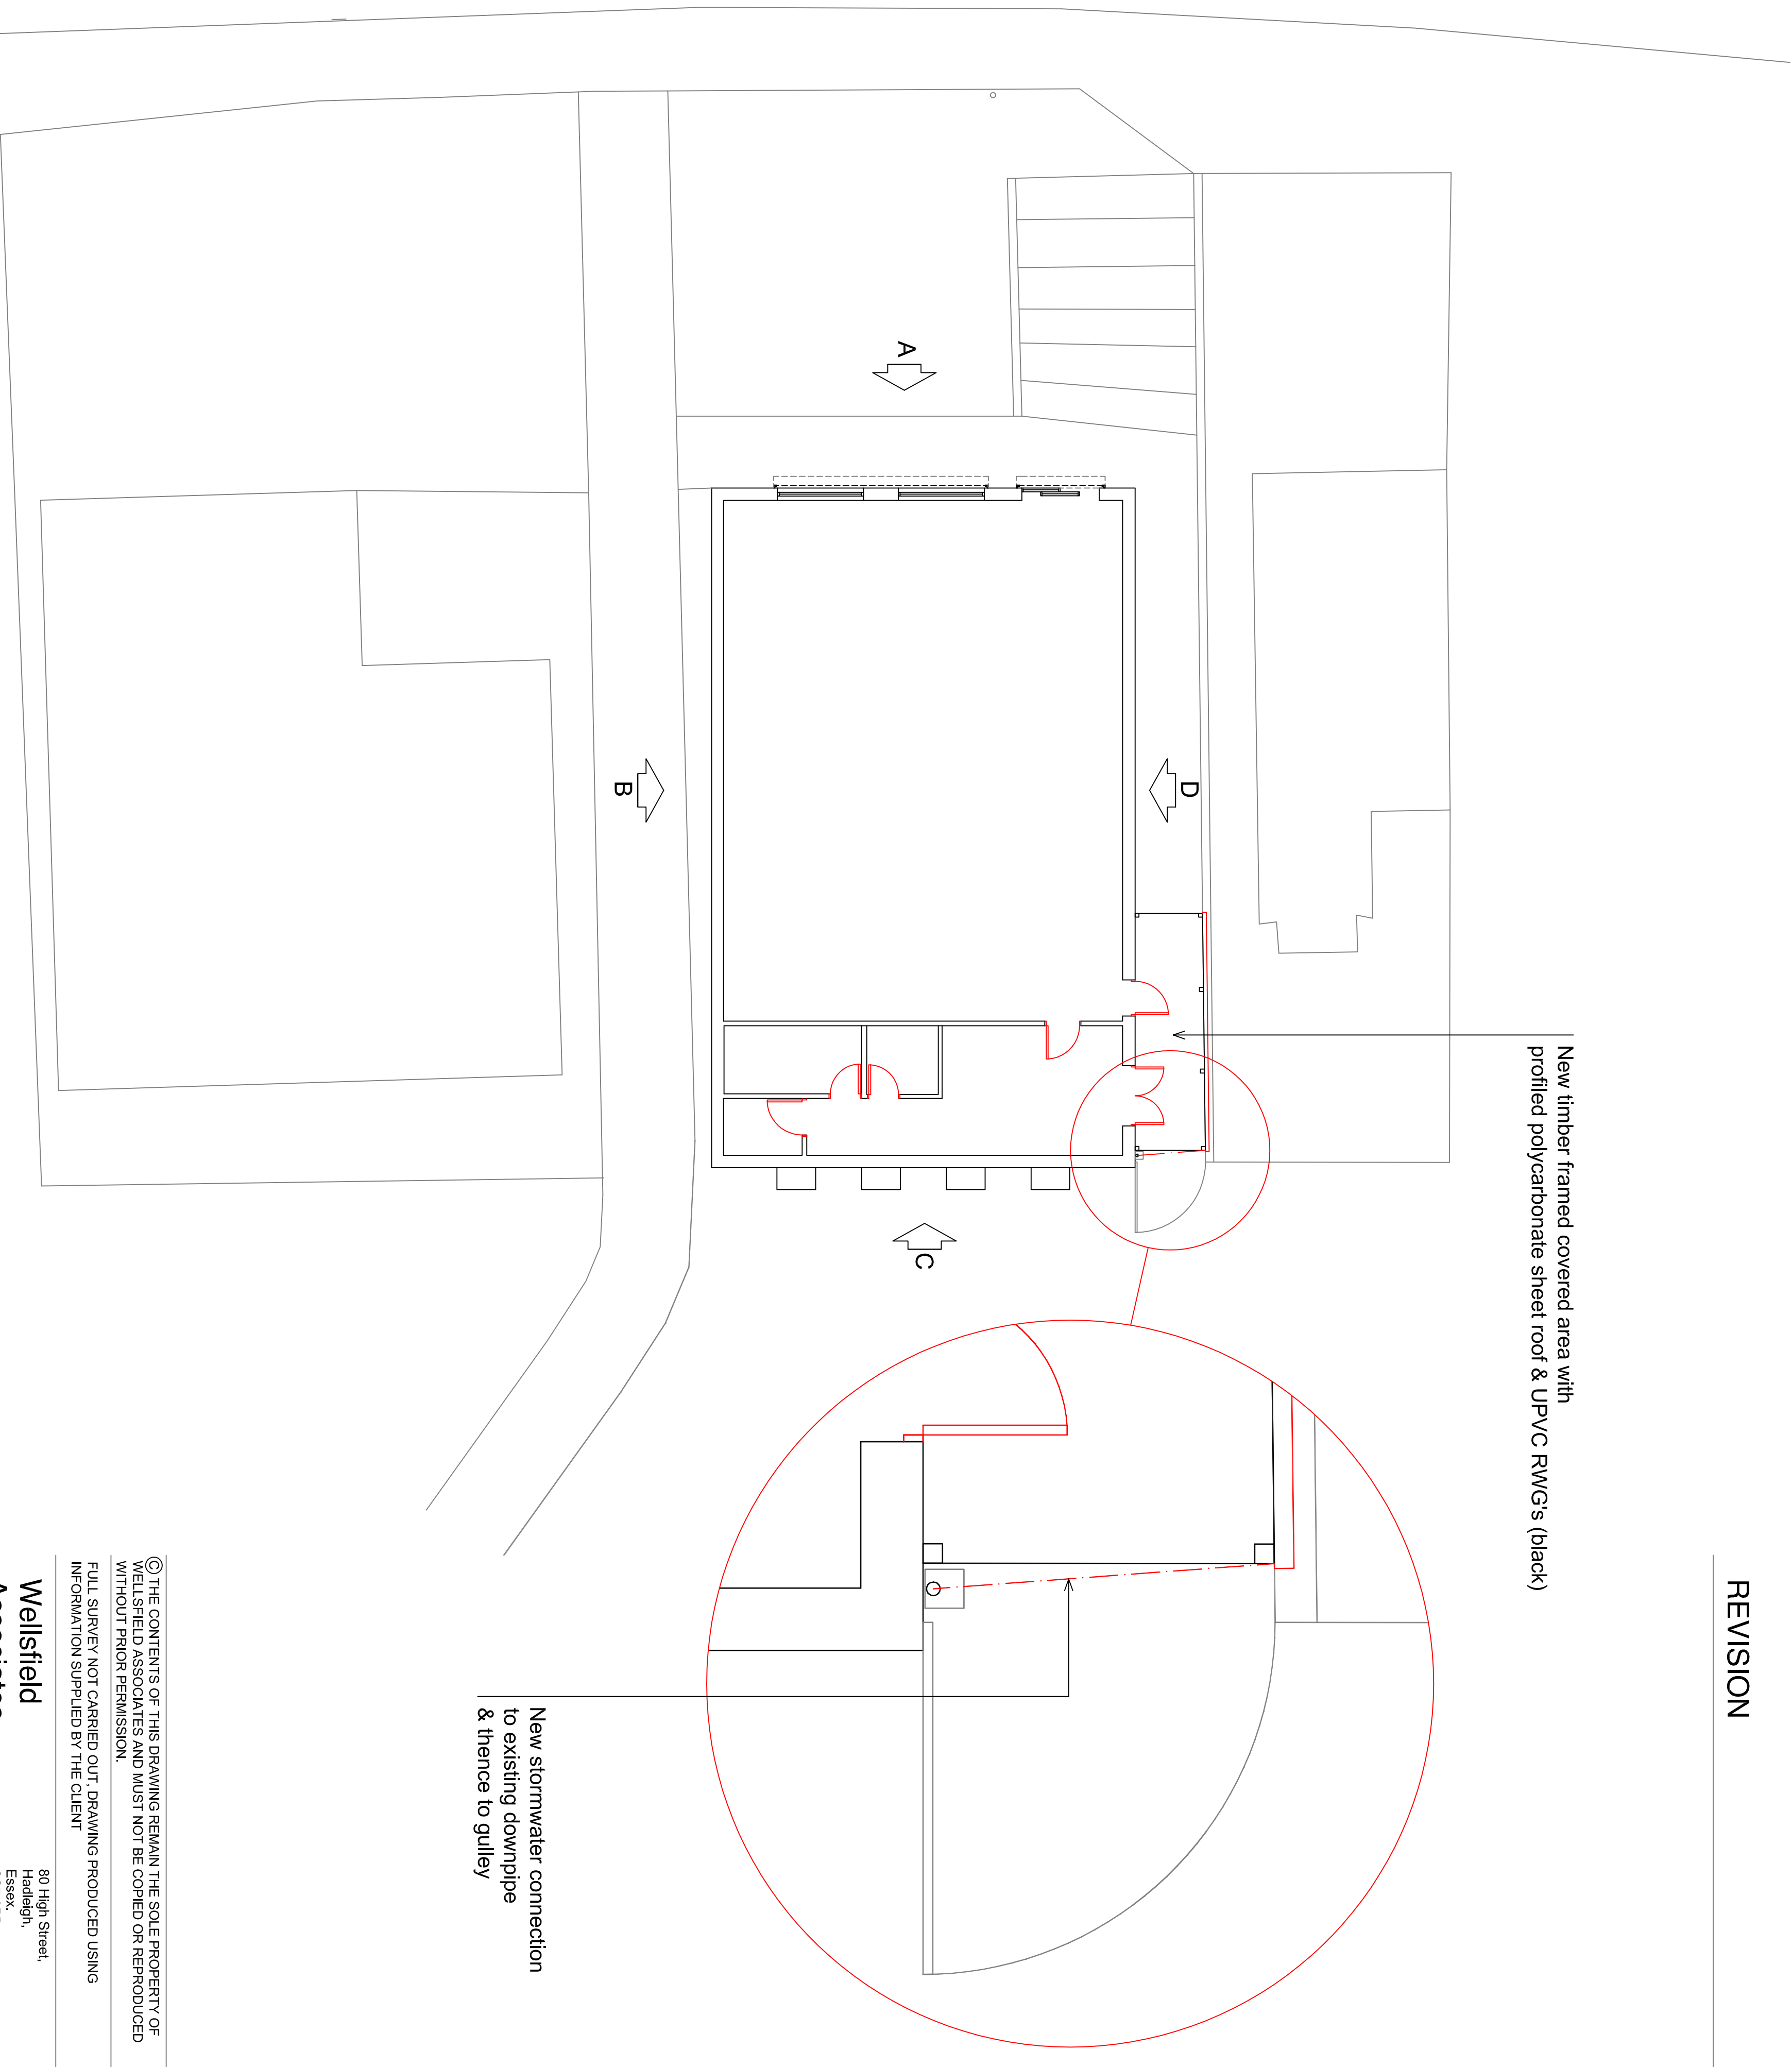

New timber framed covered area with
profiled polycarbonate sheet roof & UPVC RWGs (black)

New stormwater connection
to existing downpipe
& thence to gully

REVISION

PROPOSED

© THE CONTENTS OF THIS DRAWING REMAIN THE SOLE PROPERTY OF WELLSFIELD ASSOCIATES AND MUST NOT BE COPIED OR REPRODUCED WITHOUT PRIOR PERMISSION. FULL SURVEY NOT CARRIED OUT. DRAWING PRODUCED USING INFORMATION SUPPLIED BY THE CLIENT	
Wellsfield Associates	80, High Street, Huddersfield, SS17 2PB Tel: 01702 551123 Fax: 01702 558530 mail@wellsfieldassociates.co.uk

project	Co-op Store 6A Rotherham Road Barnsley S. Yorkshire S72 0DB
---------	---

PROPOSED	
date	February '14
drawn	DAR
scale	1:100@A1
drg no.	2364.03

SCALE 1:100

