


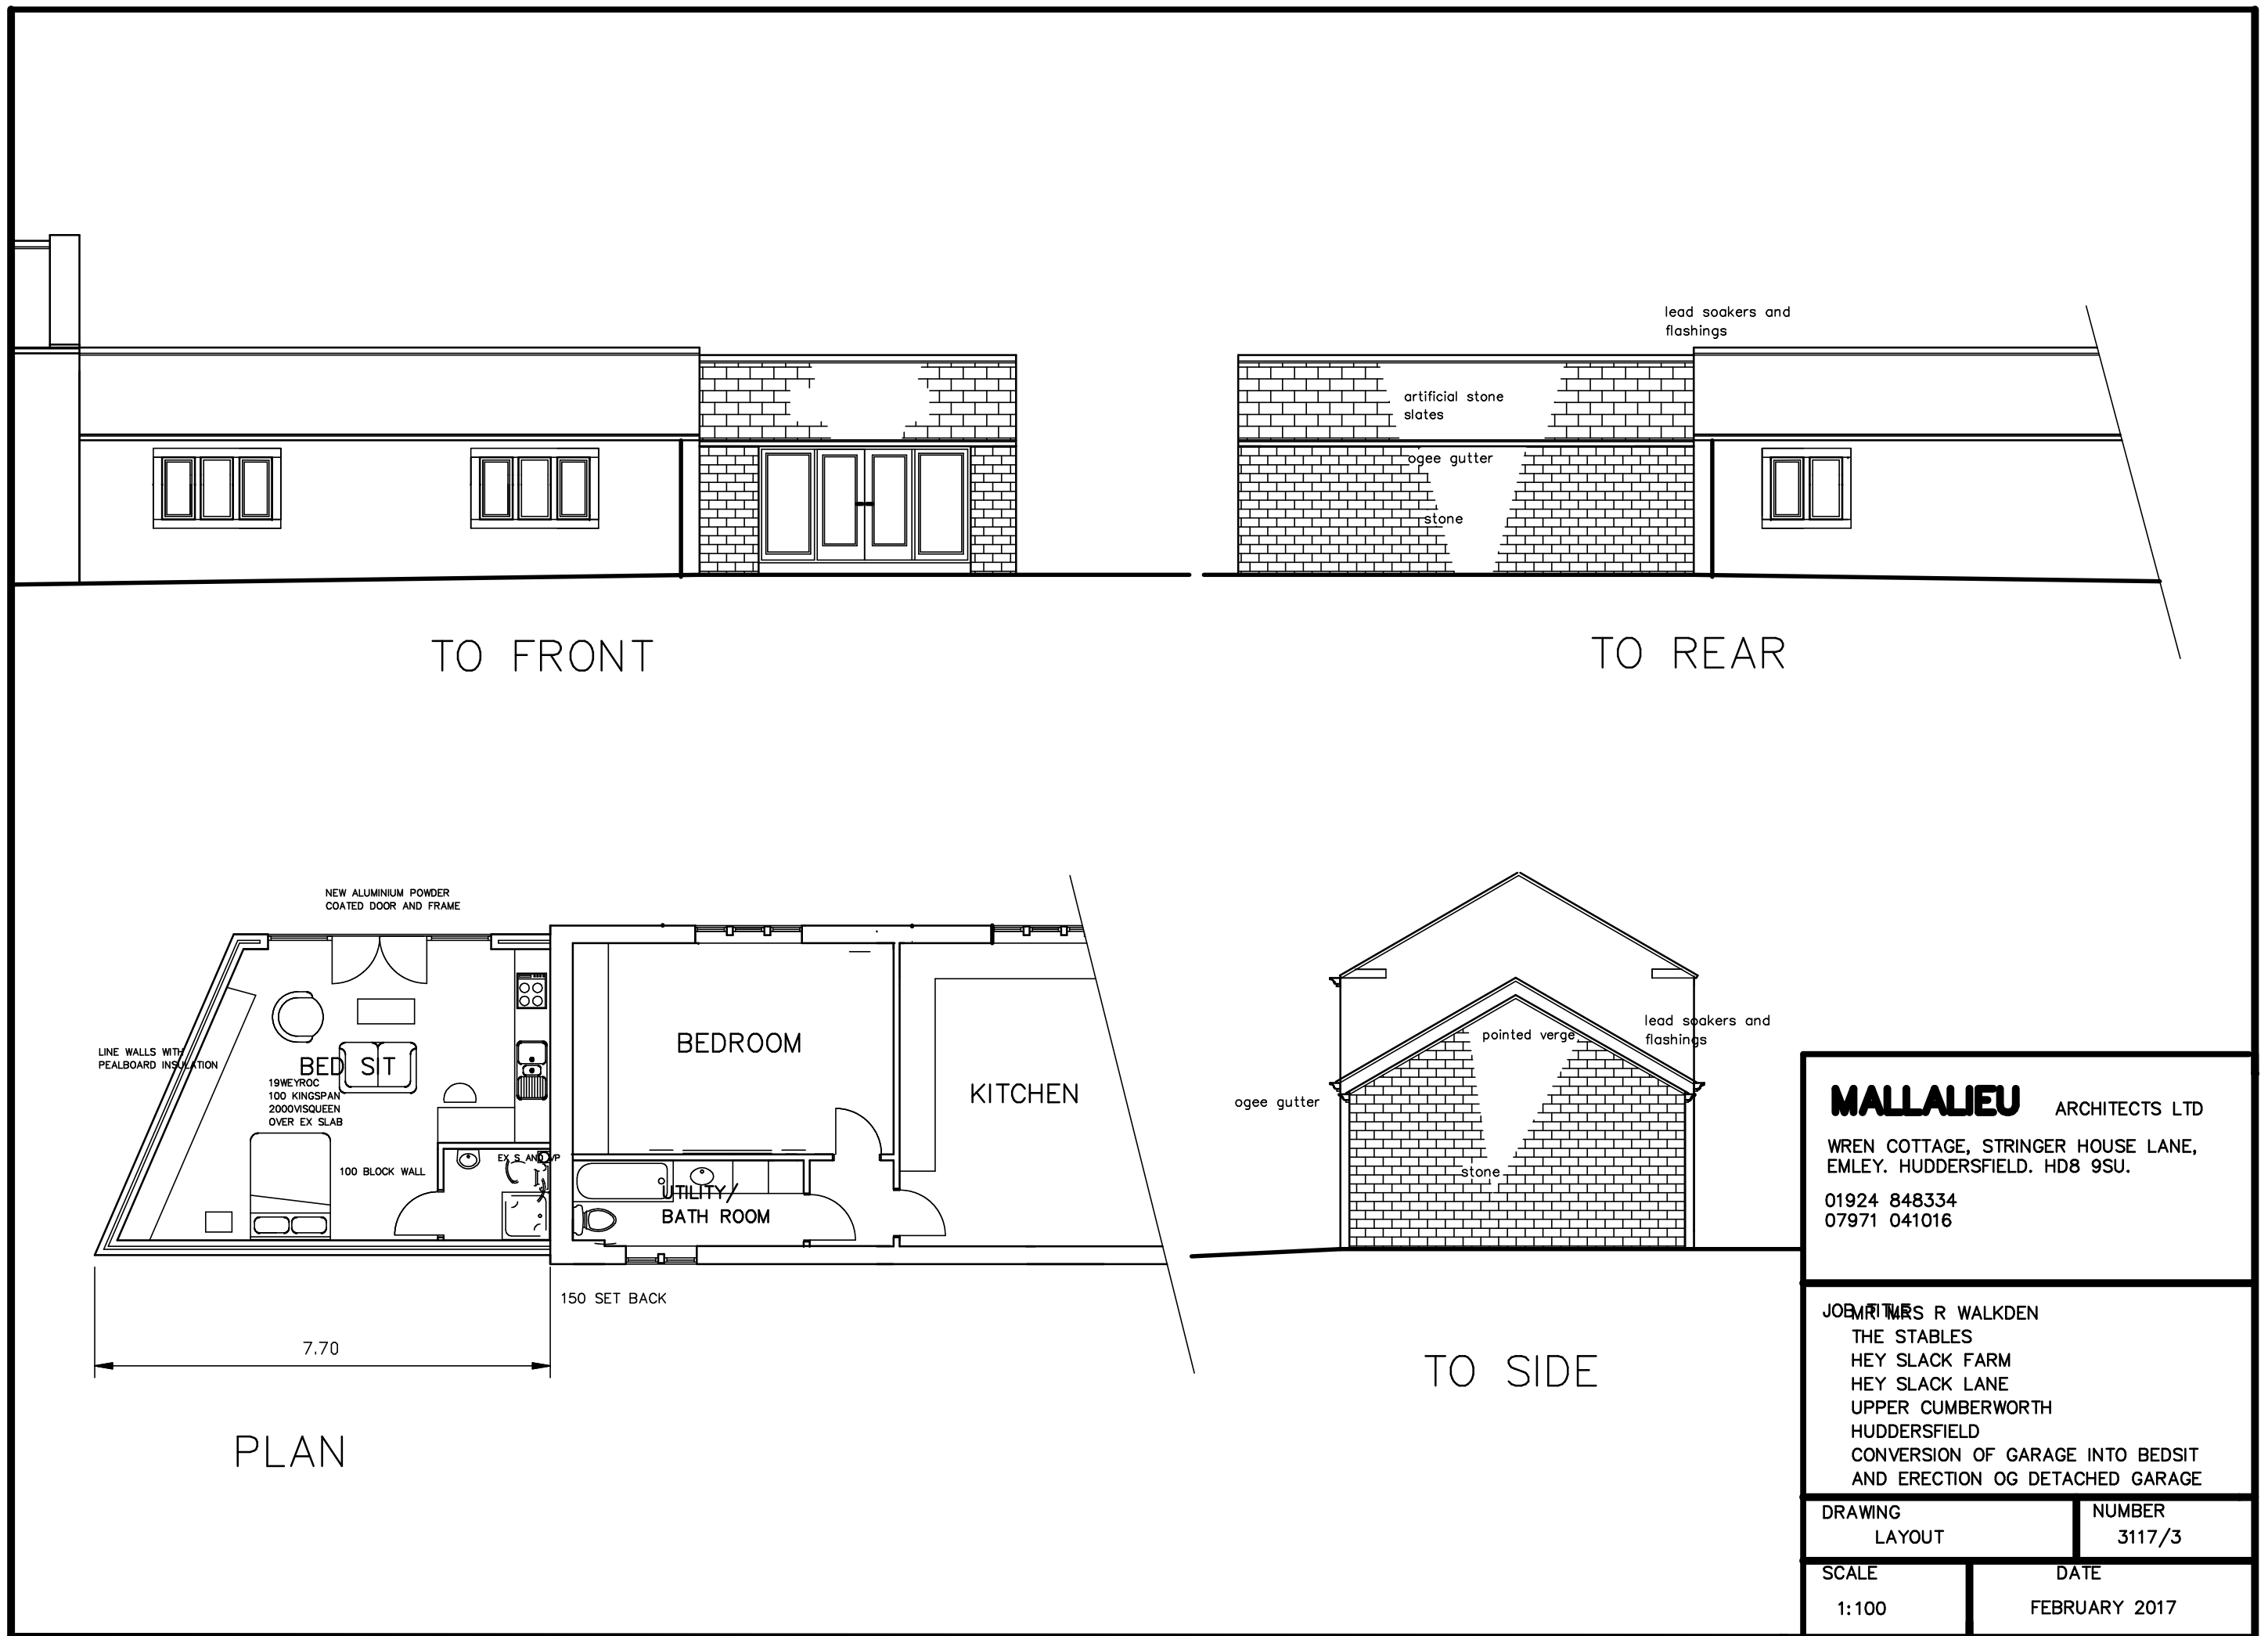

MALLAIEU ARCHITECTS LTD
WREN COTTAGE, STRINGER HOUSE LANE,
EMLEY. HUDDERSFIELD. HD8 9SU.
01924 848334
07971 041016

JOHN WALKDEN
THE STABLES
HEY SLACK FARM
HEY SLACK LANE
UPPER CUMBERWORTH
HUDDERSFIELD
CONVERSION OF GARAGE INTO BEDSIT
AND ERECTION OG DETACHED GARAGE

DRAWING LAYOUT	NUMBER 3117/3
-------------------	------------------

SCALE 1:100	DATE FEBRUARY 2017
----------------	-----------------------