
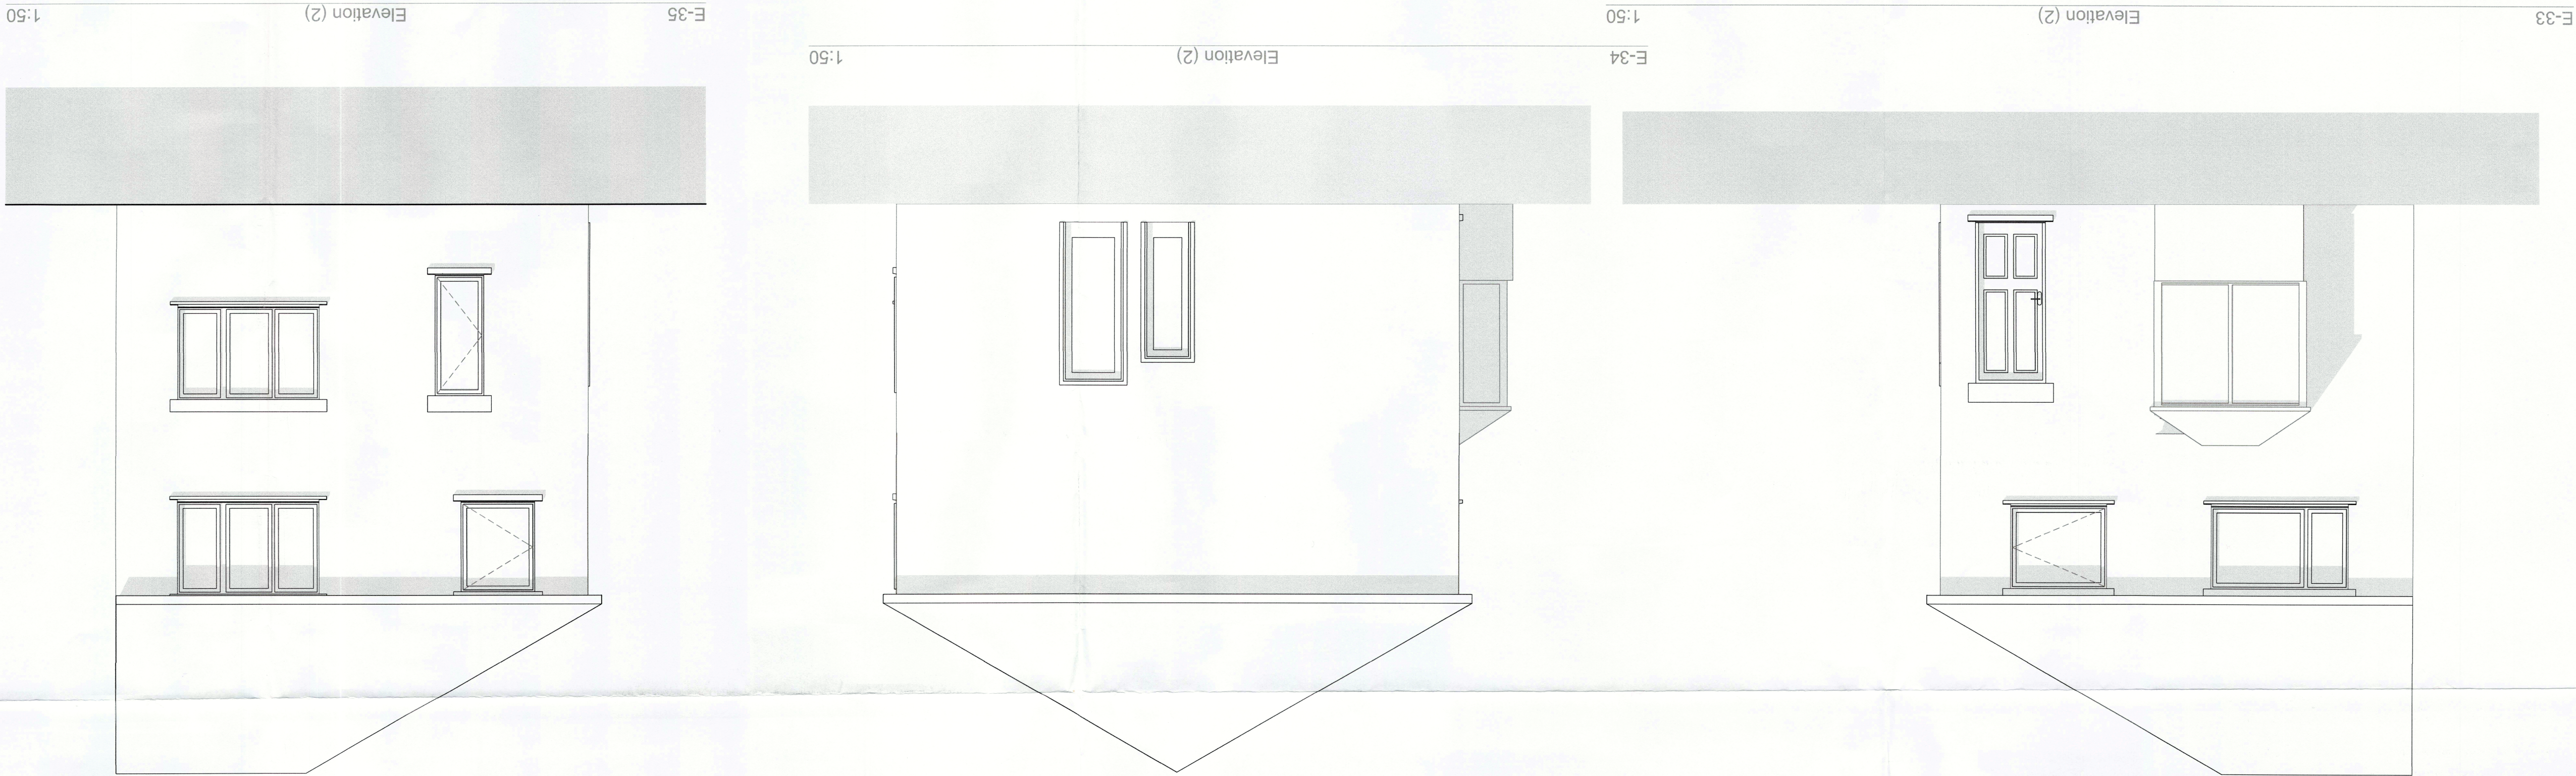
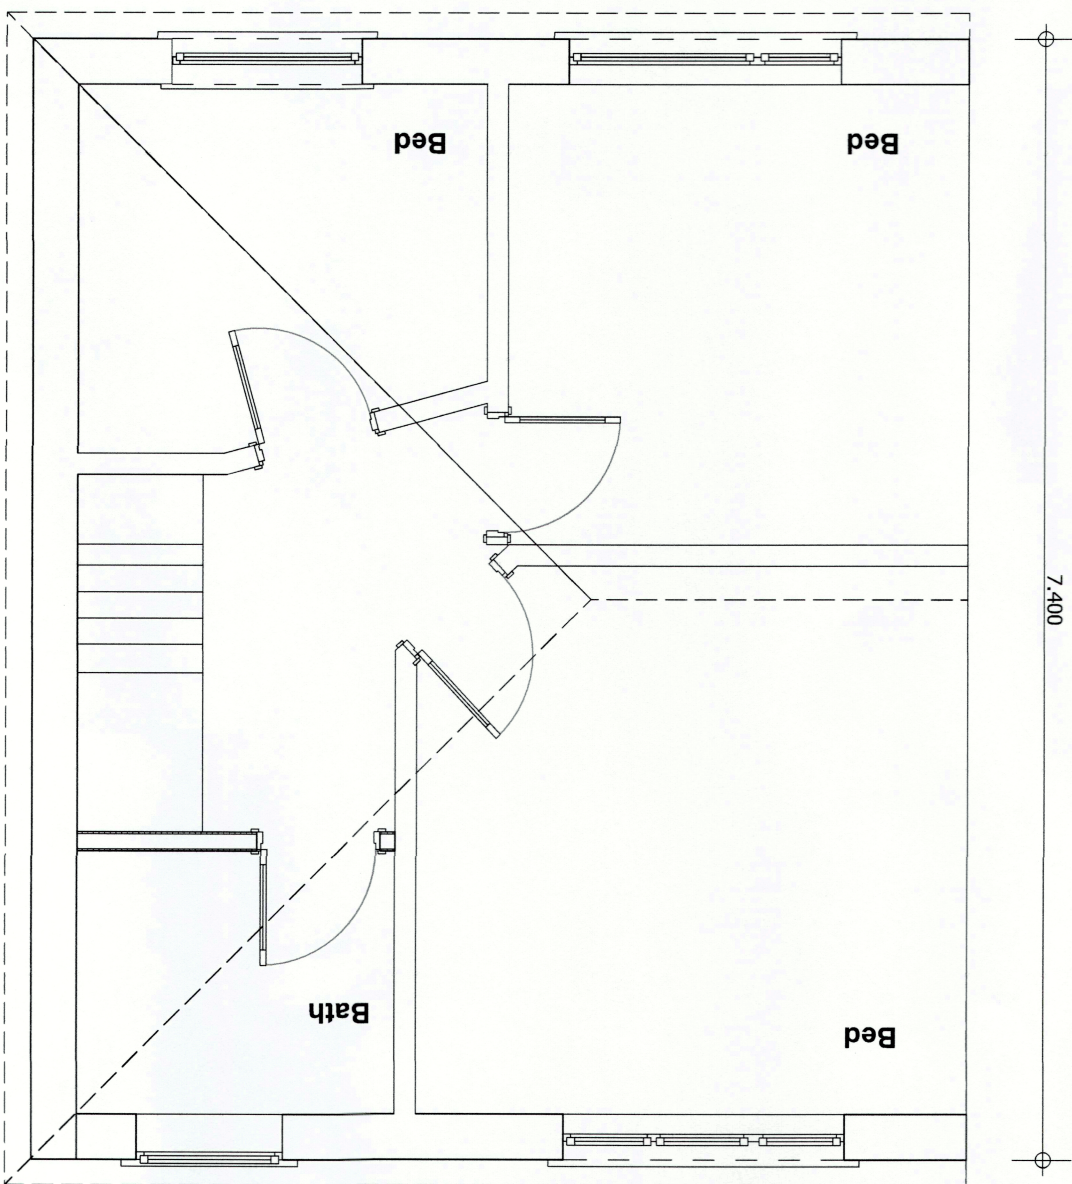
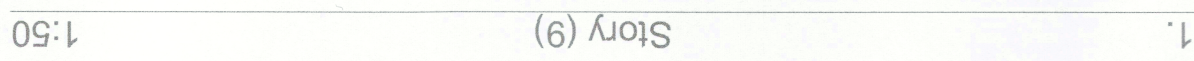
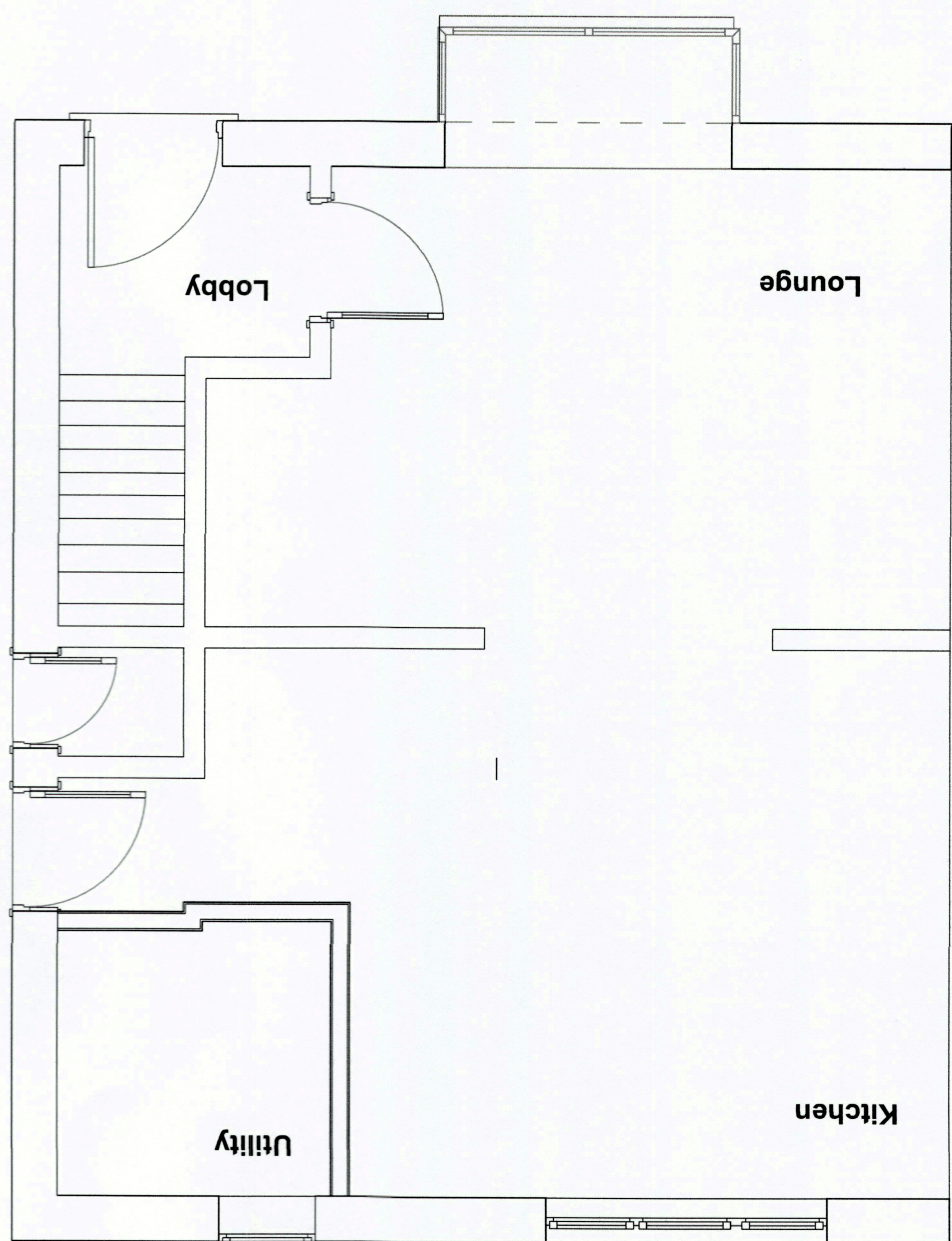


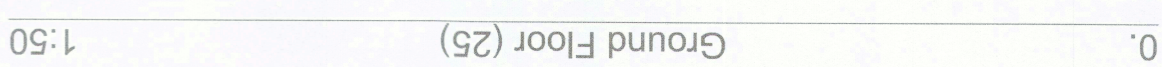

The contractor is informed that any works that start prior to building regulations approval will be at the contractor's own risk and any further requests for additional information from such as the structural engineer at the local authority or Yorkshire water it will be the responsibility of the contractor to resolve any issues brought upon by there requests/requests

[illegible][illegible][illegible]

Client:	Hegyalai
Project:	Proposed Rear and Side Two Storey Extension to 19 Gray Street, Eisecar
Drawing Title:	As Existing plans and Elevations

Drawn By: AR Date:12/02/2019

Alan Robinson
Chartered Architect BA Dip Arch RIBA BSC (Hons)
2 Gawber Road, Barnsley S75 2AF
Tel/Fax 01226 286066
Mob: 07947808933