




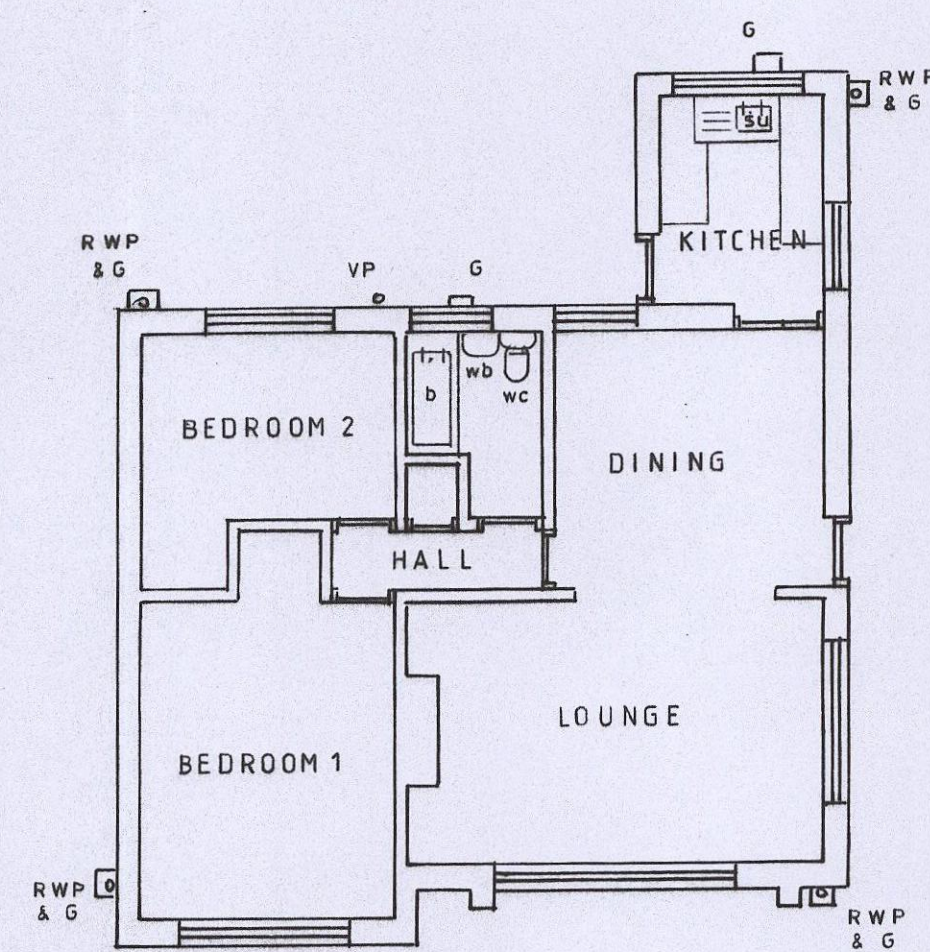


EXISTING G.F. PLAN

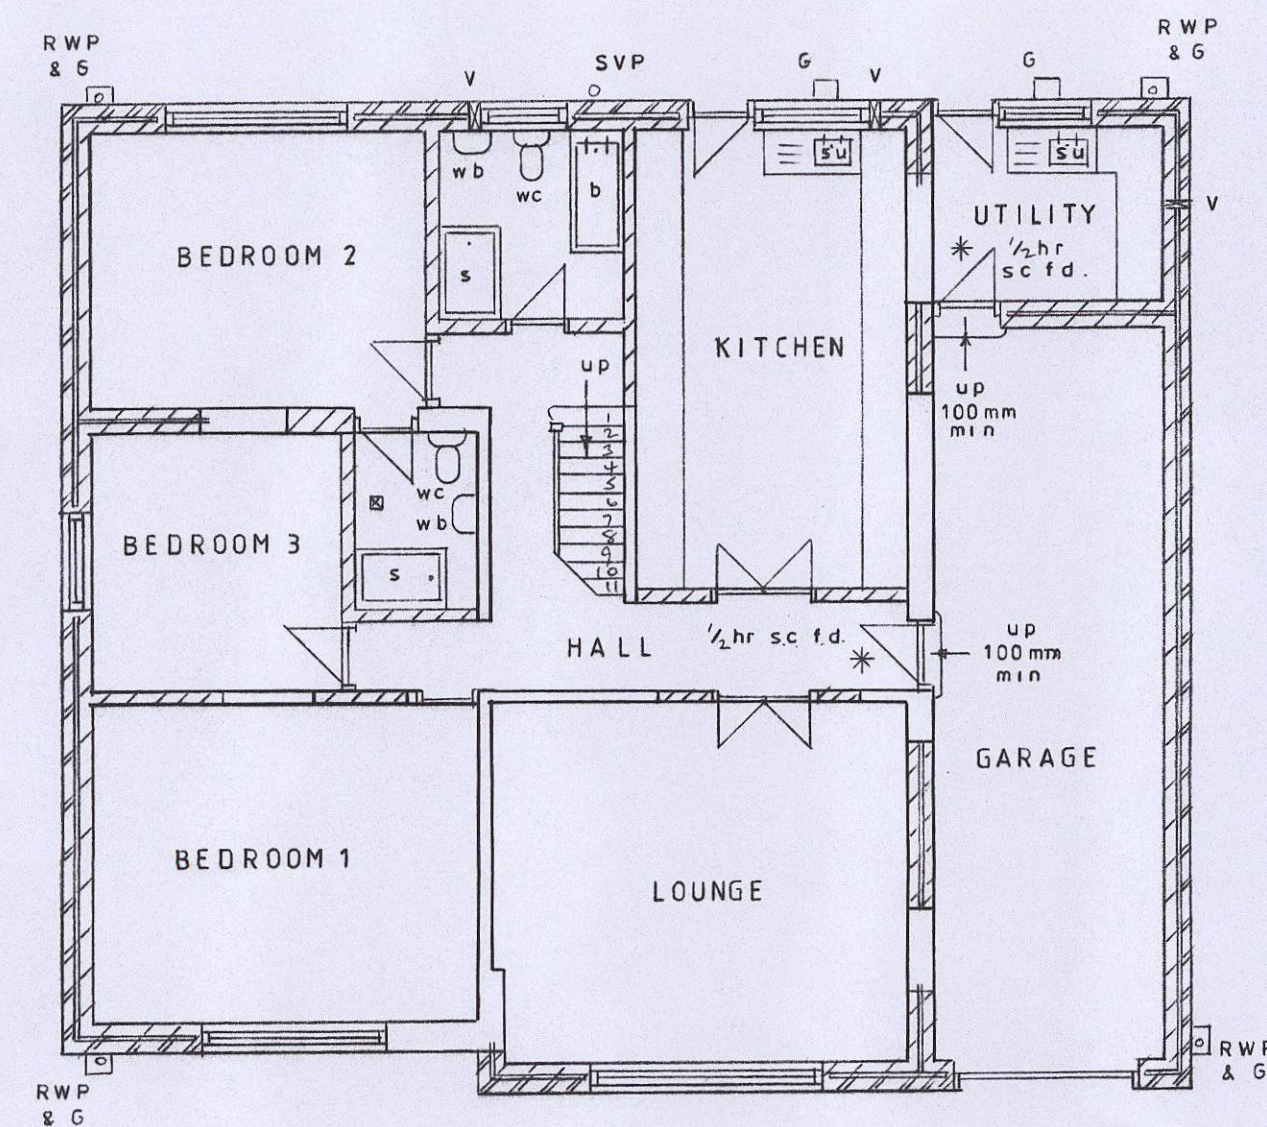


PROPOSED G.F. PLAN

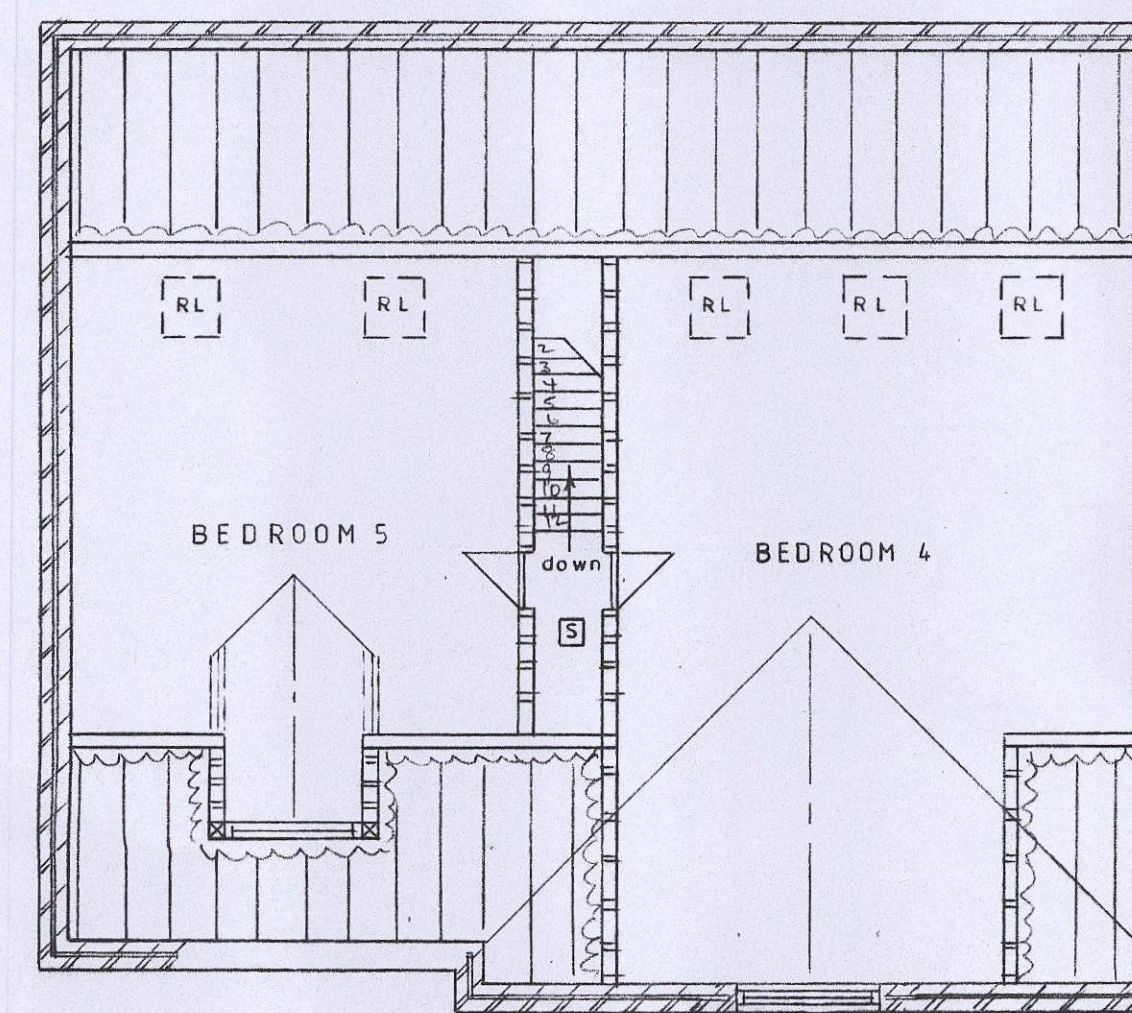


PROPOSED F.F. PLAN

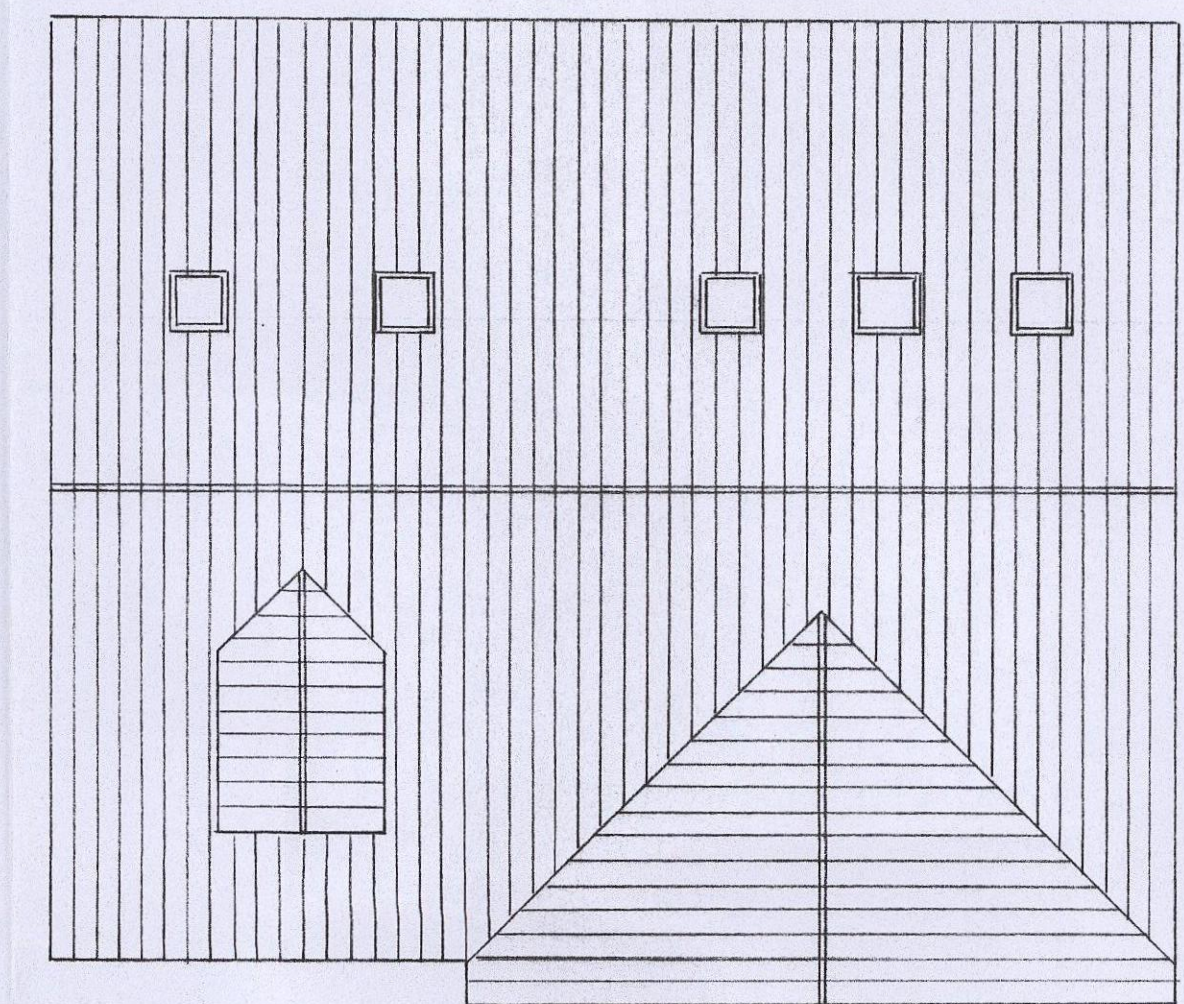


ROOF PLAN

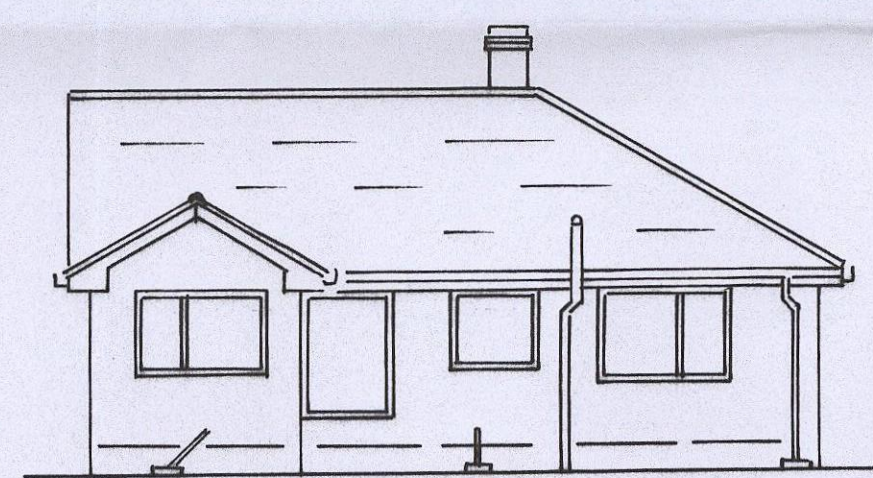


EXISTING REAR
SOUTH-WEST

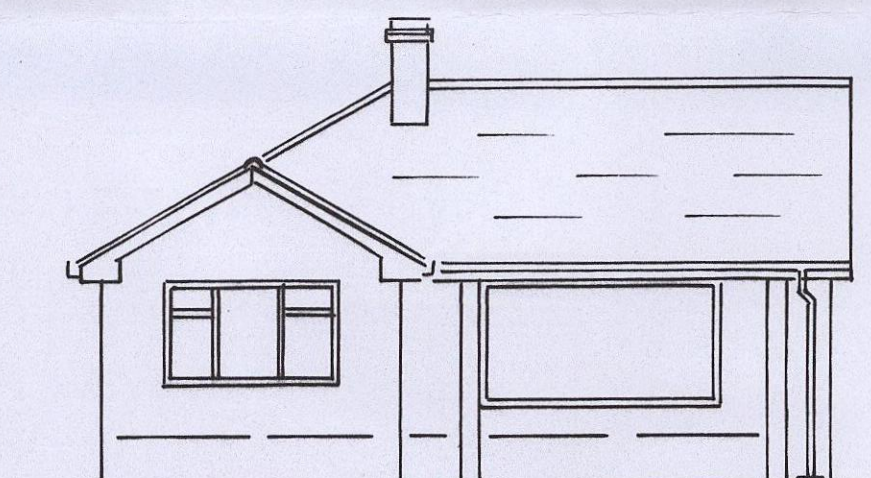


EXISTING FRONT
NORTH-EAST

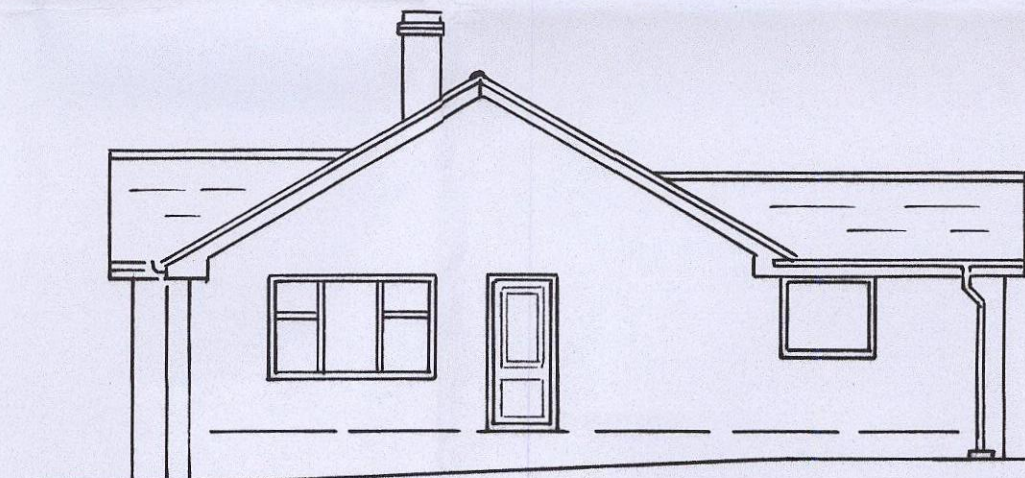


EXISTING SIDE
NORTH-WEST

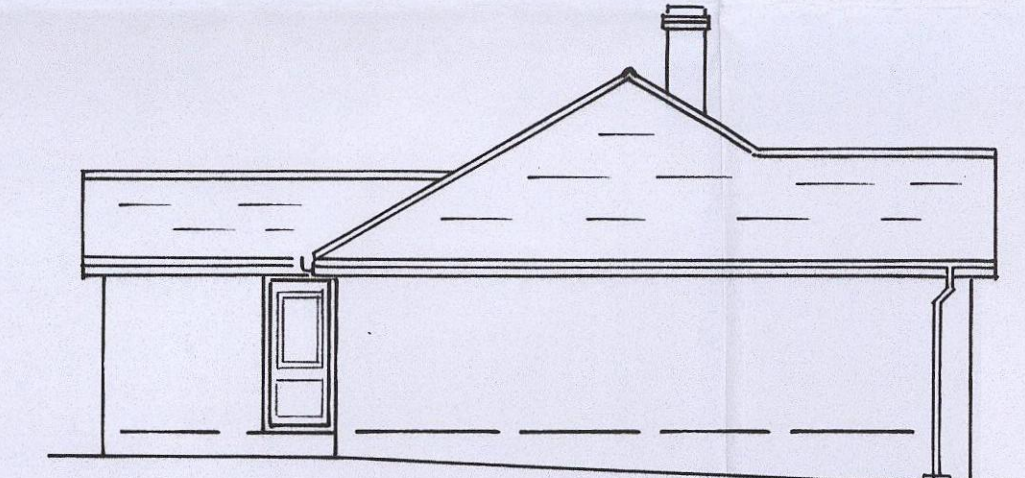


EXISTING SIDE
SOUTH-EAST

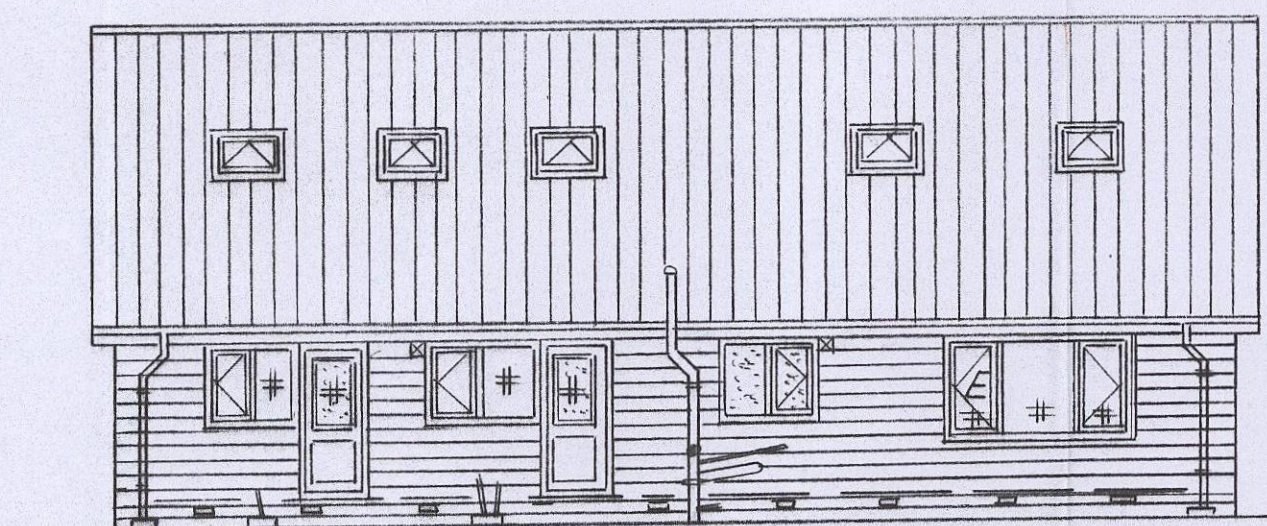


PROPOSED REAR
SOUTH-WEST

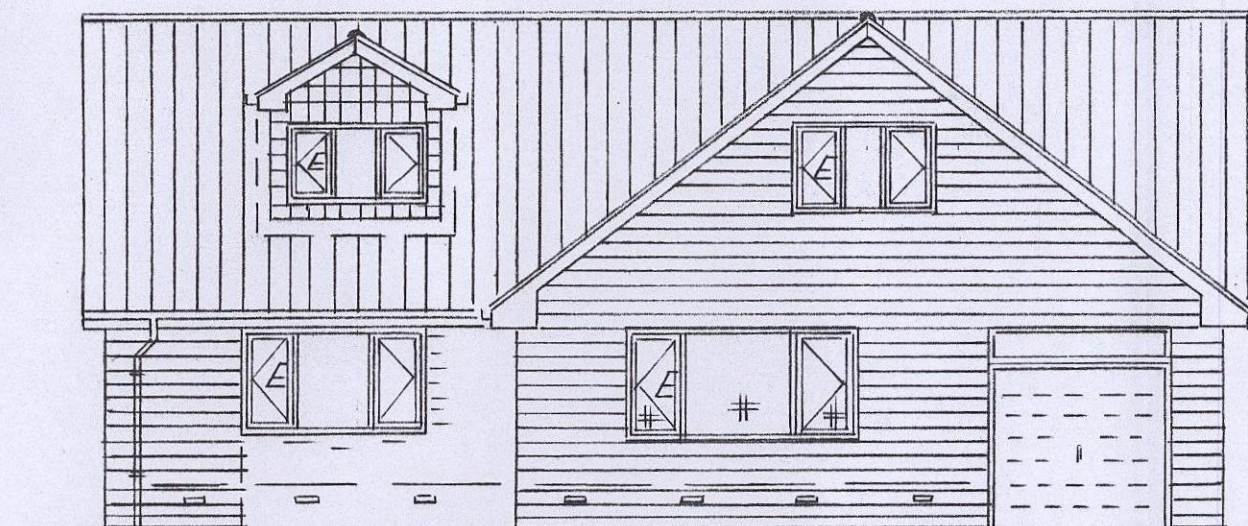

PROPOSED FRONT
NORTH-EAST

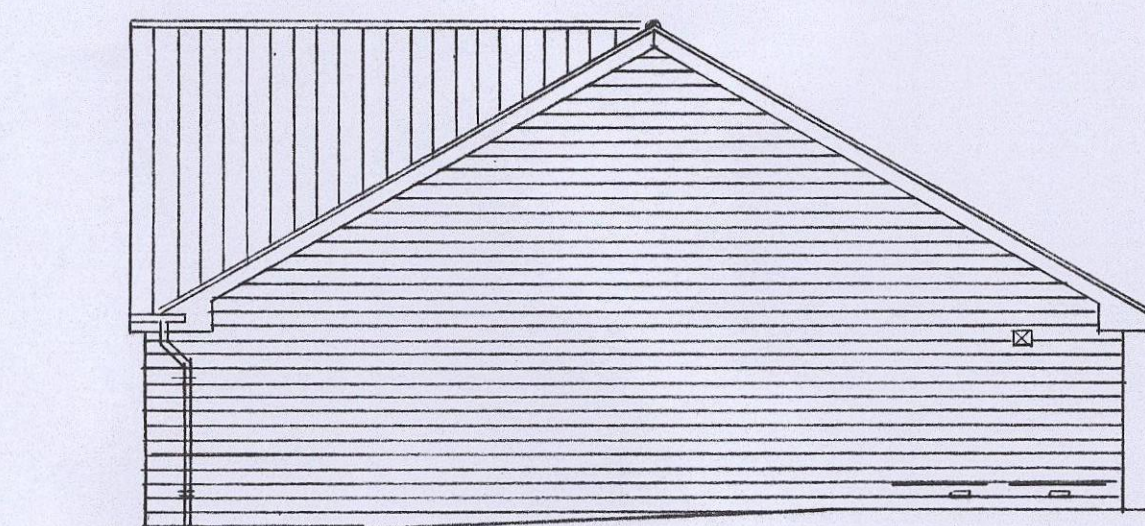


PROPOSED SIDE
NORTH-WEST

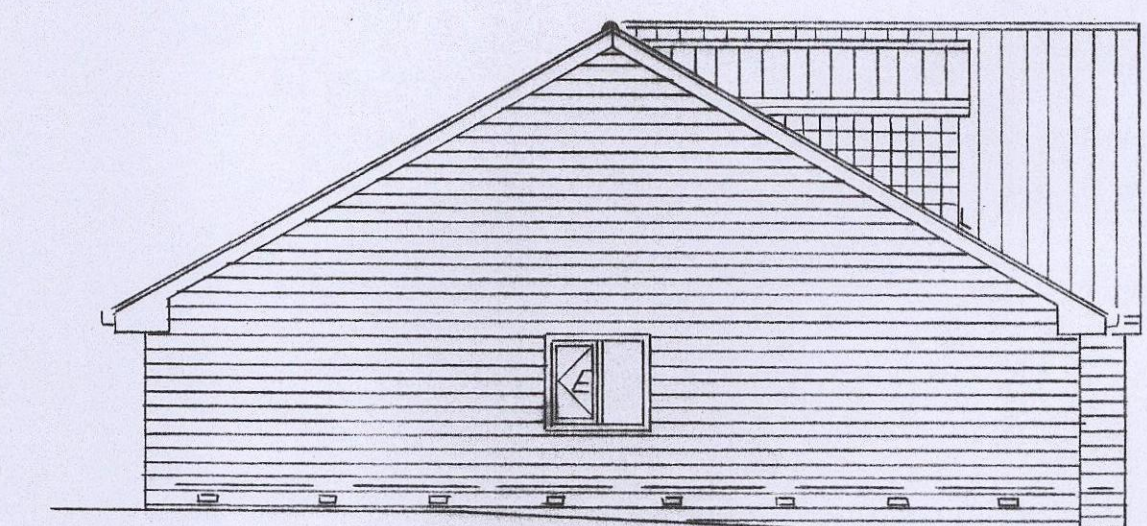


PROPOSED SIDE
SOUTH-EAST

BASIC
CORPORATE MAIL ROOM
- 3 SEP 2014
Received by: ORIGINAL COPY

PROPOSED BUNGALOW EXTENSIONS at
'SUNNINGDALE', HAWTHORNE STREET, SHAFTON
for Mr. T. SMITH.

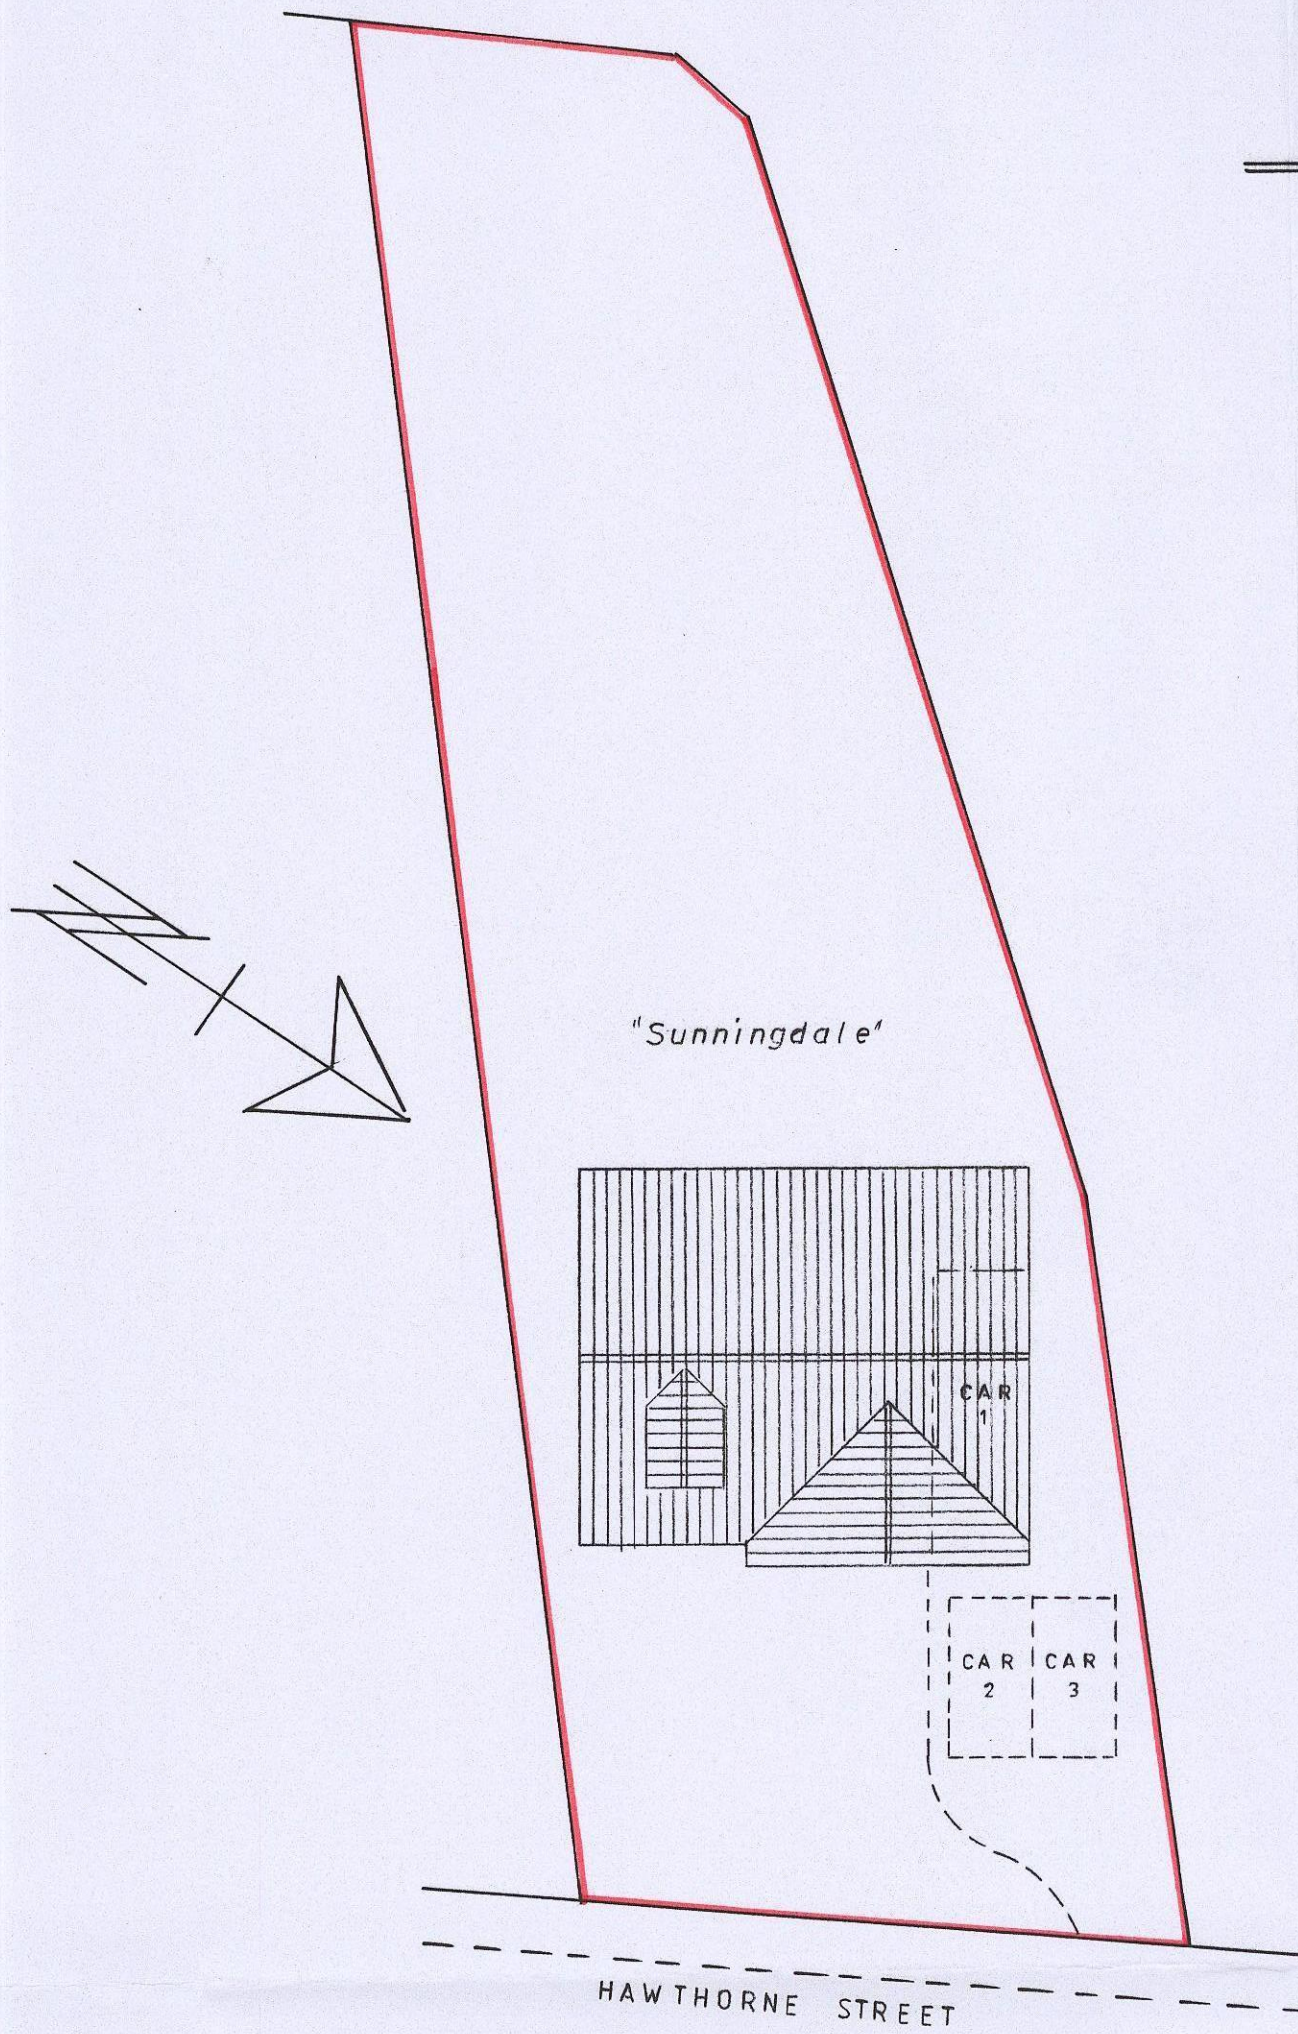

SITE PLAN 1:250

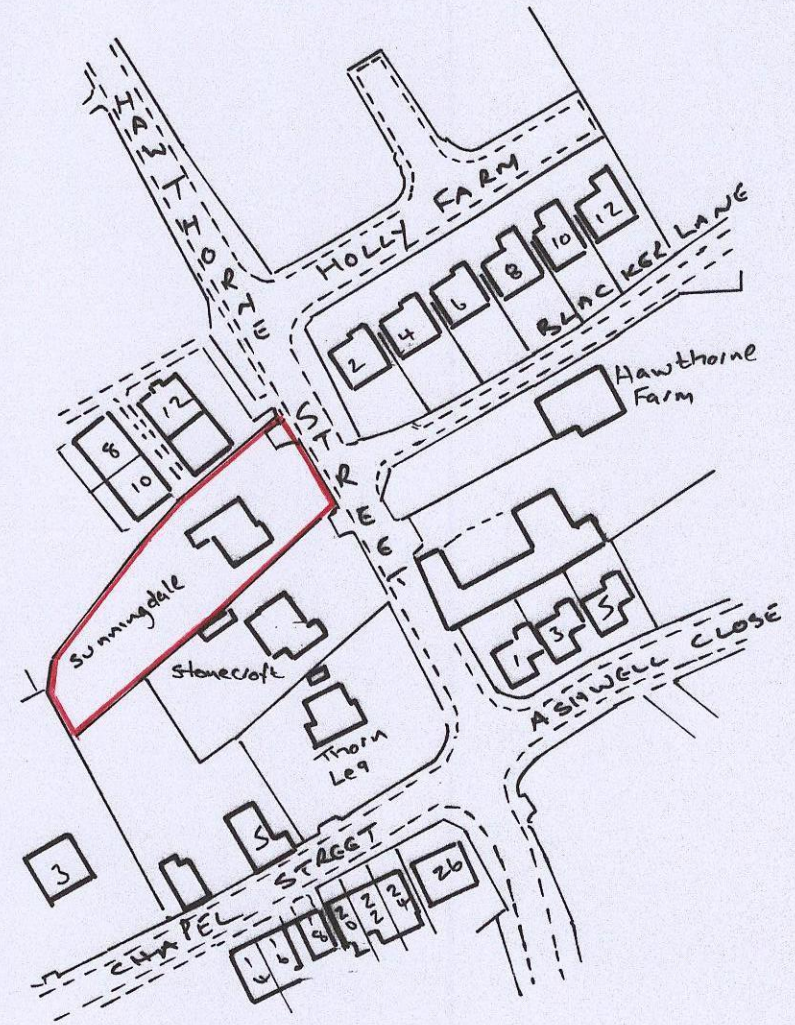

LOCATION PLAN 1:1250

