


14 March 2011.

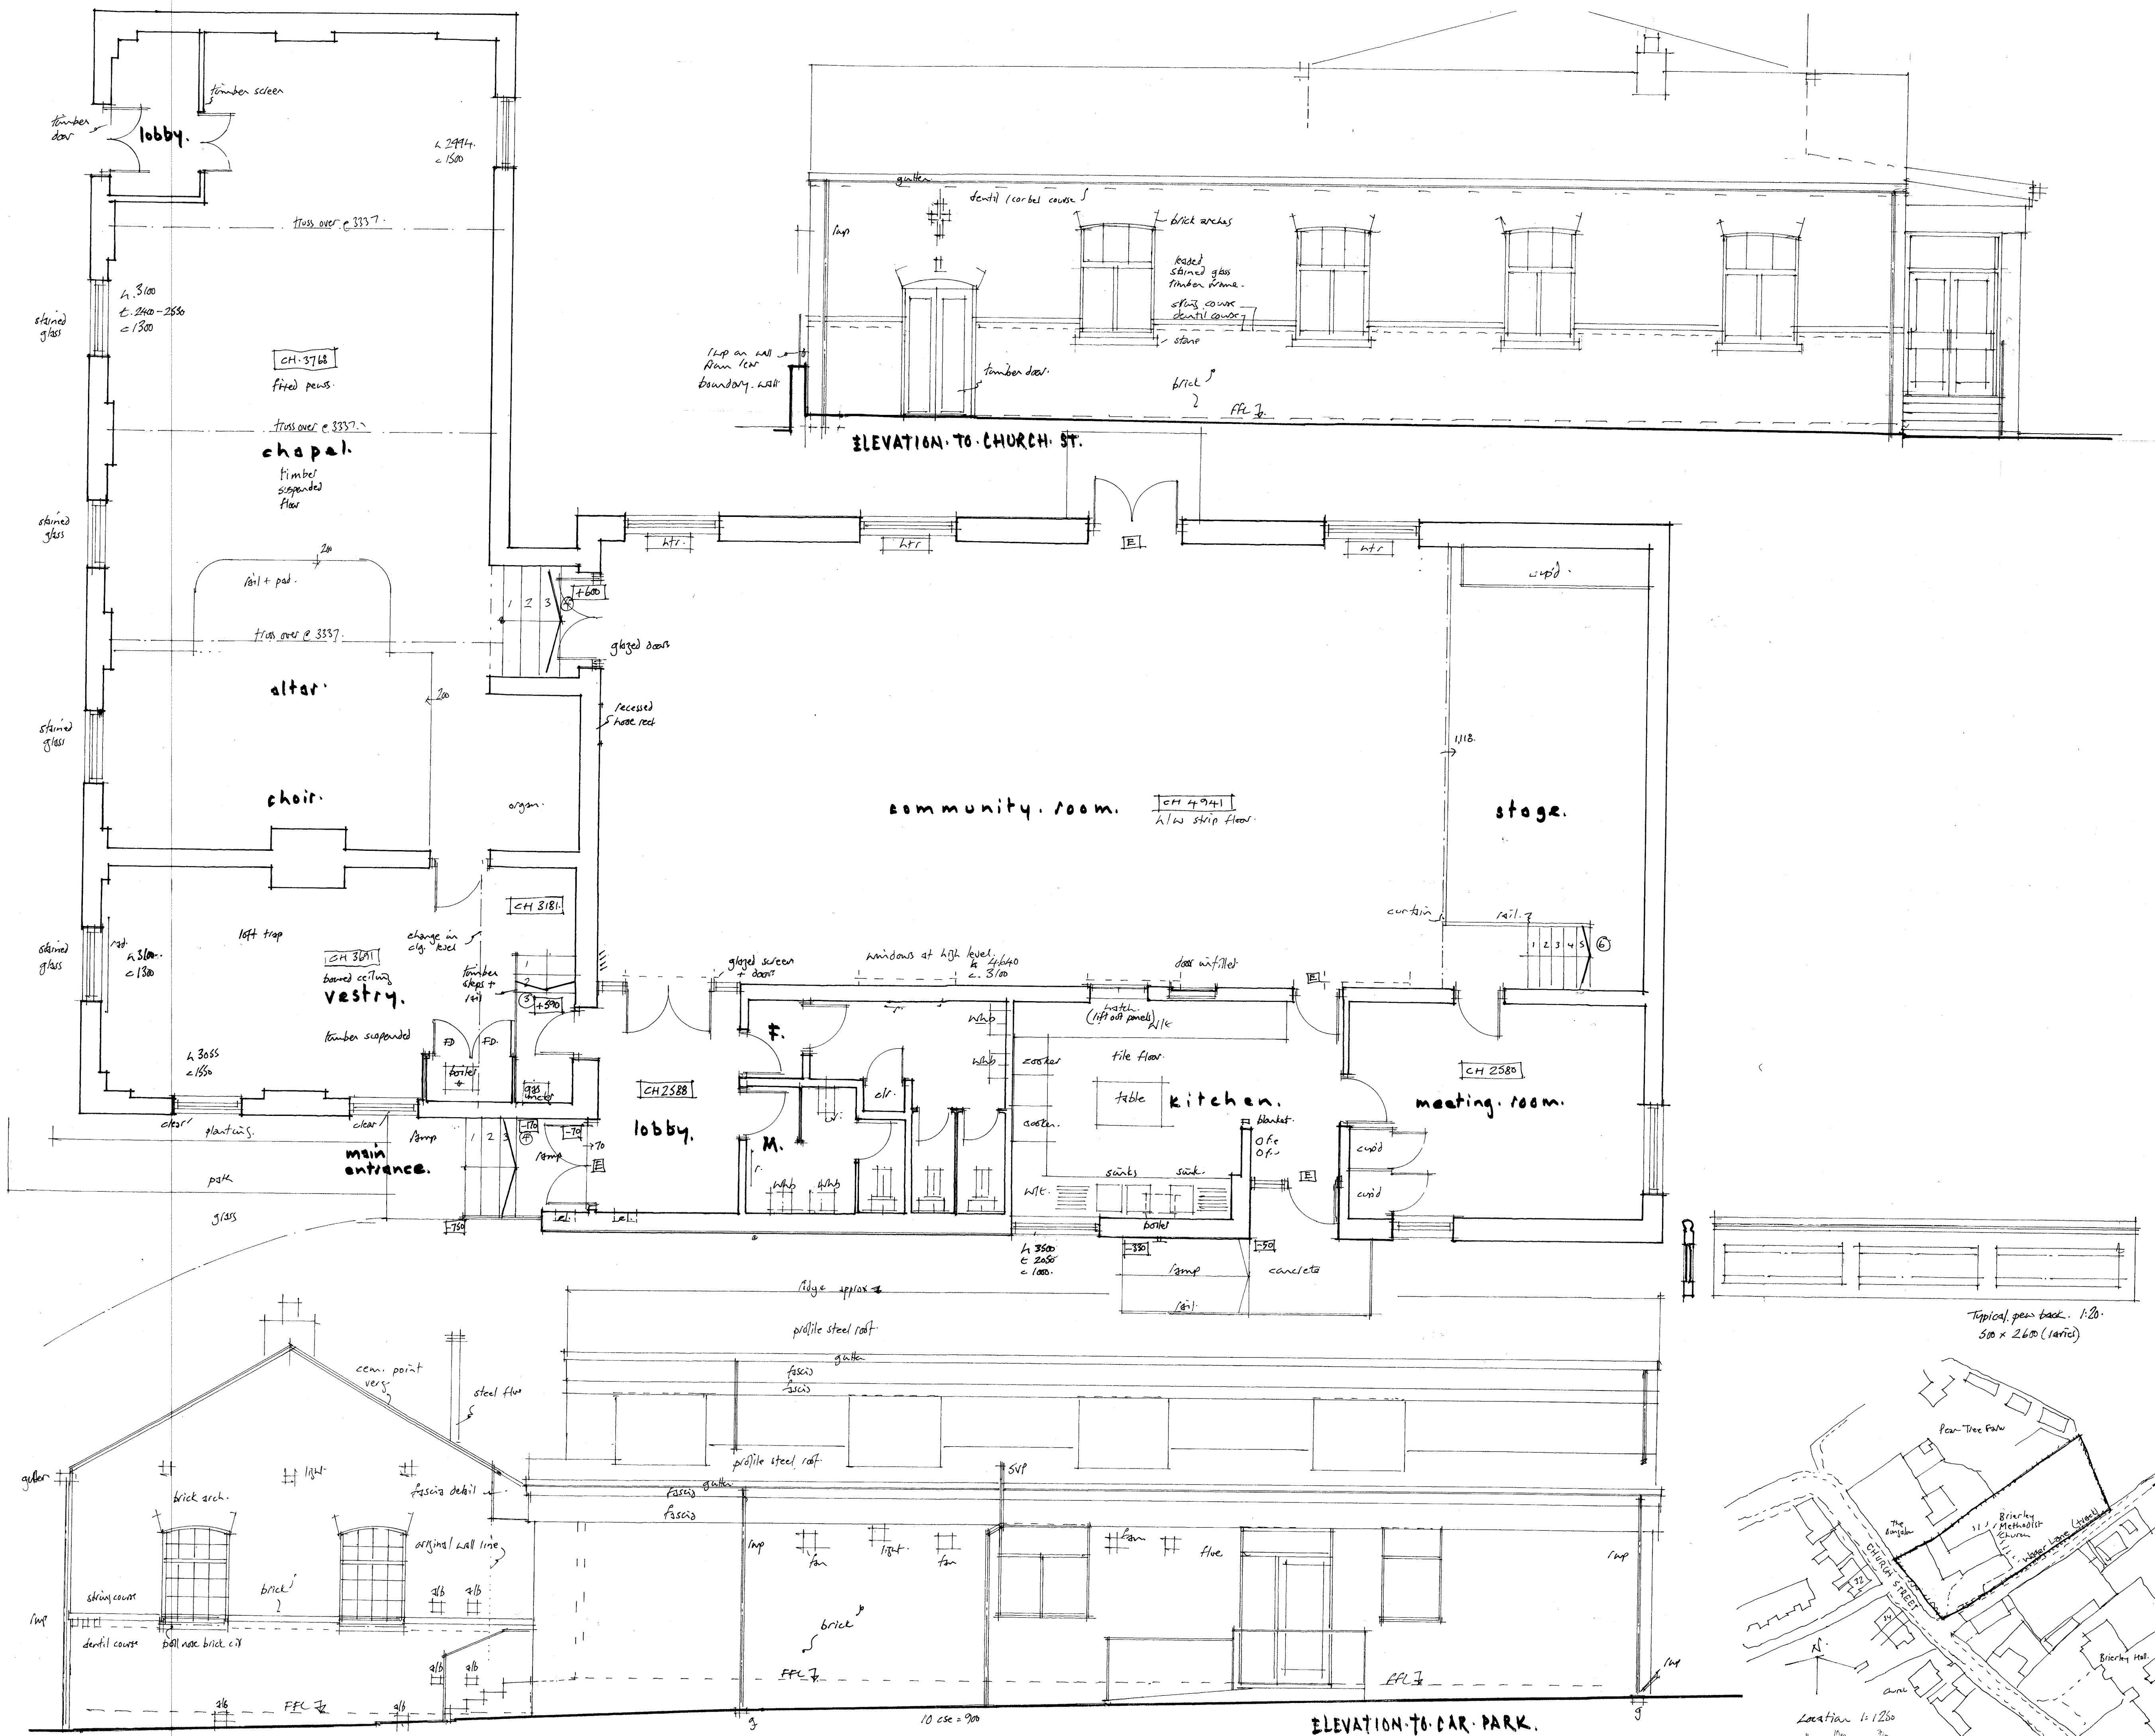

THE METHODIST CHURCH.
BRIERLEY.

ALTERATIONS AND
REFURBISHMENT.

SURVEY.

1:50

ALICK • MASON + ASSOCIATES
Architects and Designers

30 Falkland Road Sheffield S11 7PN
telephone: 0114 266 9264
fax / answerphone: 0114 267 9776

10-BRI-1. 01.