

astley.

Delivering creative brand environments
through signage, print and digital solutions




Address: Unit 1, Enterprise 36,
Tankersley, Yorkshire, S75 3DZ

Drg: G_77962
Title: Ext Signage


Visual Status: FIM APPROVED
Drg by: PT Date: 18.11.21

Date	Rev	Amendments
20.08.21	-	FIM APPROVED
18.11.21	A	Site plan and OS map added.

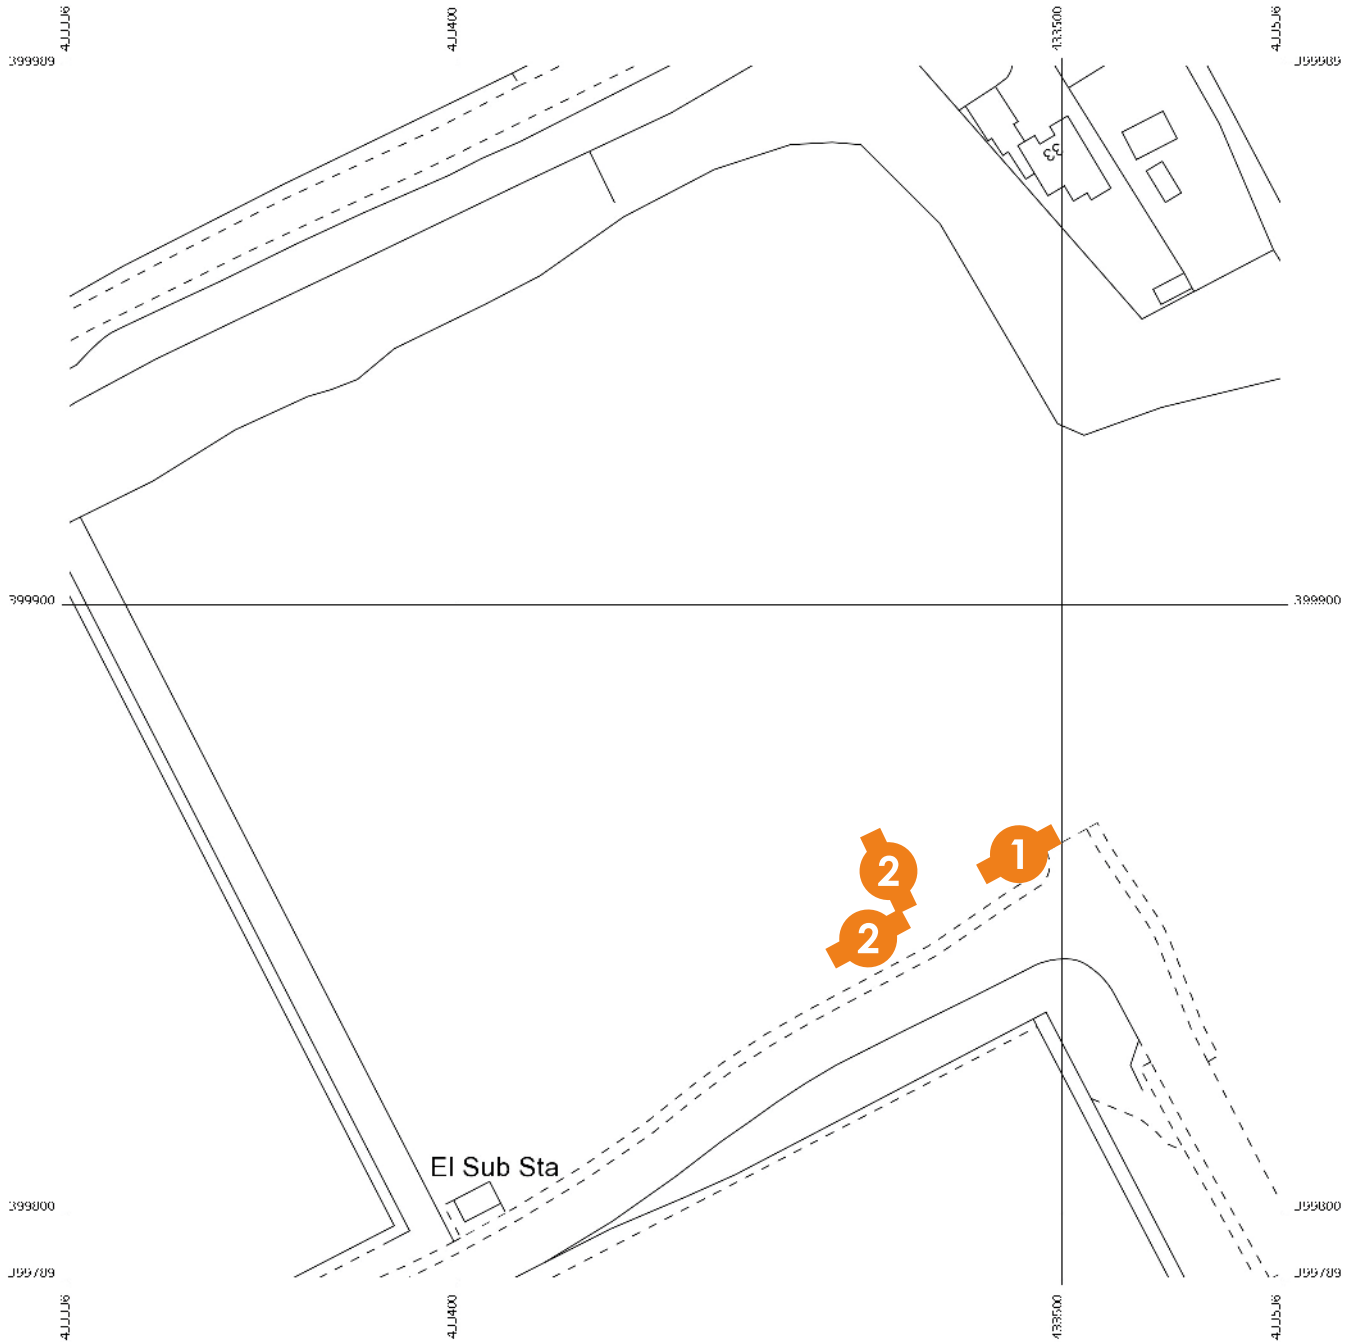

Produced 16 Nov 2021 from the Ordnance Survey MasterMap (Topography) Database and incorporating surveyed revision available at this date.

The representation of a road, track or path is no evidence of a right of way. The representation of features as lines is no evidence of a property boundary.

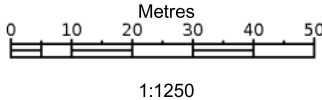

Unit 1, Enterprise Way, Tankersley,
Barnsley
S75 3DZ

Supplied by: **Latitude Mapping Ltd**
Licence: © Crown Copyright and
database rights 2021 OS 100038864
Reference: OI1509047
Centre coordinates: 433436 399889





Sign example


Specification

- 1No. new circular section mild steel framework, powder coated silver and fitted below ground level in suitably caged concrete foundations.
 - 2No. double sided folded aluminium panels powder coated white RAL 5003 blue fitted to framework. Face of panels applied with white vinyl (site name T.B.C.) and non illuminated.
 - 4No. double sided folded aluminium panels powder coated white fitted to framework. Face of panels applied with digitally printed vinyl (artwork T.B.C.) and non illuminated.
- Sign non-illuminated.



Face view
Scale 1:25

Reverse view

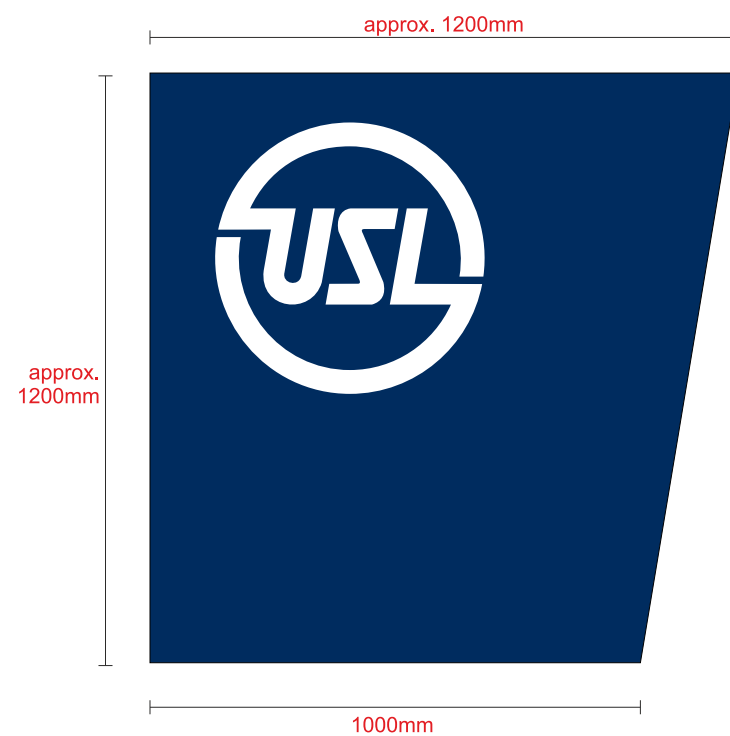

Specification

2No. new 100mm deep fabricated aluminium panel powder coated RAL 5003 blue and face applied with white vinyl graphics.

Non illuminated.

Note:

Electrical feed to be supplied to sign position by others.

Manufacturing survey required.



Elevations

Scale 1:200

