



## LOCATION MAP

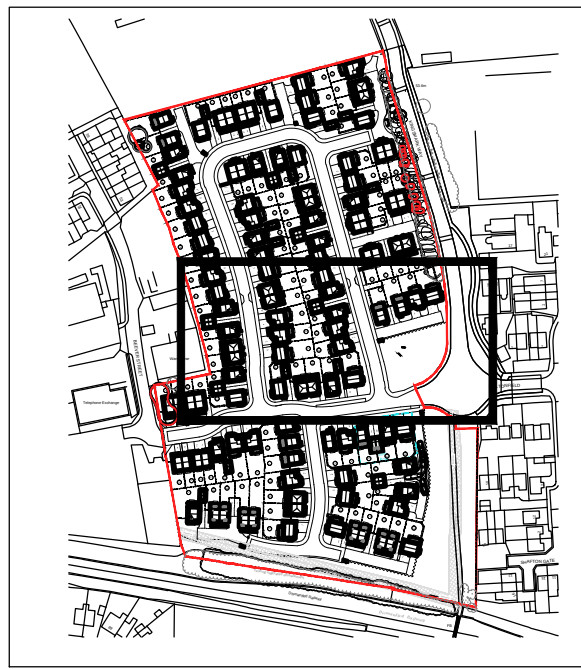


Warehouse

Refer to drawing 3456 - 201


## LEGEND

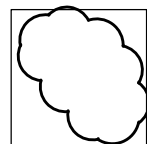

Existing Trees to be Retained

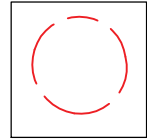


Existing Trees to be Removed

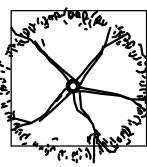


## Proposed Spine Road Trees

Trees to be planted as 30-35cm girth, Semi-Mature, 6-8m high with 2.5m clear stem. Trees to be secured with underground guying system.

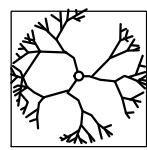


## Proposed POS Trees

Trees to be planted as 20-25cm, Semi-mature, 4.5-6m high with 2m clear stem. Trees to be secured with underground guying system.

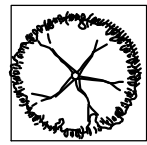


## Proposed Medium Size Ornamental Trees

Trees to be planted as 14-16cm girth, Extra Heavy Standard, 3.5-4m high. Trees to be staked and secured with suitable rubber ties.

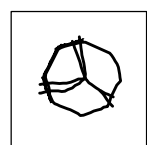


## Proposed Small Ornamental Trees

Trees to be planted as 10-12cm girth or 50L containers, 2-3m high and secured with single stake and suitable rubber ties.

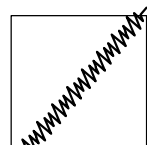


## Proposed Hedgerows

Evergreen hedgerows to be planted in 10L containers at a rate of 3 per lin. metre.

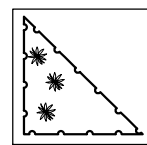


## Proposed Shrub Planting

Ornamental shrub planting, to be planted in 3-4L containers at 3-4 p/m², and enhanced by feature specimens in 10-20L pots.

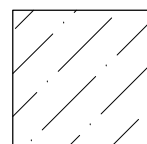

## Proposed Wildflower Meadow

To be Emorsgate EM2 Standard General Purpose Meadow Mix, supplied by Emorsgate or similar approved. Including 80% of ornamental grasses and 20% of wildflowers. Sowing rate 4/gm2.

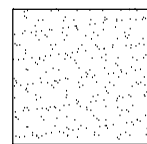

## Proposed Amenity Grass

Front gardens to be turfed. Back gardens to client specification.

REFER TO DRAWING 3456 - 203 FOR NOTES ON PLANTING

Refer to drawing 3456 - 203

| Planting Schedule (Individual) |           |                                        |                                  |         |     |      |           |                |      |
|--------------------------------|-----------|----------------------------------------|----------------------------------|---------|-----|------|-----------|----------------|------|
| Nr                             | Code      | Plant Name                             | Height/Spread/Grade              | Girth   | Age | Root | Container | Habit          | Form |
| 135                            | 9         | Ex GE                                  | Elaeagnus x ebbingei 'Gill Edge' | 60-80cm |     | C    | SL        |                | 3.00 |
| 819                            | GIV       | Griselinia littoralis 'Variegata'      | 60-80cm                          |         |     | C    | SL        |                | 3.00 |
| Herbaceous                     |           |                                        |                                  |         |     |      |           |                |      |
| Nr                             | Code      | Plant Name                             | Height/Spread/Grade              | Girth   | Age | Root | Container | Habit          | Form |
| 82                             | Cx mE     | Carex marowii 'Evergold'               | 30-40cm                          |         |     | C    | SL        |                | 4.00 |
| 219                            | GJB       | Geranium 'Johnson's Blue'              | 30-40cm                          |         |     | C    | SL        |                | 4.00 |
| 27                             | Mz        | Miscanthus sinensis 'Zebrinus'         | 30-40cm                          |         |     | C    | SL        |                | 4.00 |
| 199                            | Nrc ps    | Narcissus pseudonarcissus              |                                  |         |     |      |           |                | bulb |
| 141                            | RIG       | Rudbeckia fulgida 'Goldsturm'          | 30-40cm                          |         |     | C    | SL        |                | 4.00 |
| Shrub                          |           |                                        |                                  |         |     |      |           |                |      |
| Nr                             | Code      | Plant Name                             | Height/Spread/Grade              | Girth   | Age | Root | Container | Habit          | Form |
| 99                             | AcB JR    | Aucuba japonica 'Rozanne'              | 30-40cm                          |         |     | C    | SL        |                | 4.00 |
| 45                             | BDGS      | Brachyglottis Dunedin Group 'Sunshine' | 30-40cm                          |         |     | C    | SL        | Branched       | 4.00 |
| 19                             | CaS       | Cornus alba 'Sibirica'                 | 40-60cm                          |         |     | C    | SL        | Branched       | 3.00 |
| 18                             | CoMF      | Cornus sanguinea 'Mid-Winter Fire'     | 40-60cm                          |         |     | C    | SL        |                | 3.00 |
| 6                              | Cms ks CG | Cornus kousa 'China Girl'              | 200-250cm                        |         | 5x  | C    | 25-30L    |                |      |
| 116                            | Cms S     | Cornus alba 'Sibirica'                 | 40-60cm                          |         |     | C    | SL        |                | 3.00 |
| 164                            | CIS       | Choisya ternata 'Sundance'             | 30-40cm                          |         |     | C    | SL        | Bushy          | 3.00 |
| 101                            | EH        | Euonymus fortunei 'Harlequin'          | 30-40cm                          |         |     | C    | SL        |                | 4.00 |
| 183                            | ELEG      | Euonymus fortunei 'Emerald 'n' Gold'   | 30-40cm                          |         |     | C    | SL        | Bushy          | 4.00 |
| 192                            | EFG       | Euonymus fortunei 'Emerald Gaiety'     | 20-25cm                          |         |     | C    | SL        | Bushy          | 4.00 |
| 40                             | Eny al C  | Euonymus alatus 'Compactus'            | 30-40cm                          |         |     | C    | SL        | Branched       | 4.00 |
| 15                             | ERE       | Escallonia 'Red Elf'                   | 40-60cm                          |         |     | C    | SL        | Bushy          | 3.00 |
| 152                            | FMP       | Fuchsia 'Mrs Poppo'                    | 30-40cm                          |         |     | C    | SL        | Bushy          | 4.00 |
| 8                              | HaA       | Hydrangea arborescens 'Annabelle'      | 60-80cm                          |         |     | C    | 10-15L    | Branched       |      |
| 266                            | HaRE      | Hebe albertiana 'Red Edge'             | 30-40cm                          |         |     | C    | SL        |                | 4.00 |
| 274                            | Hb AG     | Hebe 'Autumn Glory'                    | 30-40cm                          |         |     | C    | SL        |                | 4.00 |
| 23                             | HhG       | Hedera helix 'Glacier'                 | 100-125cm                        |         |     | C    | 5-7.5L    | Several shoots |      |
| 58                             | HmBW      | Hydrangea macrophylla 'Blue Wave'      | 30-40cm                          |         |     | C    | SL        |                | 3.00 |
| 298                            | LaH       | Lavandula angustifolia 'Hidcote'       | 30-40cm                          |         |     | C    | SL        | Bushy          | 4.00 |
| 144                            | Lct DD    | Leucothoe fontanesiana 'Dark Diamond'  | 30-40cm                          |         | 2x  | C    | SL        |                | 3.00 |
| 31                             | PBE       | Philadelphus 'Belle Etoile'            | 40-60cm                          |         |     | C    | 10-15L    | Branched       |      |
| 174                            | PFF       | Pieris floribunda 'Forest Flame'       | 30-40cm                          |         |     | C    | SL        | Bushy          | 4.00 |
| 1                              | PMS       | Phormium 'Maori Sunrise'               | 60-90cm                          |         | Q/I | C    | 10L       |                |      |
| 232                            | Pot IG    | Potentilla fruticosa 'Goldfinger'      | 30-40cm(D)                       |         |     | C    | SL        | Bushy          | 4.00 |

| 20   | PYW        | Phormium 'Yellow Wave'                         | 60-90cm             |         |     | C    | 10-15L    | Triple crown |                        |
|------|------------|------------------------------------------------|---------------------|---------|-----|------|-----------|--------------|------------------------|
| 100  | RB         | Rosa 'Bonica'                                  | 40-60cm             |         |     | C    | 5L        | Bushy        | 3.00                   |
| 44   | RoMJ       | Rosmarinus officinalis 'Miss Jessop's Upright' | 30-40cm             |         |     | C    | SL        | Bushy        | 4.00                   |
| 49   | Sh         | Sarcococca humilis                             | 25-30cm             |         |     | C    | 5L        |              | 4.00                   |
| 448  | SJG        | Spiraea japonica 'Goldflame'                   | 30-40cm             |         |     | C    | 5L        | Bushy        | 4.00                   |
| 268  | SR         | Skimmia japonica 'Rubella'                     | 30-40cm             |         |     | C    | 5L        | Bushy        | 4.00                   |
| 305  | Sk KG      | Skimmia confusa 'Kew Green'                    | 30-40cm             |         |     | C    | 5L        | Bushy        | 4.00                   |
| 48   | SrS        | Spiraea nipponica 'Snowmound'                  | 40-60cm             |         |     | C    | 5L        | Branched     | 3.00                   |
| 10   | ThJAN      | Thuja orientalis 'Aurea Nana'                  | 40-60cm             |         | 1/2 | C    | 10-15L    |              | Transplant             |
| 5    | ToS        | Thuja occidentalis 'Smaragd' - Spiral          | 80-100cm            |         |     | C    | 10-15L    |              |                        |
| 162  | Vd         | Viburnum davidii                               | 30-40cm             |         |     | C    | 5L        | Bushy        | 4.00                   |
| 6    | VmV        | Vinca major 'Variegata'                        | 30-40cm             |         |     | C    | 5L        |              | 4.00                   |
| Tree |            |                                                |                     |         |     |      |           |              |                        |
| Nr   | Code       | Plant Name                                     | Height/Spread/Grade | Girth   | Age | Root | Container | Habit        | Form                   |
| 8    | AcR pIt D  | Acer platanoides 'Deborah' (40-45cm)           | min 600cm           | 30-35cm | 5x  | RB   |           |              | Semi-Mature            |
| 21   | Al (M-S)   | Amelanchier lamarckii (multi-stem)             | 200-250cm           |         | 3x  | RB   |           |              | Multi-stem             |
| 6    | Bp         | Betula pendula                                 | min 600cm           | 20-25cm | 4x  | RB   |           |              | Standard (Semi-mature) |
| 4    | Cb         | Carpinus betulus                               | 450-500cm           | 20-25cm | 4x  | RB   |           |              | Standard (Semi-mature) |
| 3    | Fs (20-25) | Fagus sylvatica                                | 450-500cm           | 20-25cm | 2/2 | RB   | 5L        |              | Standard (Semi-mature) |
| 5    | Mis R      | Malus 'Rudolph'                                | 300-350cm           | 10-12cm | 2x  | C    |           |              | Selected Standard      |
| 4    | Mis ts     | Malus tschonoskii                              | 500-550cm           | 14-16cm | 3x  | WB   |           |              | Standard (Extra Heavy) |
| 16   | PA         | Prunus 'Amnagawa'                              | 300-350cm           | 10-12cm | 2x  | RB   |           |              | Standard (Selected)    |
| 4    | PaP        | Prunus avium 'Plena'                           | 450-500cm           | 20-25cm | 4x  | RB   |           |              | Standard (Semi-mature) |
| 6    | PcC        | Pyrus calleryana 'Chanticleer'                 | 450-500cm           | 30-35cm | 4x  | RB   |           |              | Standard (Semi-mature) |
| 14   | PcN        | Prunus cerasifera 'Nigra'                      | 300-350cm           | 10-12cm | 2x  | RB   |           |              | Standard (Selected)    |
| 6    | PuPP       | Prunus serotina 'Pink Perfection'              | 300-350cm           | 10-12cm |     | RB   |           |              | Standard (Light)       |
| 1    | SaL        | Sorbus aria 'Lutescens'                        | 550-600cm           | 14-16cm | 3x  | RB   |           |              | Standard (Extra heavy) |

## GENERAL NOTES

- This drawing is the copyright of tpm landscape Ltd and cannot be reproduced in any form without the consent of the company.
- This drawing is to be read in conjunction with detail landscape drawings, details and specification.
- This drawing is to be read in conjunction with all relevant Architects', Engineer's, Specialists, Bills of Quantities and Specifications.
- The insertion of any firm or proprietary brand on this drawing is an indication of the class or quality required and does not exclude the use of alternative materials that are equal in performance, quality and appearance, provided that they have been approved in writing by the Landscape Architect.
- The Contractor is responsible for accurately ascertaining the position of underground services and responding to all relevant service easement requirements.
- All dimensions are in millimetres unless stated otherwise, for the purposes of construction this drawing must not be scaled and only written dimensions used. Written and scaled dimensions to be checked on site, any discrepancies reported prior to work commencing. IF IN DOUBT PLEASE ASK.
- All work and materials are to be in accordance with the relevant British Standards and Code of Practice.
- All Proprietary products are to be used strictly in accordance with the manufacturer's instructions and details.

## REVISION NOTES

| Rev | By | Description                     | Date     |
|-----|----|---------------------------------|----------|
| A   | TJ | Updated in line with Masterplan | 12.11.20 |

Client  
Countryside PropertiesProject  
Kingsmark Way, GoldthorpeDescription  
Planting Plan (2 of 3)

Status

For Approval

|                     |                       |               |                  |
|---------------------|-----------------------|---------------|------------------|
| Scale @ A1<br>1:250 | Drawn<br>MW           | Checked<br>DC | Date<br>10.03.20 |
| Job number<br>3456  | Drawing number<br>202 | Revision<br>A |                  |

tpm landscape  
chartered landscape architectsaddress: 4th Floor Studio 30 Little Lever St Manchester M1 1NR  
tel: 0161 235 0600 fax: 0601 email: info@tpmlandscape.co.uk