


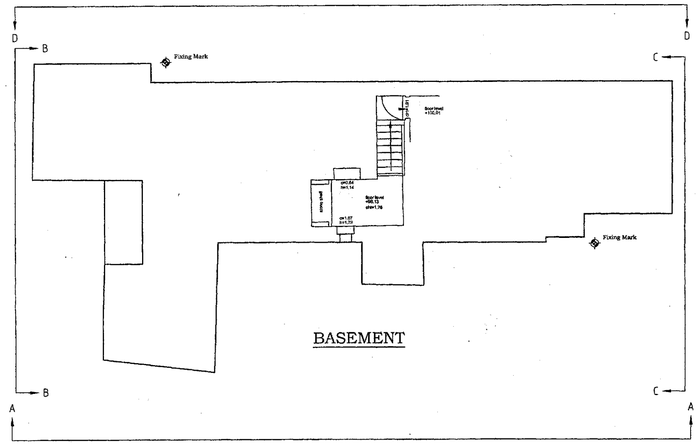


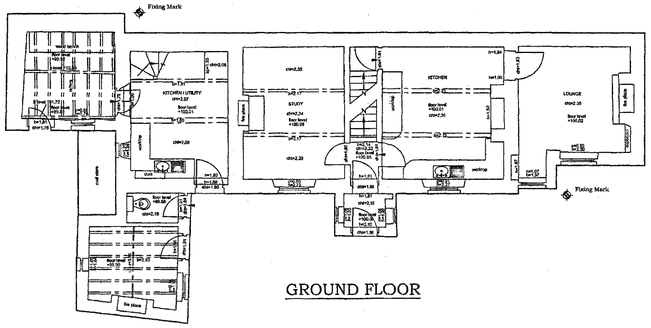


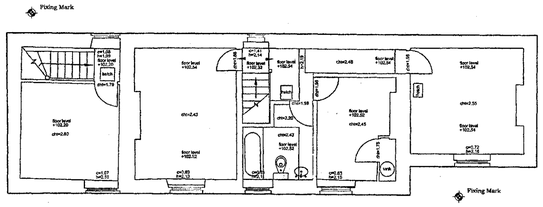


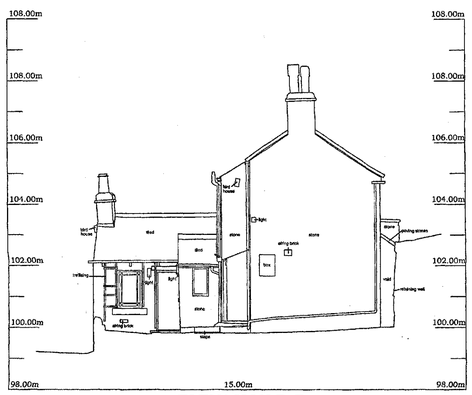

ELEVATION A-A

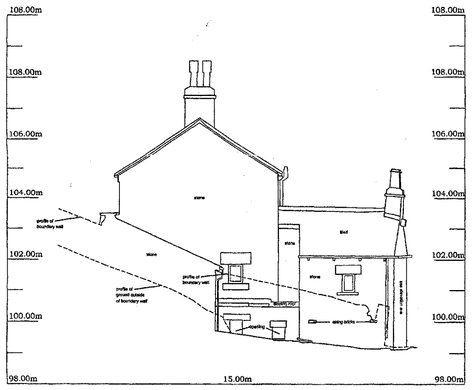

ELEVATION B-B

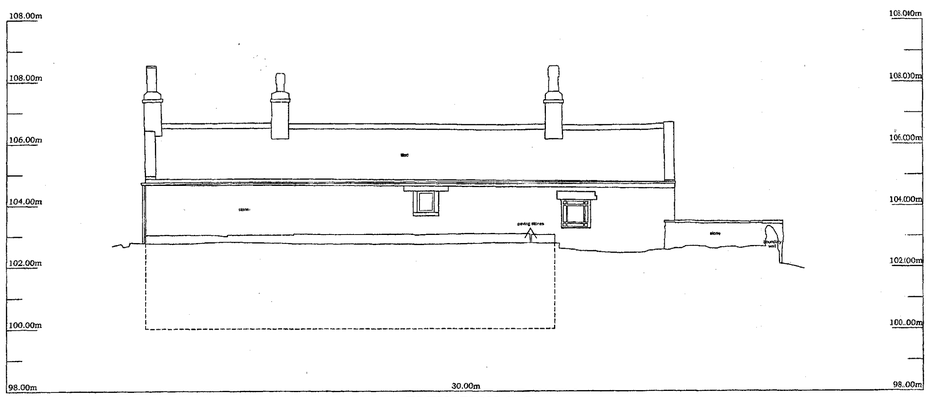

ELEVATION C-C



ELEVATION D-D

CT SURVEYS
Topographic & Building Surveys

THE OLD MILL
HIGHFIELD, TINGLEY
WAKEFIELD
WF3 1LA

Tel : 0113 259 7023
Mob : 07949 195764
email : mail@ct-surveys.com
Web Site : www.ct-surveys.com

© COPYRIGHT CT SURVEYS LTD. REPRODUCTION OF THIS INFORMATION IS PROHIBITED WITHOUT WRITTEN AUTHORITY FROM CT SURVEYS LTD.

## ABBREVIATIONS

| | | | |
|---|---|---|---|
| AR | ASSUMED ROUTE | P | POST / POLE |
| AV | AIR VALVE | PR | PIPE RISER |
| B | BOLLARD | RE | RODDING EYE |
| BH | BOREHOLE | RS | ROAD SIGN |
| BT | BRITISH TELECOM CHAMBER | RWP | RAINWATER PIPE |
| CATV | CABLE TV | S | STAY |
| CP | CABLE PIT | SC | STOP COCK |
| CL | COVER LEVEL | ST | STOP TAP |
| CR | CABLE RISER | SV | STOP VALVE |
| DP | DOWN PIPE | SVP | SOIL VENT PIPE |
| EP | ELECTRICITY POLE | TC | TRAFFIC CONTROL |
| ER | EARTH ROD | TCB | TELEPHONE CALL BOX |
| FH | FIRE HYDRANT | TFR | TAKEN FROM RECORDS |
| G | GULLY | TH | THRESHOLD LEVEL |
| GPR | TRACED BY G.P.R. | TL | TRAFFIC LIGHTS |
| GV | GAS VALVE | TP | TELEGRAPH POLE |
| IC | INSPECTION CHAMBER | UTGA | UNABLE TO GAIN ACCESS |
| IL | INVERT LEVEL | UTL | UNABLE TO LOCATE |
| JB | JUNCTION BOX | UTR | UNABLE TO RAISE |
| KW | KERB WIER | UTS | UNABLE TO SURVEY |
| LB | LITTER BIN | UTT | UNABLE TO TRACE |
| LP | LAMP POST | WL | WATER LEVEL |
| MH | MANHOLE | VP | VENT PIPE |
| NL | NOT LOCATED | VR | VAPOUR RECOVERY |
| NT | NO TRACE | WM | WATER METER |
| OSA | OUTSIDE SURVEY AREA | WO | WASH OUT VALVE |

| | |
|---|---|
| b | BEAM HEIGHT |
| c | CILL HEIGHT |
| cht | CEILING HEIGHT |
| dht | DOOR HEIGHT |
| fcht | FALSE CEILING HEIGHT |
| FL | FLOOR LEVEL |
| h | HEAD HEIGHT |
| sp | SPRING POINT |
| ←— | STEPS / STAIRS UP |

All services to be field verified.

This drawing and the information contained within has been issued in confidence and remains the Copyright of CT Surveys Ltd.

Disclosure of this information to Third Parties and unauthorised copying or replication of data is forbidden without gaining approval from CT Surveys Ltd.

CT SURVEYS IS A MEMBER OF:

THE SURVEY ASSOCIATION

constructionline


SURVEY NOTES:

SURVEY REVISIONS

| | |
|---|---|
| PREVIOUS DWG NO: | |
| REVISION NO: | |
| DATE: | |

REVISION NOTES:

LAYOUT VIEWS

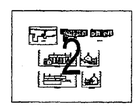

CLIENT:

Michael Clynch Associates

PROJECT TITLE:

Haithwaite Bank, Old Mill Lane
Thurogalnd

DRAWING NUMBER:

2755ML/2

| | | |
|---|---|---|
| SCALE: 1:100 @ A1 | SURVEY DATE: March 2014 | |
| LEVEL DATUM: Arbitrary | GRID DATUM: Arbitrary | |
| BENCH MARK USED: TBM on threshold on the main house | BM VALUE: 100.00m | SHEET NUMBER: 2 of 2 |