


NORTH WEST ELEVATION SOUTH WEST ELEVATION SOUTH EAST ELEVATION NORTH EAST ELEVATION

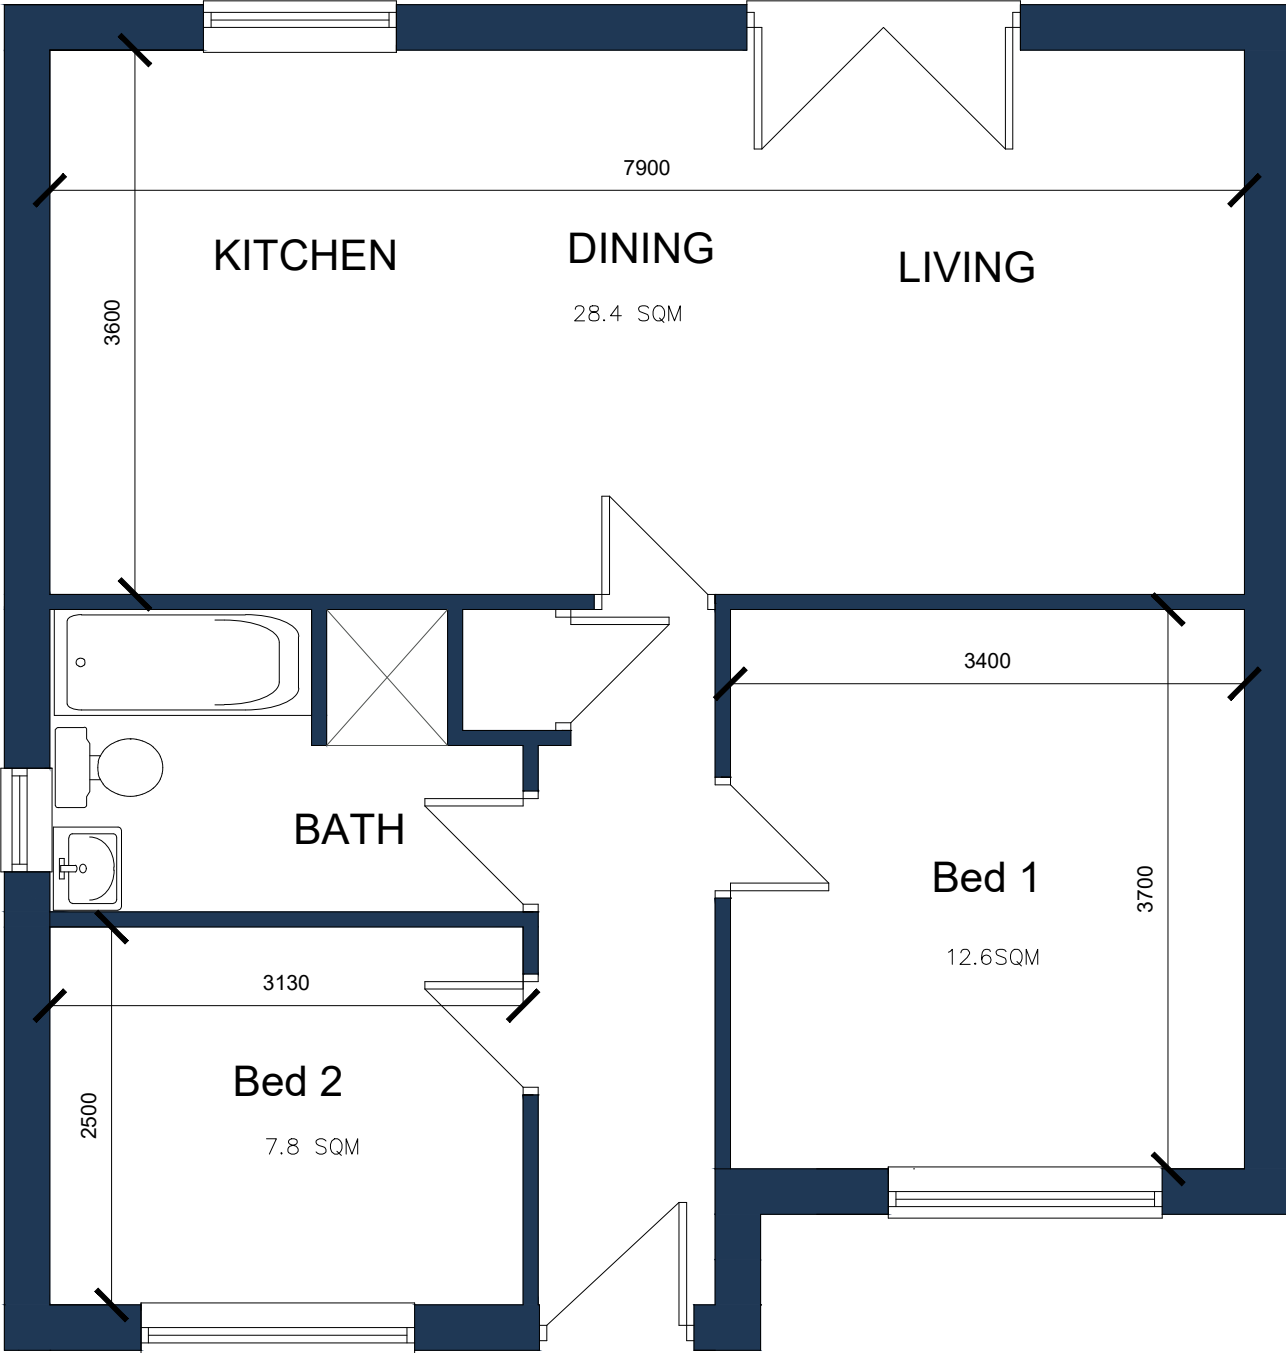

GROUND FLOOR PLAN

WhiteAgus PARTNERSHIP OFFICE ONE 34 VICTORIA ROAD BARNSLEY. S70 2BU			Phone: 01226 208482		
ARCHITECTURAL SERVICES					
Project. RESIDENTIAL DEVELOPMENT ON FORMER B.M.B.C. GARAGE SITE, WOODLAND DRIVE BARNLSLEY S70 6QS			Client. CODALT LTD		
Drawing Title. PLANS & ELEVATIONS DETACHED BUNGALOW			Date. APRIL 2020		Scale. 1:50 & 1:100 @ A2
			Ref. 20-002	Dwg. No. 03	Rev.
Date	Suffix	Description	Date	Suffix	Description