


Downlights

2m Wide (Recessed Fix)

2m Glass (Recessed Fix)

2m Glass (Fixed)

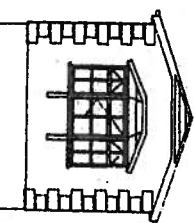

Side Flexion:

Front Elevation

ALL WINDOWS TO
BE OBTURE GLASS
ON THIS ELEVATION

