



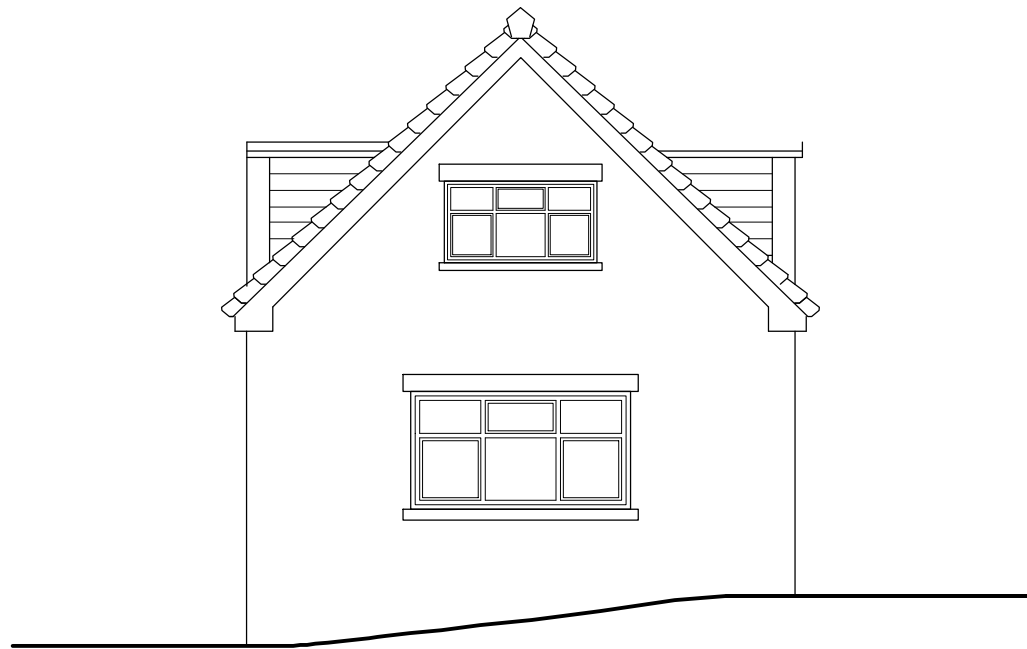

EXISTING FRONT ELEVATION

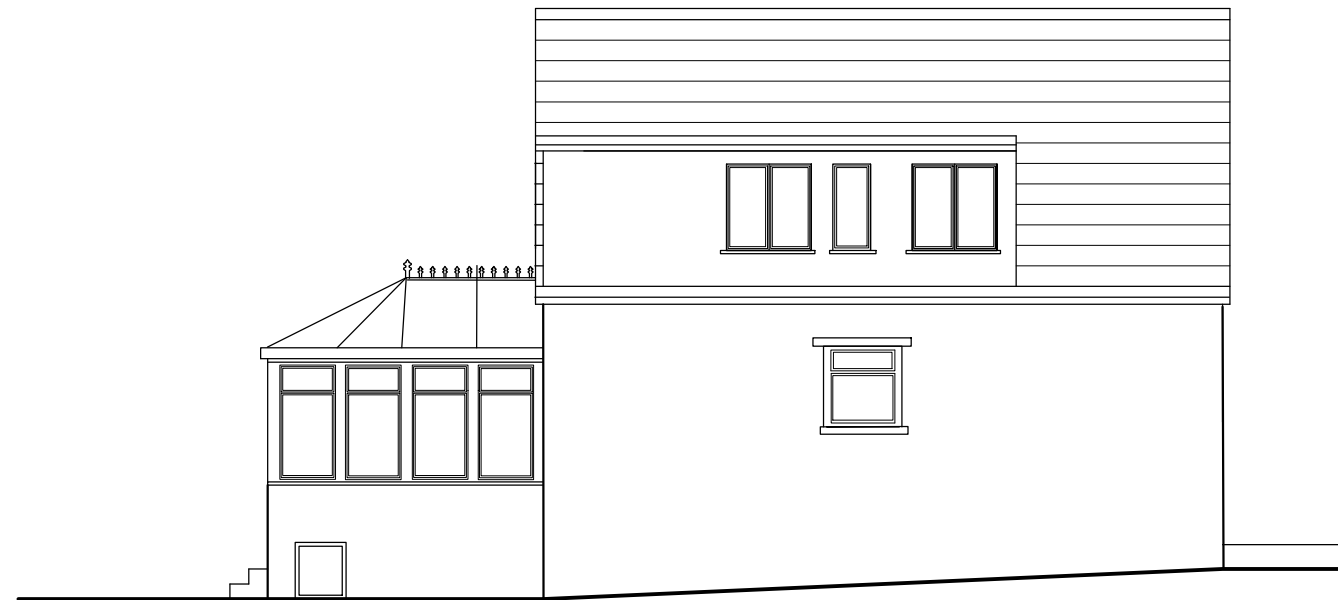

EXISTING SIDE ELEVATION



EXISTING REAR ELEVATION



EXISTING SIDE ELEVATION

NOTES

- 1) DO NOT SCALE THIS DRAWING. ALL DIMENSIONS ARE IN MILLIMETRES
- 2) WALLS TO BE FACING BRICK TO MATCH EXISTING
- 3) ROOF TILES TO BE INTERLOCKING TILES TO MATCH EXISTING
- 4) WINDOWS AND DOOR TO BE WHITE UPVC

39 CLAREL STREET
 EXISTING ELEVATIONS
 DRG - MB-01A (1:100 A3)