

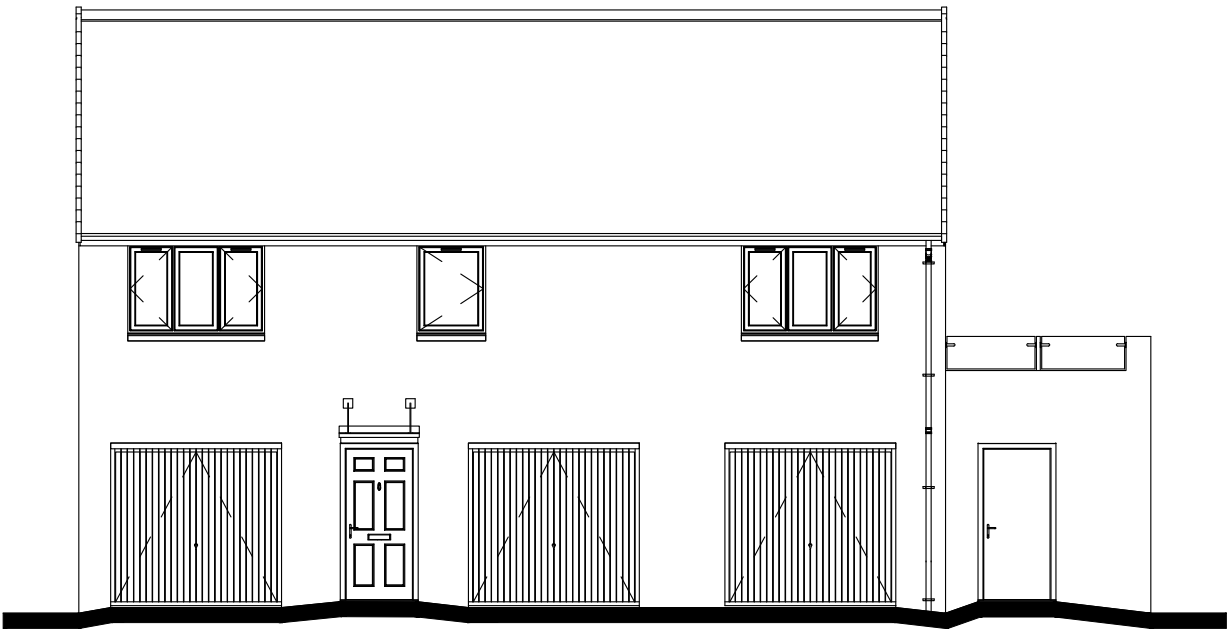



Scale Check:

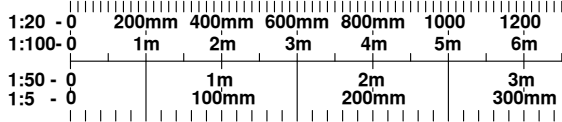


Front Elevation.
1 : 100

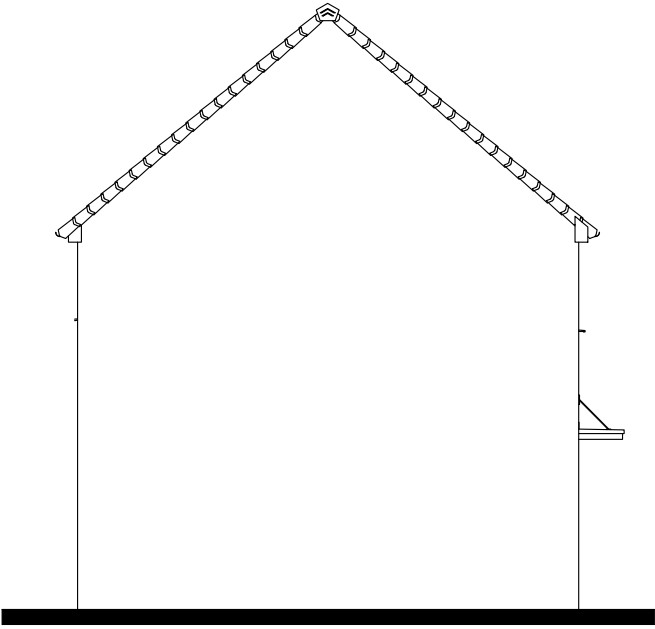

Side Elevation.
1 : 100

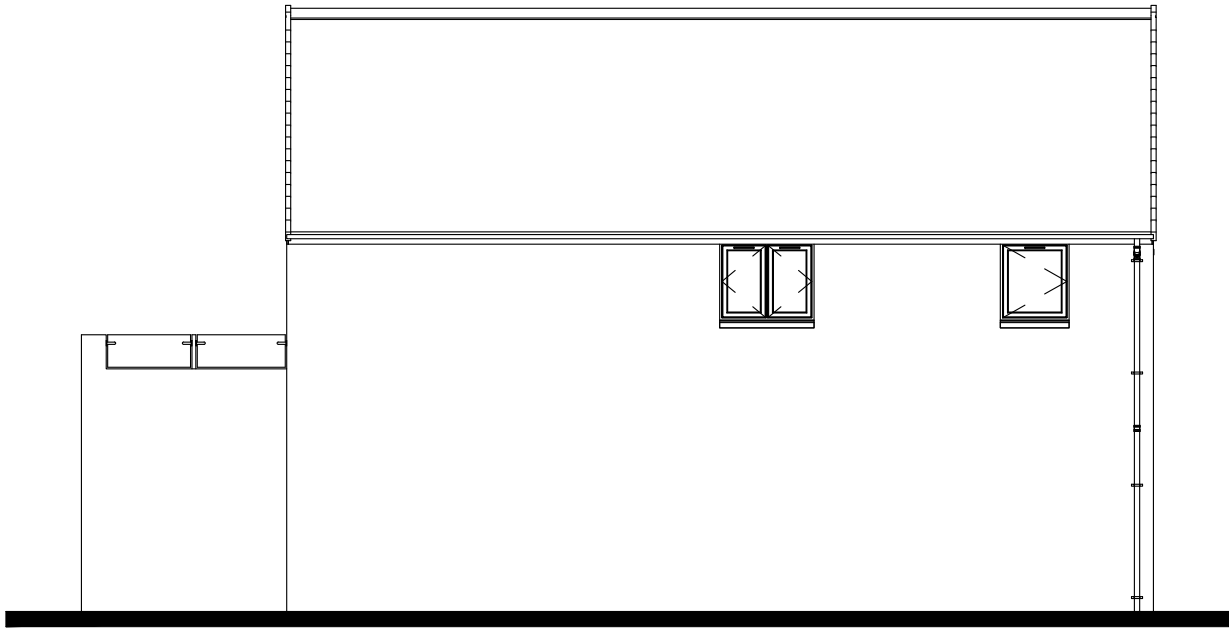

Rear Elevation.
1 : 100

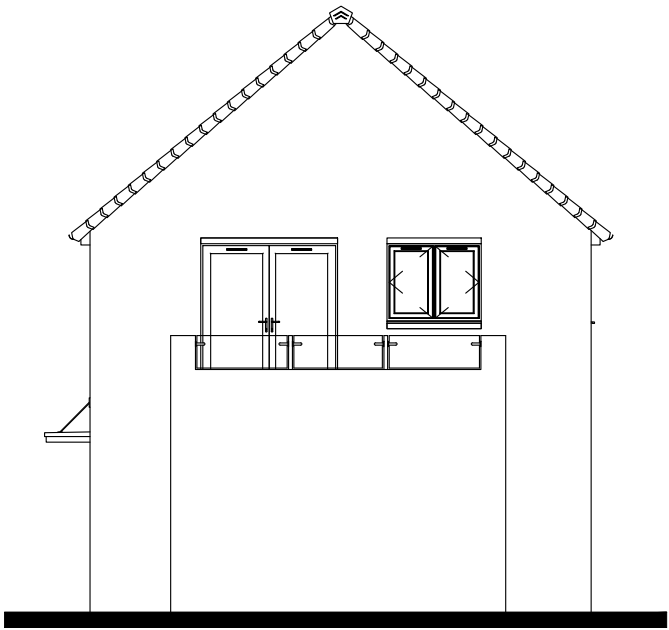

Side Elevation.
1 : 100

* Details		* Date		* By		* Chk	
DATE	15.01.2020	DRAWN	DL				
SCALE	1:100 @ A3	CHK					

Planning Drawings
Plots 71 & 90

Brantwood - Plus House Type
Elevations

Dwg No	2018-BRAN-P-001	Rev

Keepmoat, The Waterfront, Lakeside Boulevard,
Doncaster, DN4 5PL.
Tel: 01302 346620 www.keepmoat.com

 **Keepmoat
Homes**

Figure 1 shows a horizontal scale bar with markings for different scales. The top row of markings is for a 1:20 scale, with values 0, 200mm, 400mm, 600mm, 800mm, 1000, and 1200. The second row of markings is for a 1:100 scale, with values 0, 1m, 2m, 3m, 4m, 5m, and 6m. The third row of markings is for a 1:50 scale, with values 0, 1m, 2m, and 3m. The bottom row of markings is for a 1:5 scale, with values 0, 100mm, 200mm, and 300mm.



First Floor.

Rev	Details	Date	By	Chk
	DATE	15.01.2020	DRAWN	DL
	SCALE	1:100 @ A3	CHK	

Planning Drawings

Plots 71 & 90

Brantwood - Plus House Type

Floor Plans

Dwg No	2018-BRAN-P-002	Rev
--------	-----------------	-----

Keepmoat, The Waterfront, Lakeside Boulevard,
Doncaster, DN4 5PL.

Tel: 01302 346620 www.keepmoat.com



Keepmoat[®]

Homes