




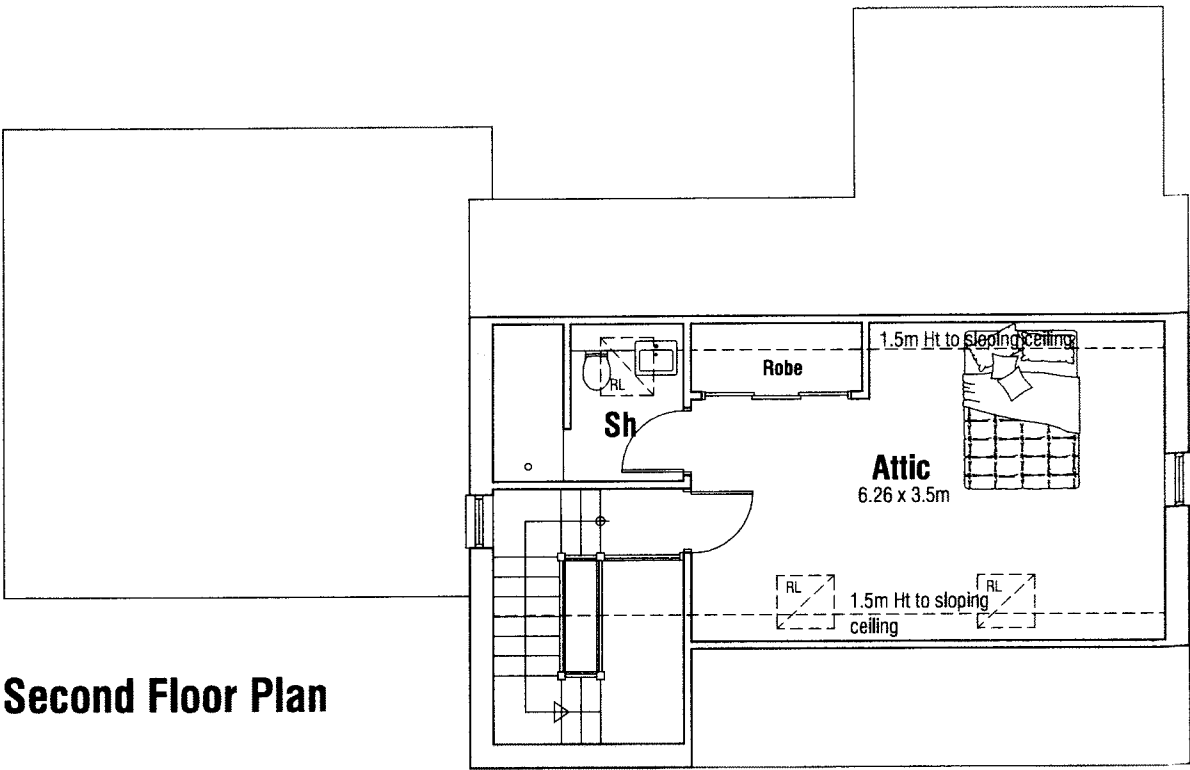

Second Floor Plan

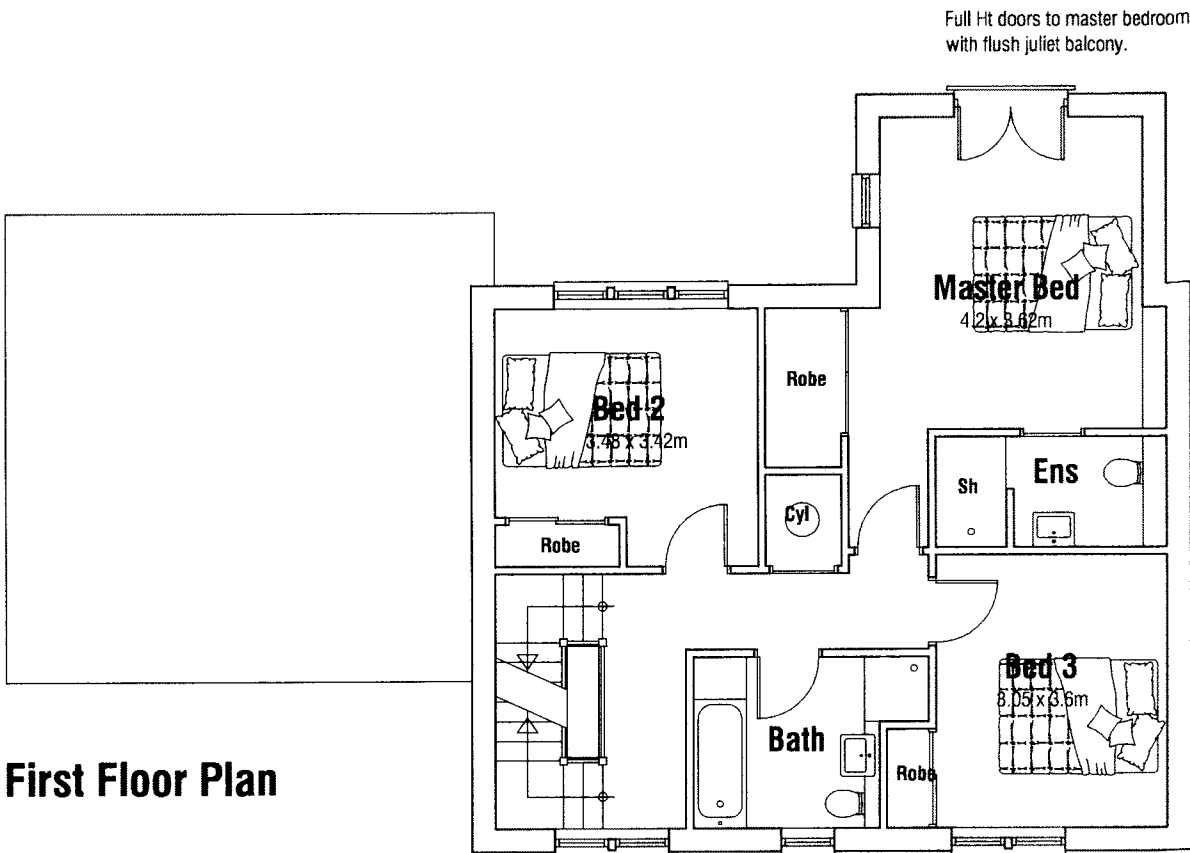

First Floor Plan

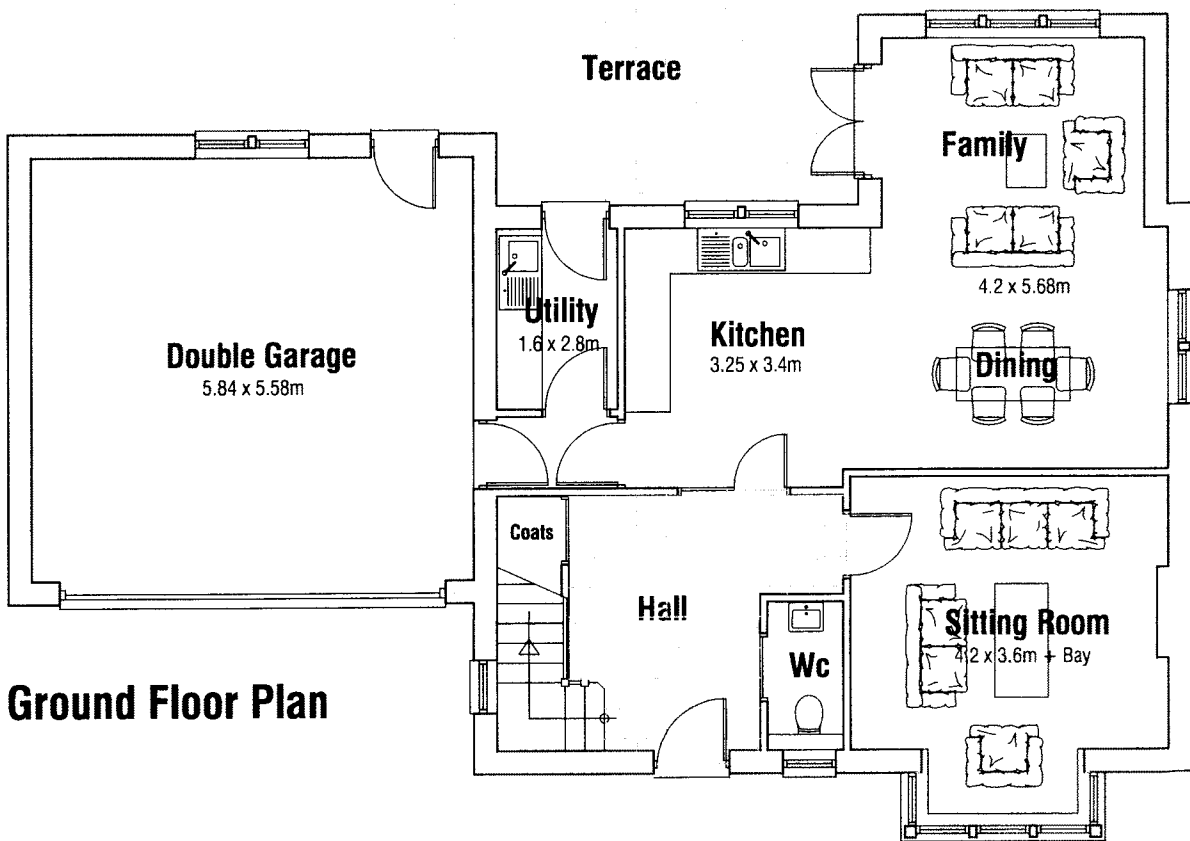

Ground Floor Plan



WEST ELEVATION



EAST ELEVATION




NORTH ELEVATION

Rev B 13.02.2012 Kitchen amended.
Rev A 11.02.2012 Layout amended.

**PROPOSED REDEVELOPMENT
PLOT 1 - 25 BOND ROAD
BARNLEY**

PROPOSALS

PLANS & ELEVATIONS

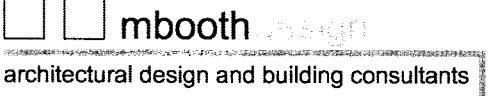 **mbooth**
architectural design and building consultants

177 London Walk Barnley
Barnley
Tel: 01430 203256
Fax: 01430 203256
Email: info@mbooth.co.uk

Scale	1:100 & A2	Drawn	MJB
Date	FEB 2012	Ref.	12.05
Dwg No.	P2	Rev.	B