

Proposed alterations at
43 Brampton cresc
Wombwell - Barnsley
scale 1:100 1:50
drg. 2. 1:1250 1:500

NEW VAC. WINDOWS TO MATCH
EXISTING WINDOWS WITH DOUBLE
GLAZED UNITS TO ACHIEVE
1.6mm² AND PROVIDE AT LEAST
5% FLOOR AREA VENTILATION.
BRICKWORK IS TO MATCH EXISTING
BUILDING AND TOOTH BONDED
TOGETHER.

EXISTING PORCH IS TO HAVE
REPLACEMENT DOOR AND FRAME
AS SHOWN.

FLAT ROOF IS TO HAVE NEW
PITCHED ROOF FITTED AS SHOWN
WITH MATCHING TILES, GUTTERS
AND FALL LINES.

SURFACE WATER IS TO GO TO
THE EXISTING SURFACE WATER
DRAINS AND IS NOT APPLIED
INSIDE EXISTING PORCH IS TO

HAVE NEW WINDOWS AND DOORS
AS SHOWN AND RE PLASTERED.


CARAGE IS TO BE CONVERTED
INTO A ROOM AND WALLS ARE
TO BE INSULATED; SUGGESTED

INTERIUM STD WALLS AS SHOWN
NEW OPENING IS TO BE MADE
OUT OF THE LANDING WITH A


COMPLETE LITTLE ABLE IT.
ROOF PITCH IS 30° AS EXISTING
HOUSE.

ALL WORK IS TO COMPLY WITH
PLANNING AND BUILDING
REGULATIONS.


Received
5/2/12

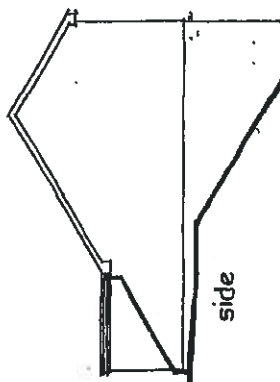


side

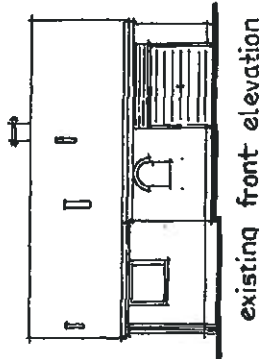


existing front elevation

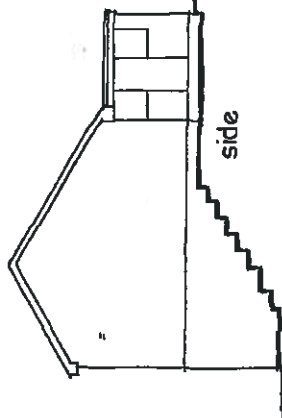


side

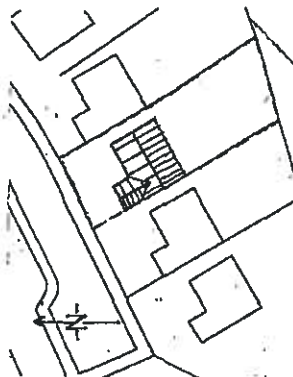


side

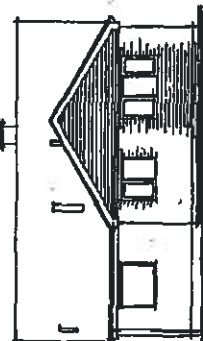


proposed front elevation

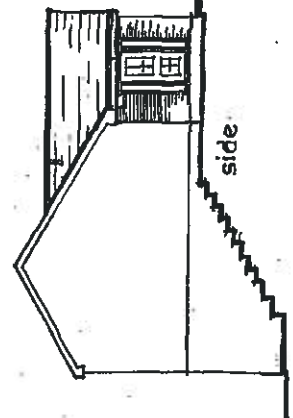

side

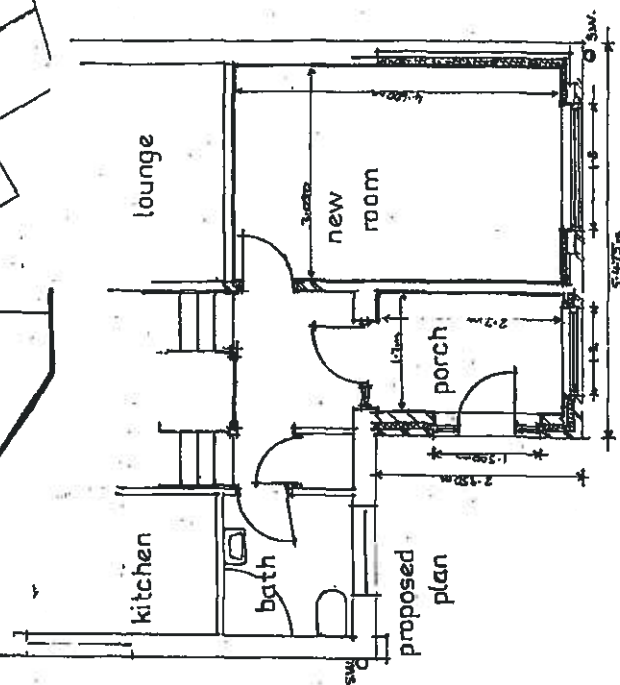

proposed plan

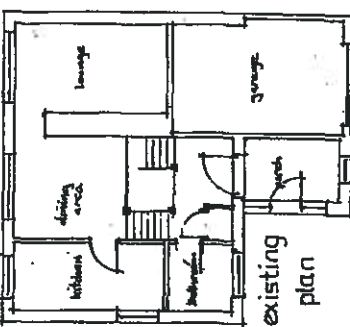

existing plan