


The 'Bullring', Site 3 Thurnscoe

DO NOT SCALE.
FIGURED DIMENSIONS ONLY TO BE TAKEN

Chevin
HOUSING ASSOCIATION LTD

A Member of The Chevin Housing Group

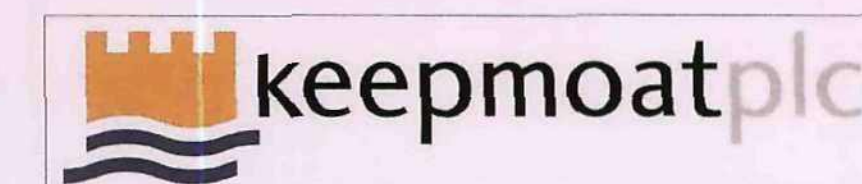

Schedule of Accommodation

2B3P Bungalow	06
61sqm	
2B4P Family House	06
68sqm	
Total Dwellings	12

Car Parking Provision:
14no. in curtilage
& 4no. visitor parking spaces

SITE LOCATION:
Land at:
The 'Bullring', Site 3
Thurnscoe

SITE AREA (gross):
2953sq. metres approx.
(0.2953 ha)

BASE DATA:
Ordnance Survey data

The outline development proposals indicated are subject to topographic/measured site survey and ground investigation, verification on site of all relevant mains service installations and consultation with the Planning and Highway Authorities. Unless otherwise indicated the outline development proposals are subject to the granting of Full Planning Approval by the Local Planning Authority which is beyond the Companies control.

Rev. A - 17 09 07
Amended in accordance with BCL instructions and street lighting amended.
revisions

A.A. DESIGN LTD
architects surveyors
interior designers

UNIT 2
SHEFFIELD
TELEPHONE 0114 2589571
E-Mail architects@aaadesign.co.uk

AIZLEWOOD ROAD
S8 0YX
FAX 0114 2500669

**Proposed Housing Development
for Chevin Housing Association**

**Land at
The 'Bullring', Site 3, Thurnscoe**

SITE LAYOUT

DATE Aug '07 SCALE 1:200 @ A1

DRAWING No. 07087 / PS3 / 01A

LEGEND

- G - Grass
- T - Tarmac with limestone chippings
- Bp1 - Block Paving colour dark brown
- BP2 - Block Paving colour dark grey
- BP3 - Block Paving colour blue
- Pl - Planting bed / Soft Landscaping
- Pa - 600x 600 paving
- Shed
- Washing line between posts
- Rotary Dryer
- rp Residents Parking
- vp Visitor Parking
- Bollards
- Illuminated Bollards
- Street lighting
- 2000mm high fence
- 1800mm high privacy screen
- 600mm high railing / knee rail
- pin kerb demarcation
- 1200mm high fence

