


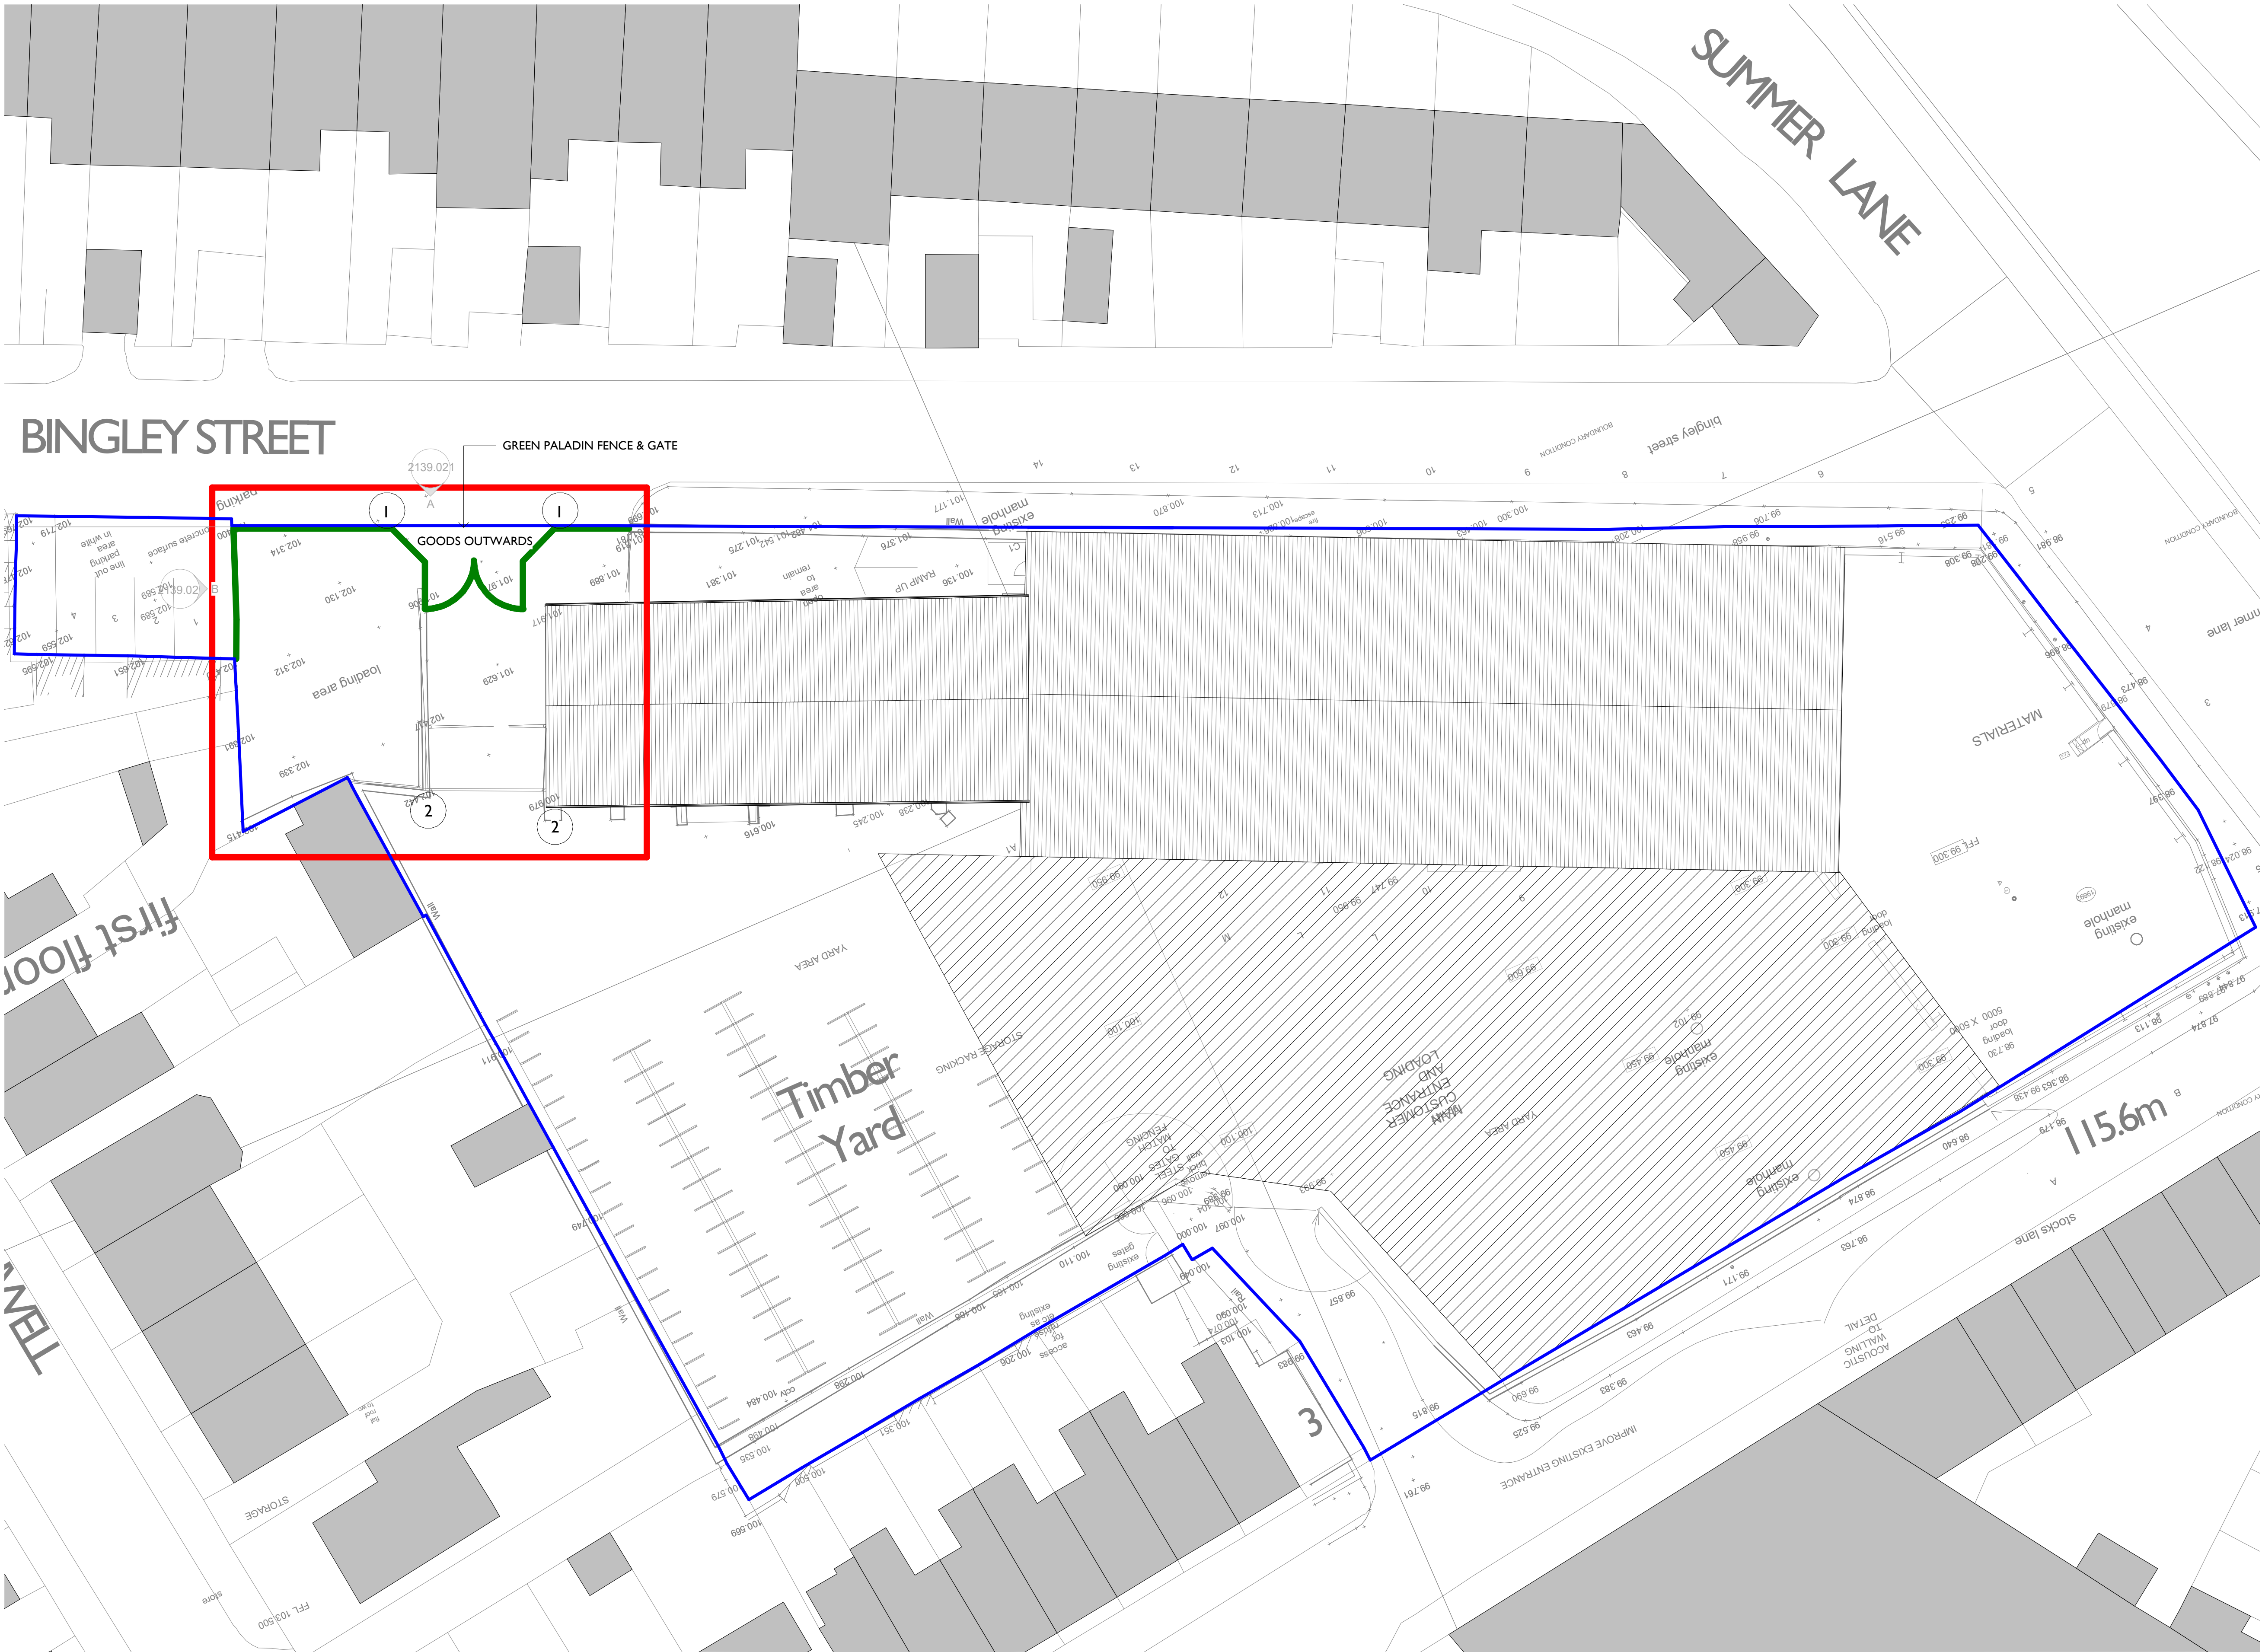

SERVICE YARD MANAGEMENT PLAN
1 : 200
2 0 2 4 6 8 10
SCALE 1:200
m

KEY:

- PLANNING APPLICATION AREA
- SITE LOCATION
- PROPOSED GREEN PALADIN FENCE & GATE
- 1 NO ENTRY SIGN
- 2 ONE WAY SIGN
- EXISTING SERVICE YARD AND CUSTOMER PARKING AS EXISTING

Rev	Description	Date	Issued by	Issued to
-----	-------------	------	-----------	-----------

REVISIONS

Guidance:
Refer to the following documents for guidance on the BSI Standards and review process.

A. BSI Project Approval Form
B. JHR Project BSI Storage Manual
C. AHR AEC(UK) BSI Standard
(all located P:\PROTOCOL\REVIT)

REA prepared this model using Revit 2017 and does not accept liability for any loss or degradation of the information held in the model resulting from the translation from the original file format to another file format or from the recipient's reading of it in any other program or an earlier version of Revit.

CLIENT



PROJECT
HOWARTH TIMBER, SUMMER LANE,
BARNSELY. S75 2BL

TITLE
SERVICE YARD MANAGEMENT PLAN

DATE
AUGUST 2023

SCALE
As indicated

REVISION

DRAWING NUMBER
2139.023

STATISTICS
PLANNING
Richard Eves Architects LLP
Alexandra Villa, 3 Victoria Avenue, Harrogate, HG1 1EQ
Tel: 01423 504488 Fax: 01423 500015 office@rearchitects.co.uk
richard eves
ARCHITECTS