

Notes
Public Roads and Footpaths

The ideal separation distance between the proposed Endurance Wind Turbine and public road / footpaths is no less than Turbine Tip height plus 10%. – 34.60m + 3.46m = 38.06 Say 39.00m

Planning Fees
This is an extract from the Planning Fees regulations.


40. Wind turbines are Category 5 for fees purposes (unless of the small domestic type, where installation should be treated as an alteration or carriage operation in Category 6 or 7a if not allowed as permitted development).

To calculate the fee for a new windfarm, add all the land over which the blades of each turbine can rotate and to the area of the footprint of any ancillary structures and engineering works. It

is not necessary to include within the red line(s) on an application to put up wind turbines any other land between the turbines if no development is proposed there. On a

site of no more than five hectares, £335 should be charged for each 0.1 hectare. Over five hectares, a fixed sum of £16,565 is payable with an additional £100 for each 0.1 hectare in excess.

of the first five hectares, subject to a maximum in total of £250,000.

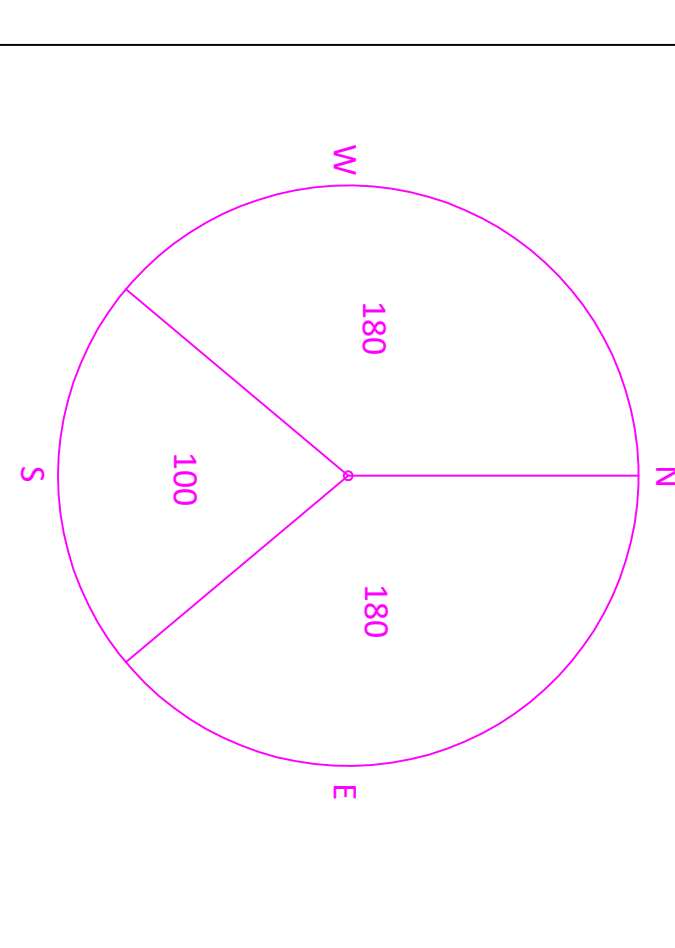

NO SHADOW FLICKER OUTSIDE 10 TIMES THE BLADE DIAMETER AND 50 DEGREES EAST AND WEST FROM THE SOUTH.
BLADE DIAMETER 19.20M X 10 = 192M

Turbine Location

Grid Reference


422650, 403855

APPLICATION FEE
RED LINE BOUNDRY

1 UNBINE 27.50 X 27.50 = 750.42
 CABLE RUN 363.00 X 0.60 = 217.80
 TOTAL = 974.05
 = 0.10H
 = £385.00

Revision A 13/07/2017
Add screen planting

--	--

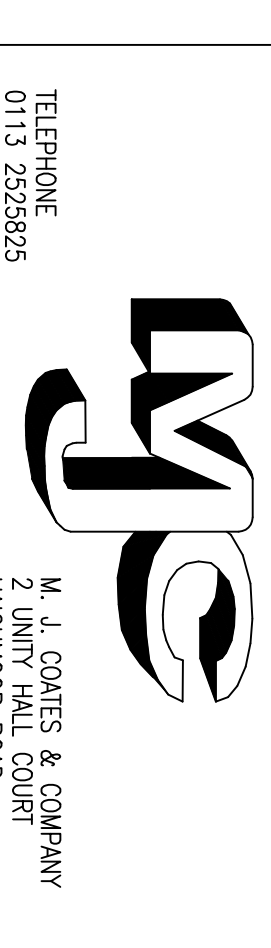

DESIGN AND BUILDING
SERVICES
LAND SURVEYS - COMPUTER AIDED DESIGN - QUANTITY SURVEYORS
BUILDING SERVICES
WAKEFIELD
WF3 1ED



MUSFIELD FARM
ROYD MOOR ROAD
THURSTONE
S36 7RD

PROPOSED INSTALLATION OF 1NO WIND TURBINE ON A 25M MONOPOLE MAST, ON LAND AT WESTFIELD FARM, ROYD MOOR ROAD, THURLESTONE. S36 TRD

LOCATION PLAN AND BLOCK PLAN

SCALE SECTION 1: DIST. 1/12.00
LOCATION PLAN 1:5000

DRAWING NO	REVISION

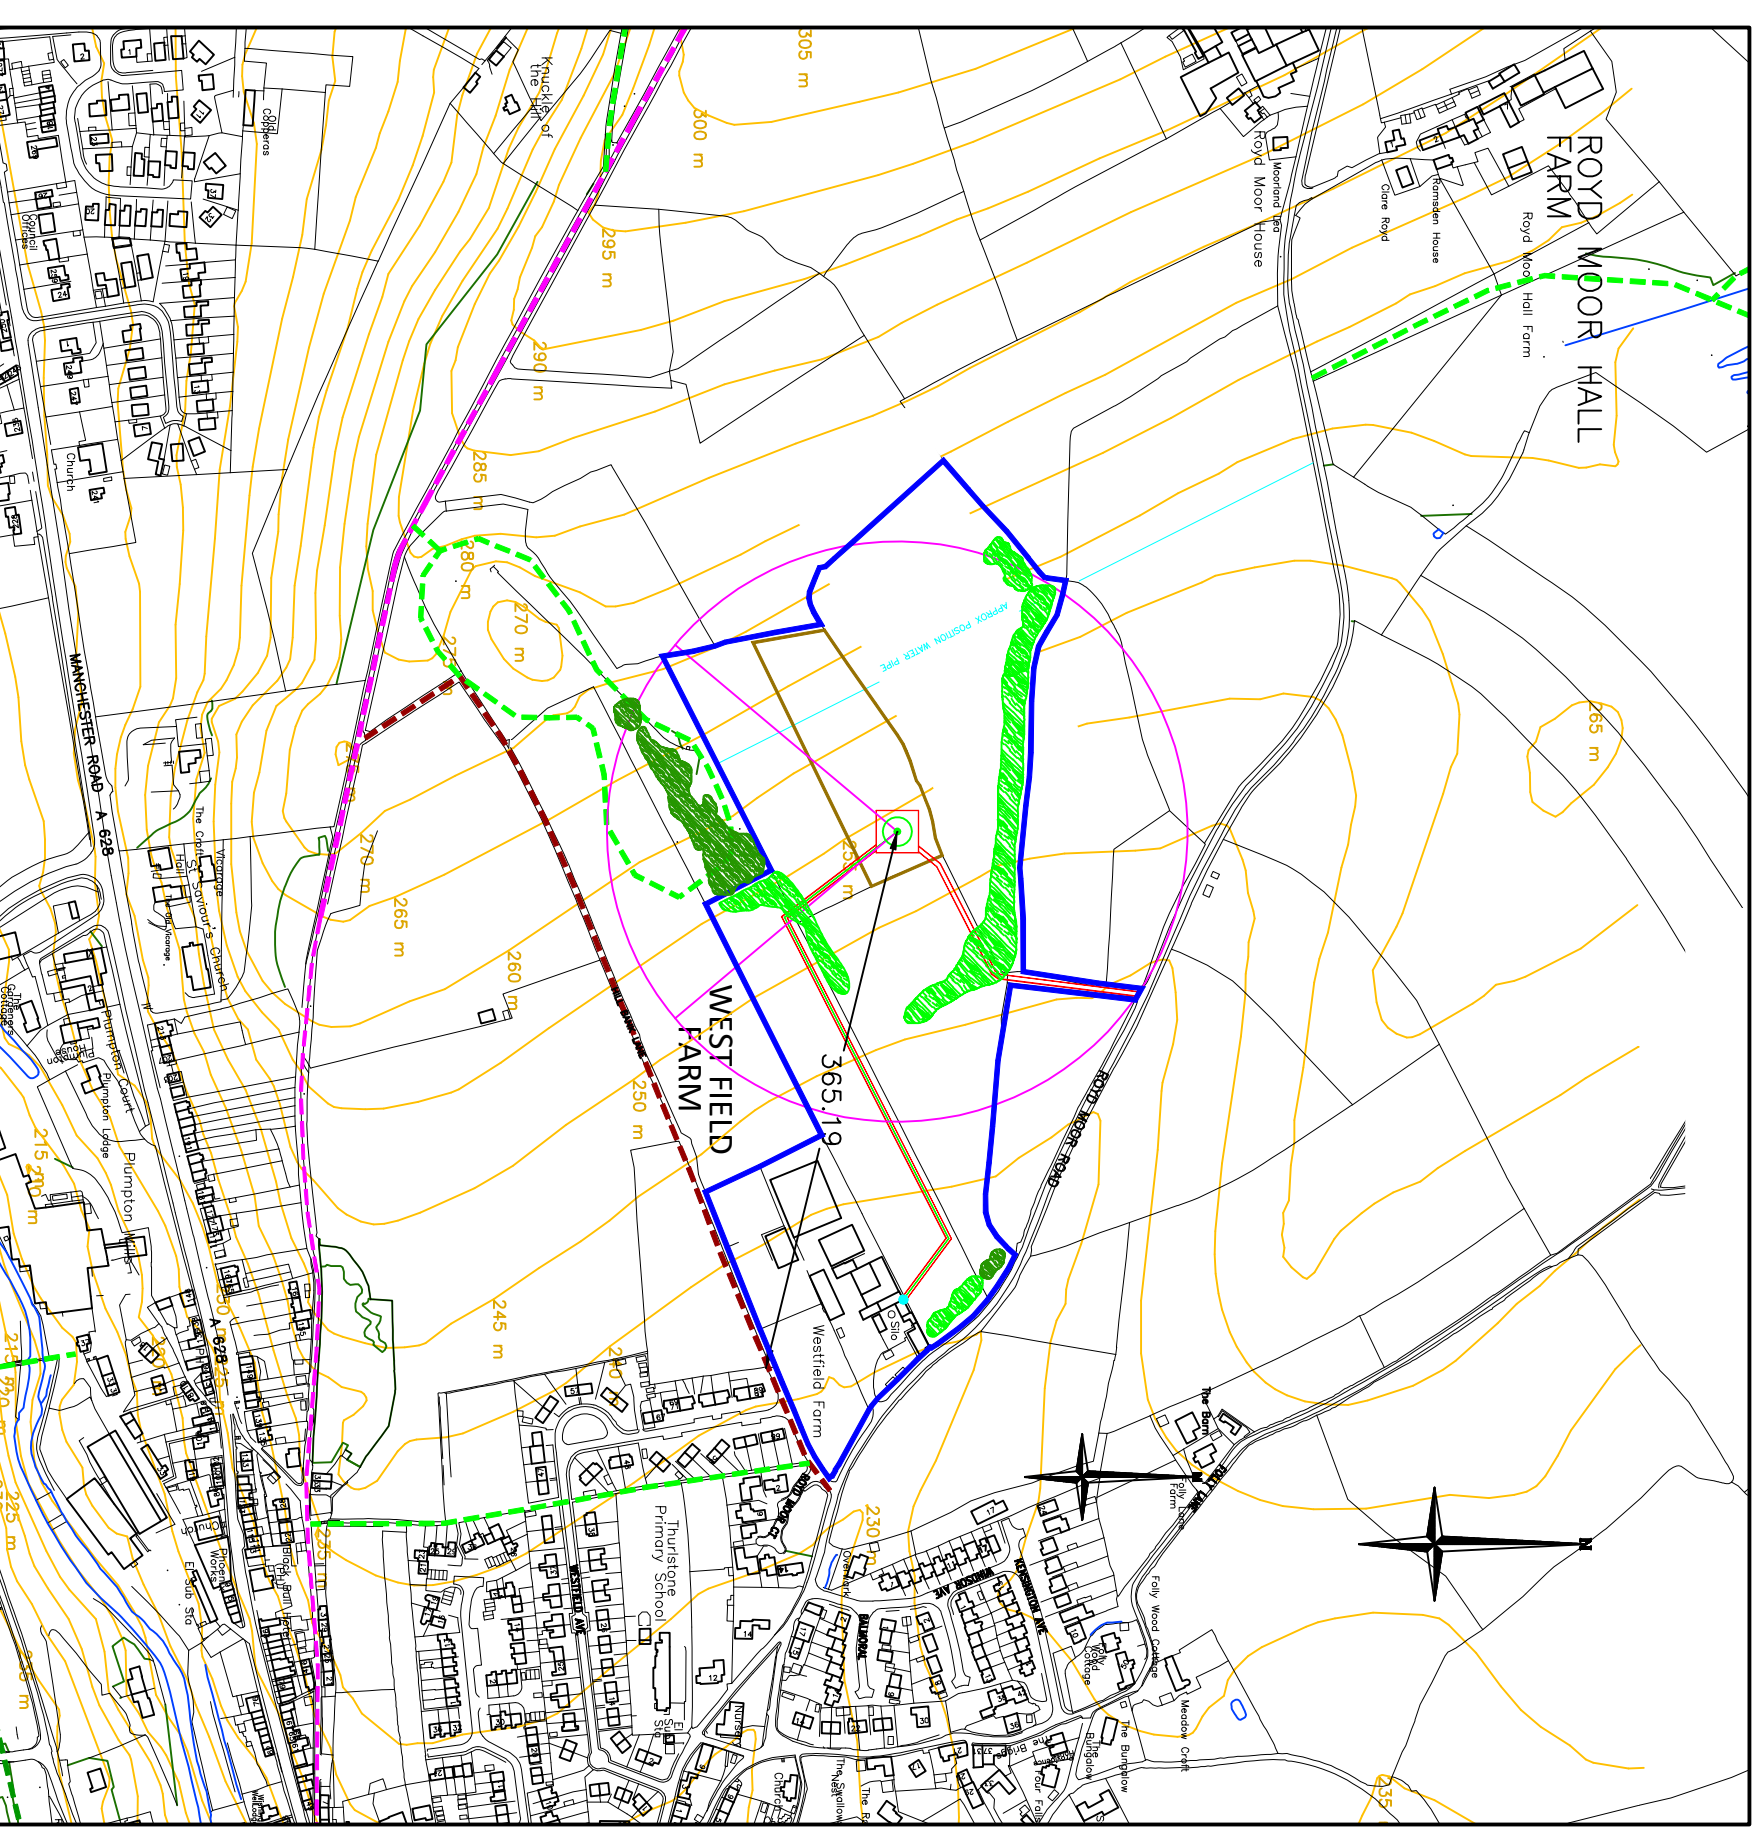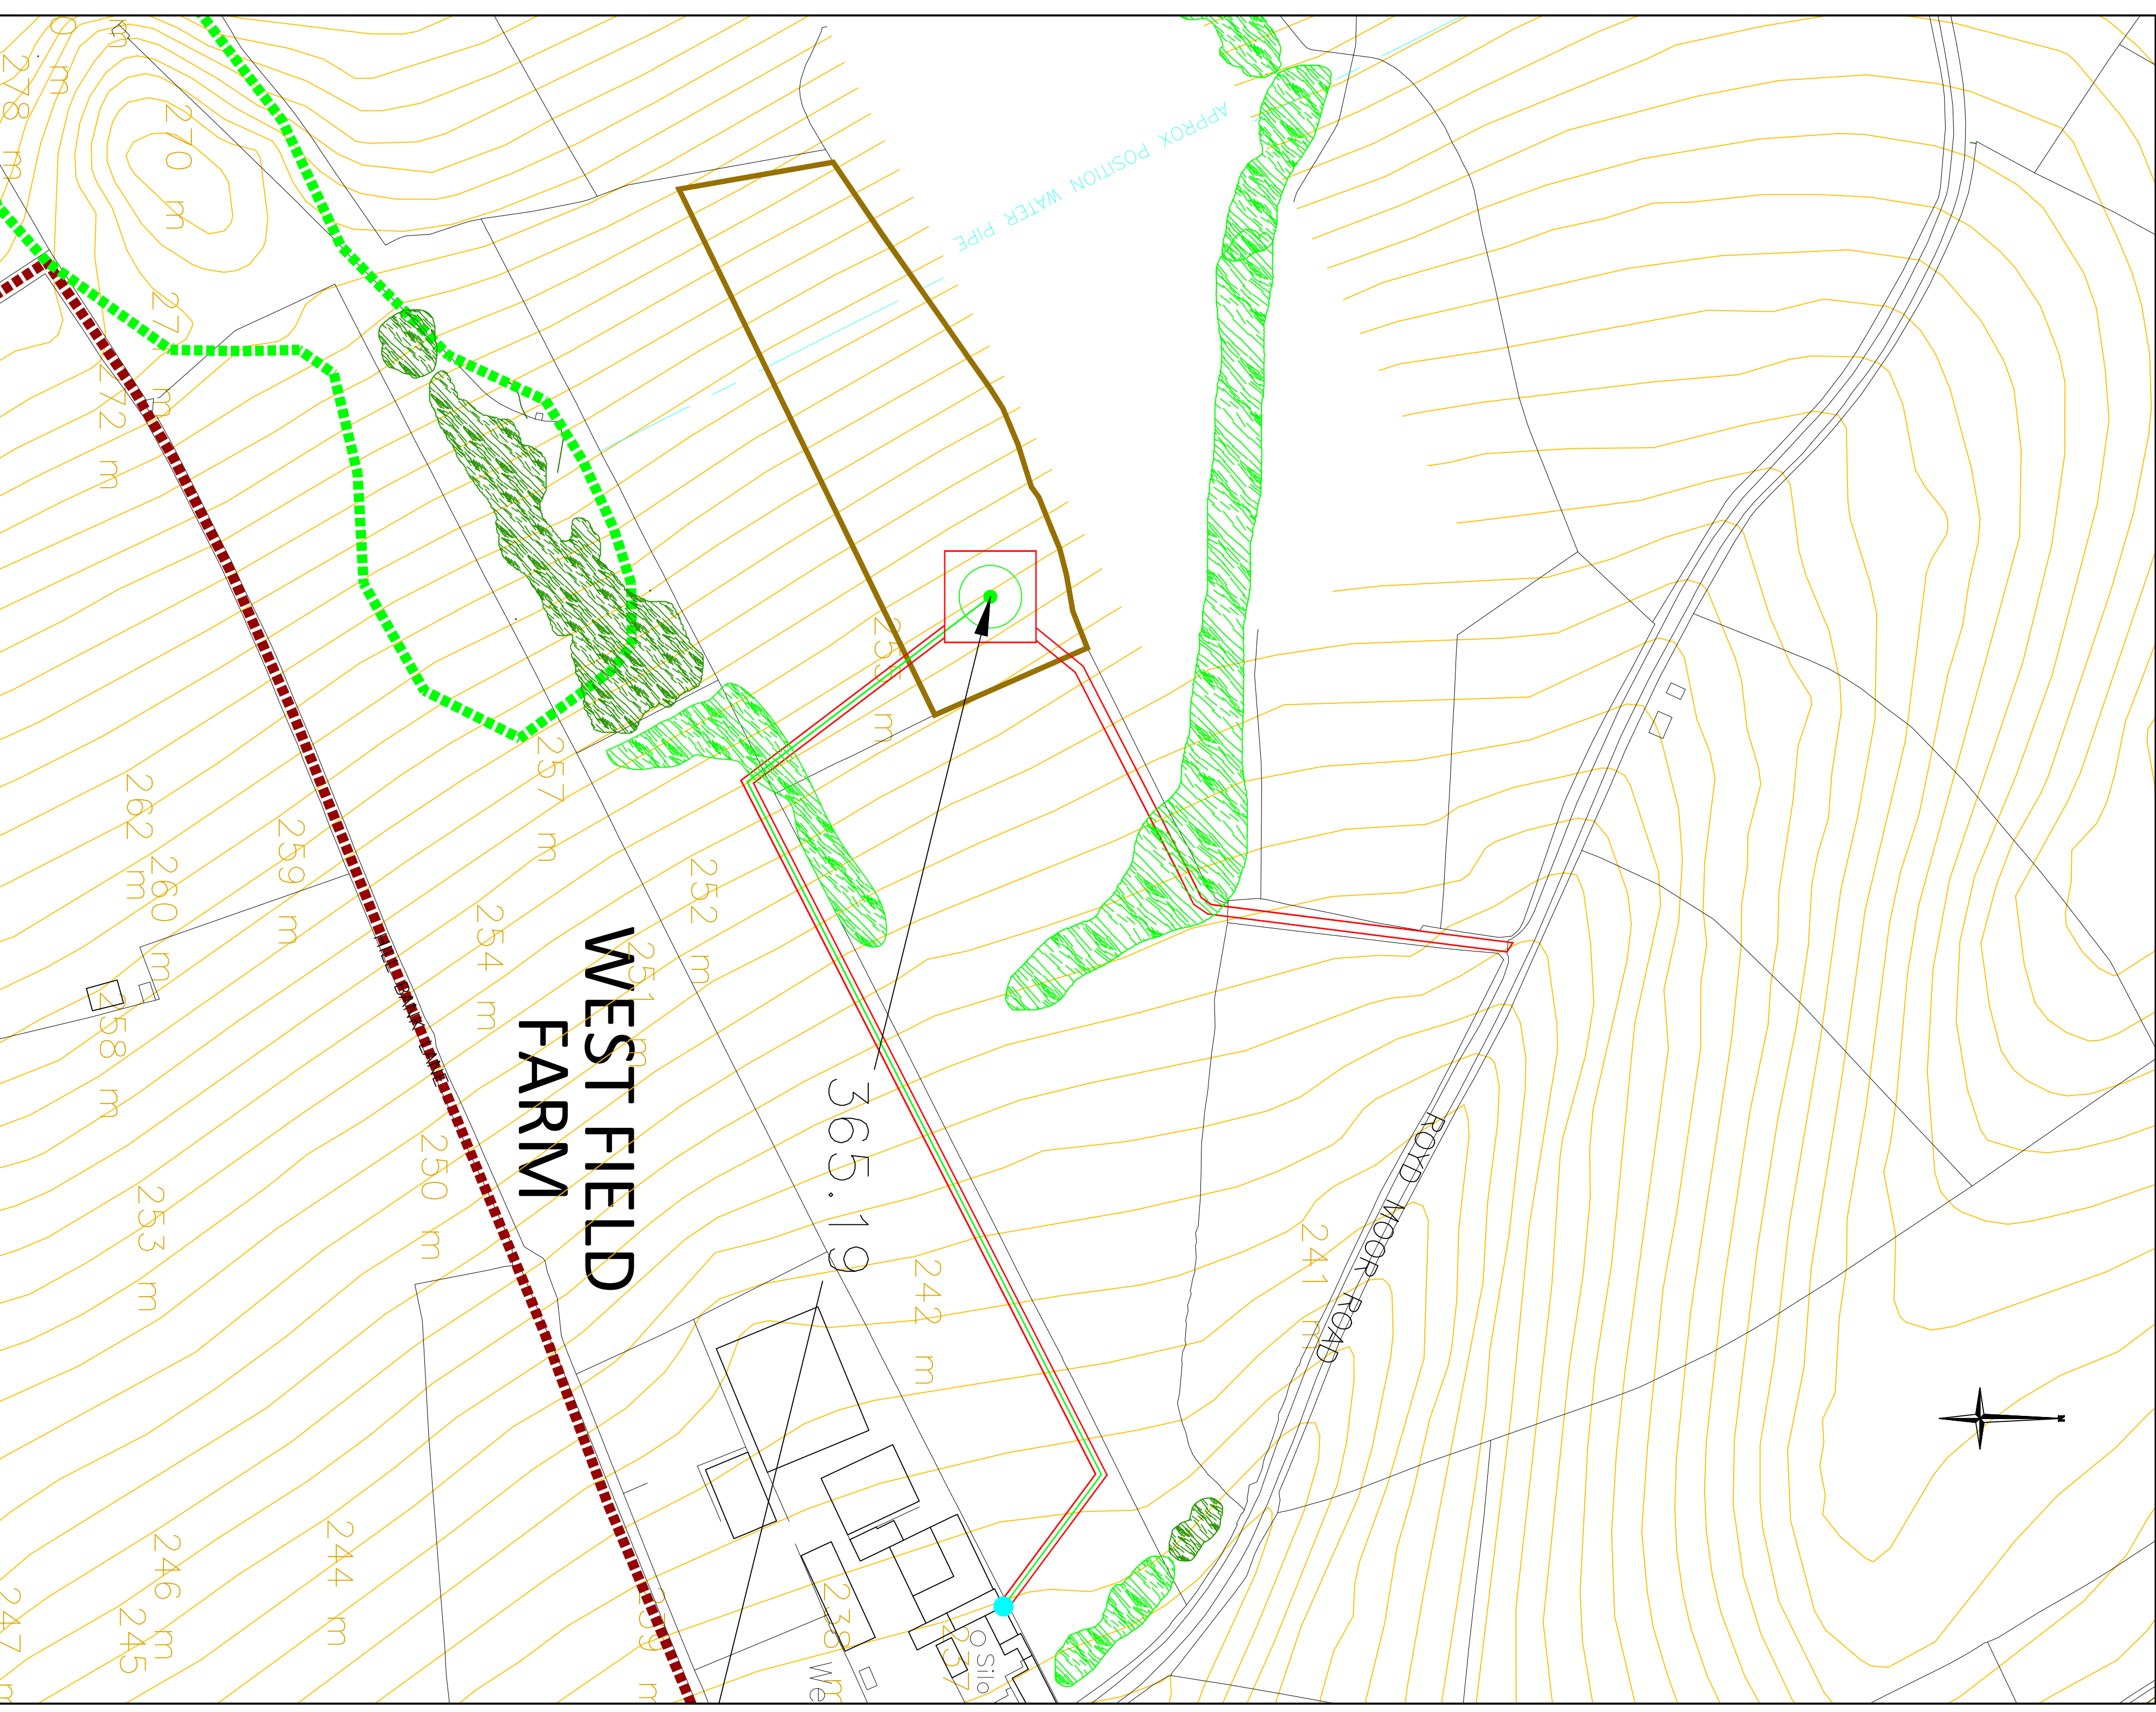

LOCATION PLAN

