

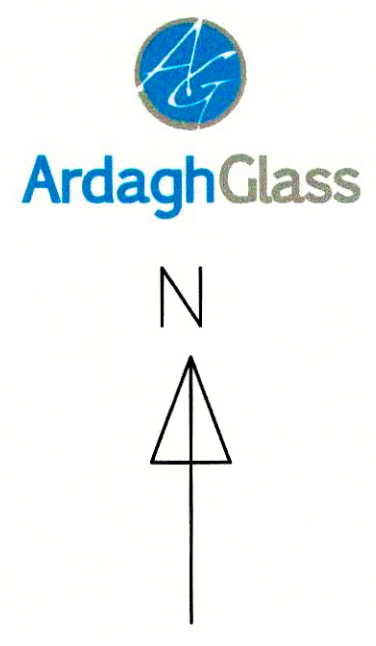


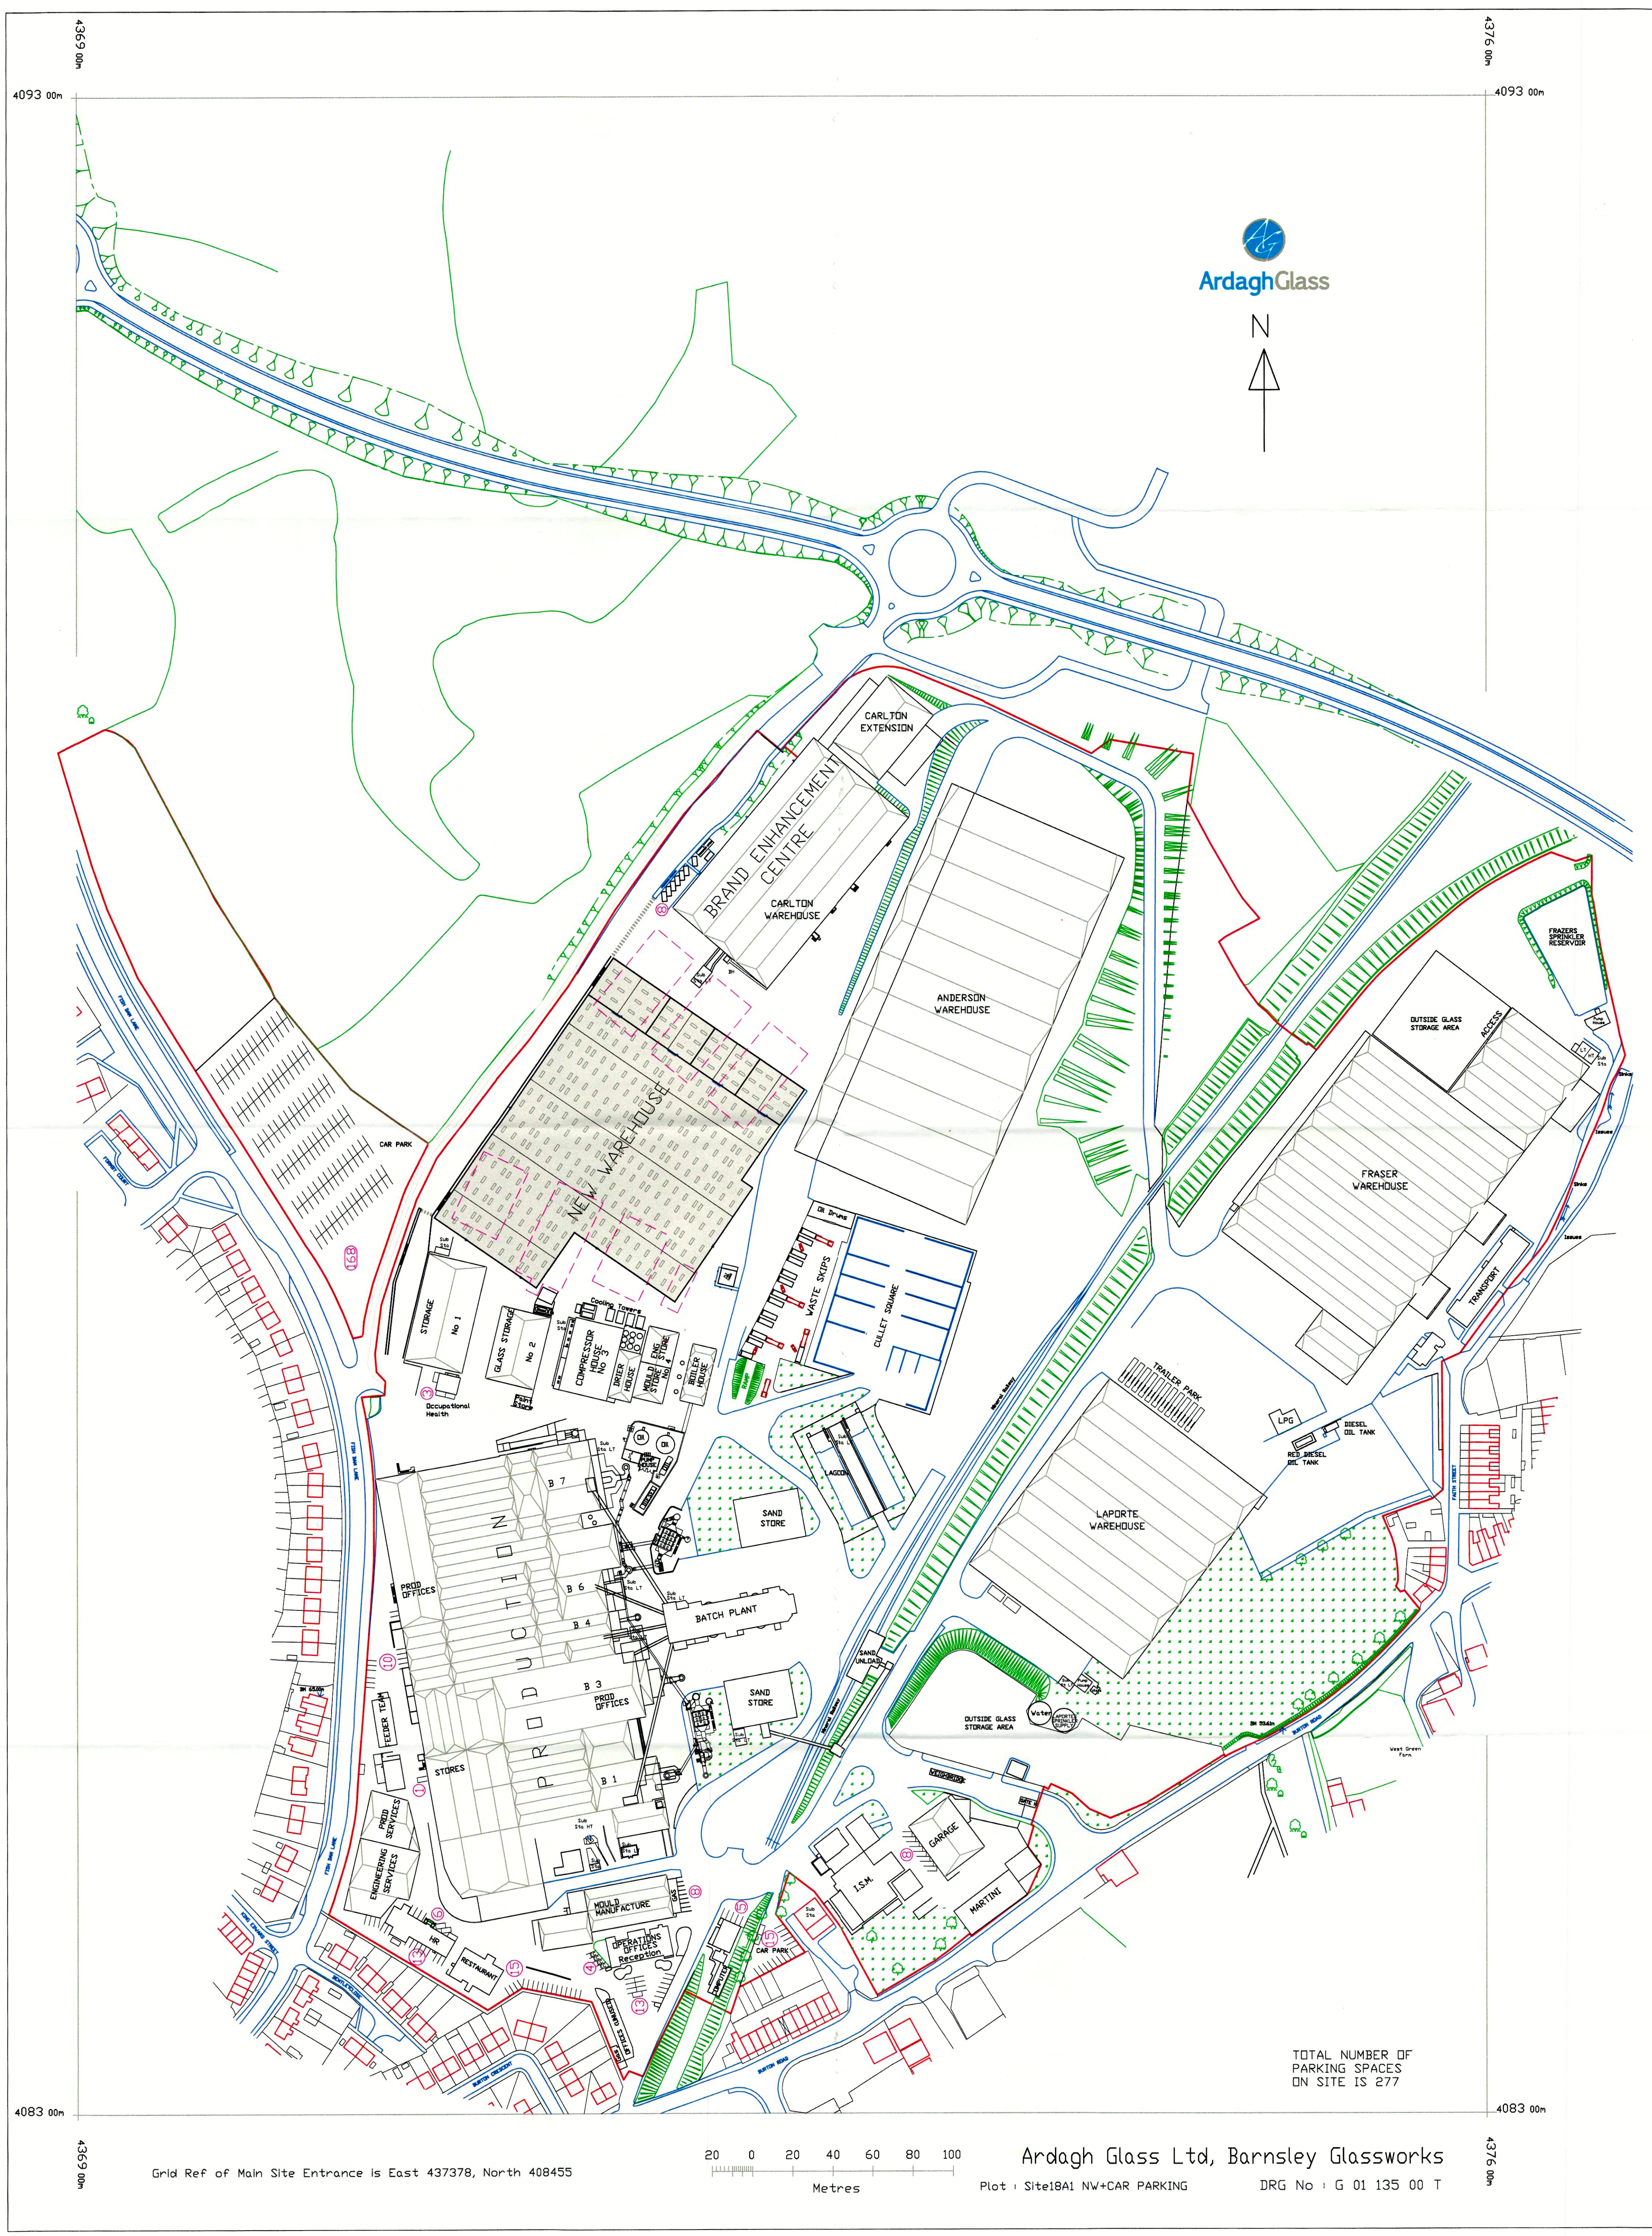

TOTAL NUMBER OF
PARKING SPACES
ON SITE IS 277

Grid Ref of Main Site Entrance is East 437378, North 408455

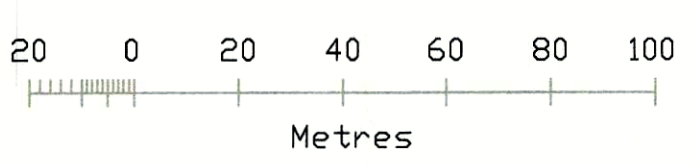

Ardagh Glass Ltd, Barnsley Glassworks
Plot : Site18A1 NW+CAR PARKING
DRG No : G 01 135 00 T