


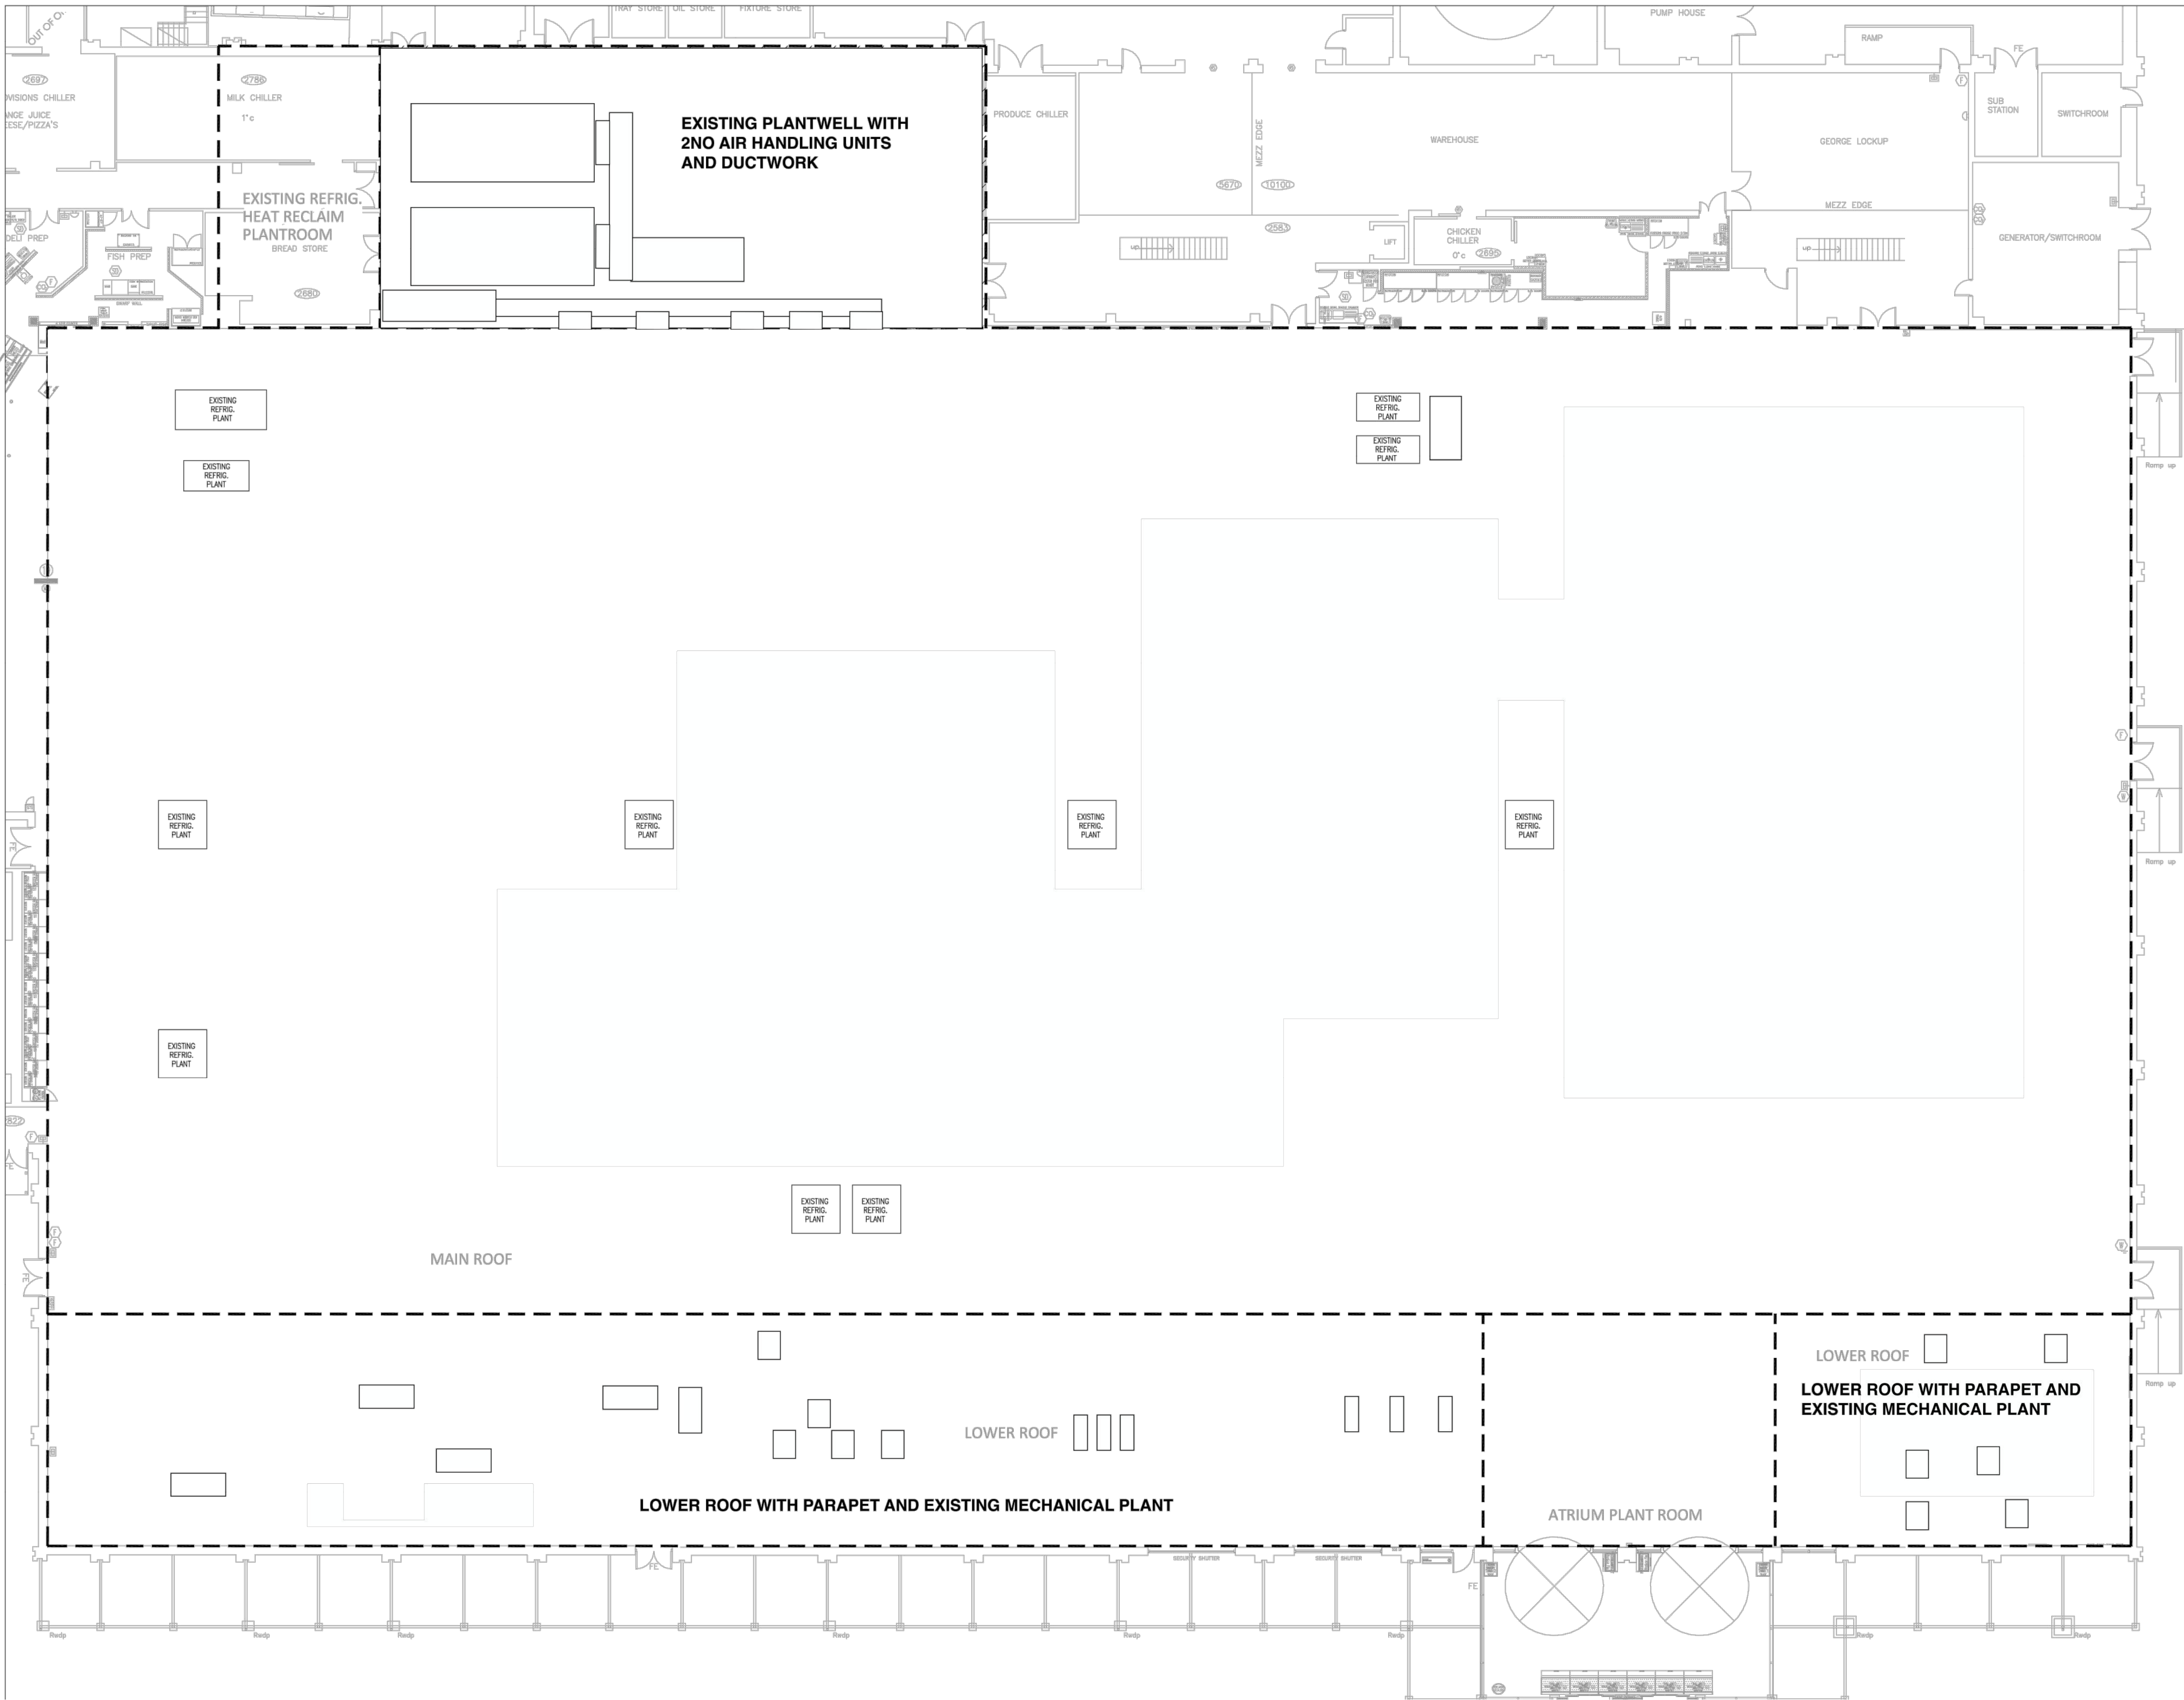

This Drawing is the property of Yorkshire Building Services. It must not be reproduced in part or whole nor the design used without written consent. Do not scale from this drawing.

NOTES

Rev	By	Date	Apr	Details



YORKSHIRE BUILDING SERVICES LTD
ACCESS WORKS, MARTIN STREET,
BIRSTALL, BATLEY, WF17 9PJ

Tel: 01924 471955 - Fax: 01924 477508

Web: www.ybsltd.co.uk

Project

ASDA BARNSELEY
PLANNING PROPOSAL

Drawing Title.

EXISTING ROOF LAYOUT

Scale	1 : 150	Date	19 JULY 2017
Drawn	DJH	Checked	NR

Drawing No.	M(57)101
-------------	----------

