406720N 434080E 434120E 434160E 406720N 434200E

406680N 406680N

406640N 406640N

434080E 434120E 434160E 434200E

406620N 406620N

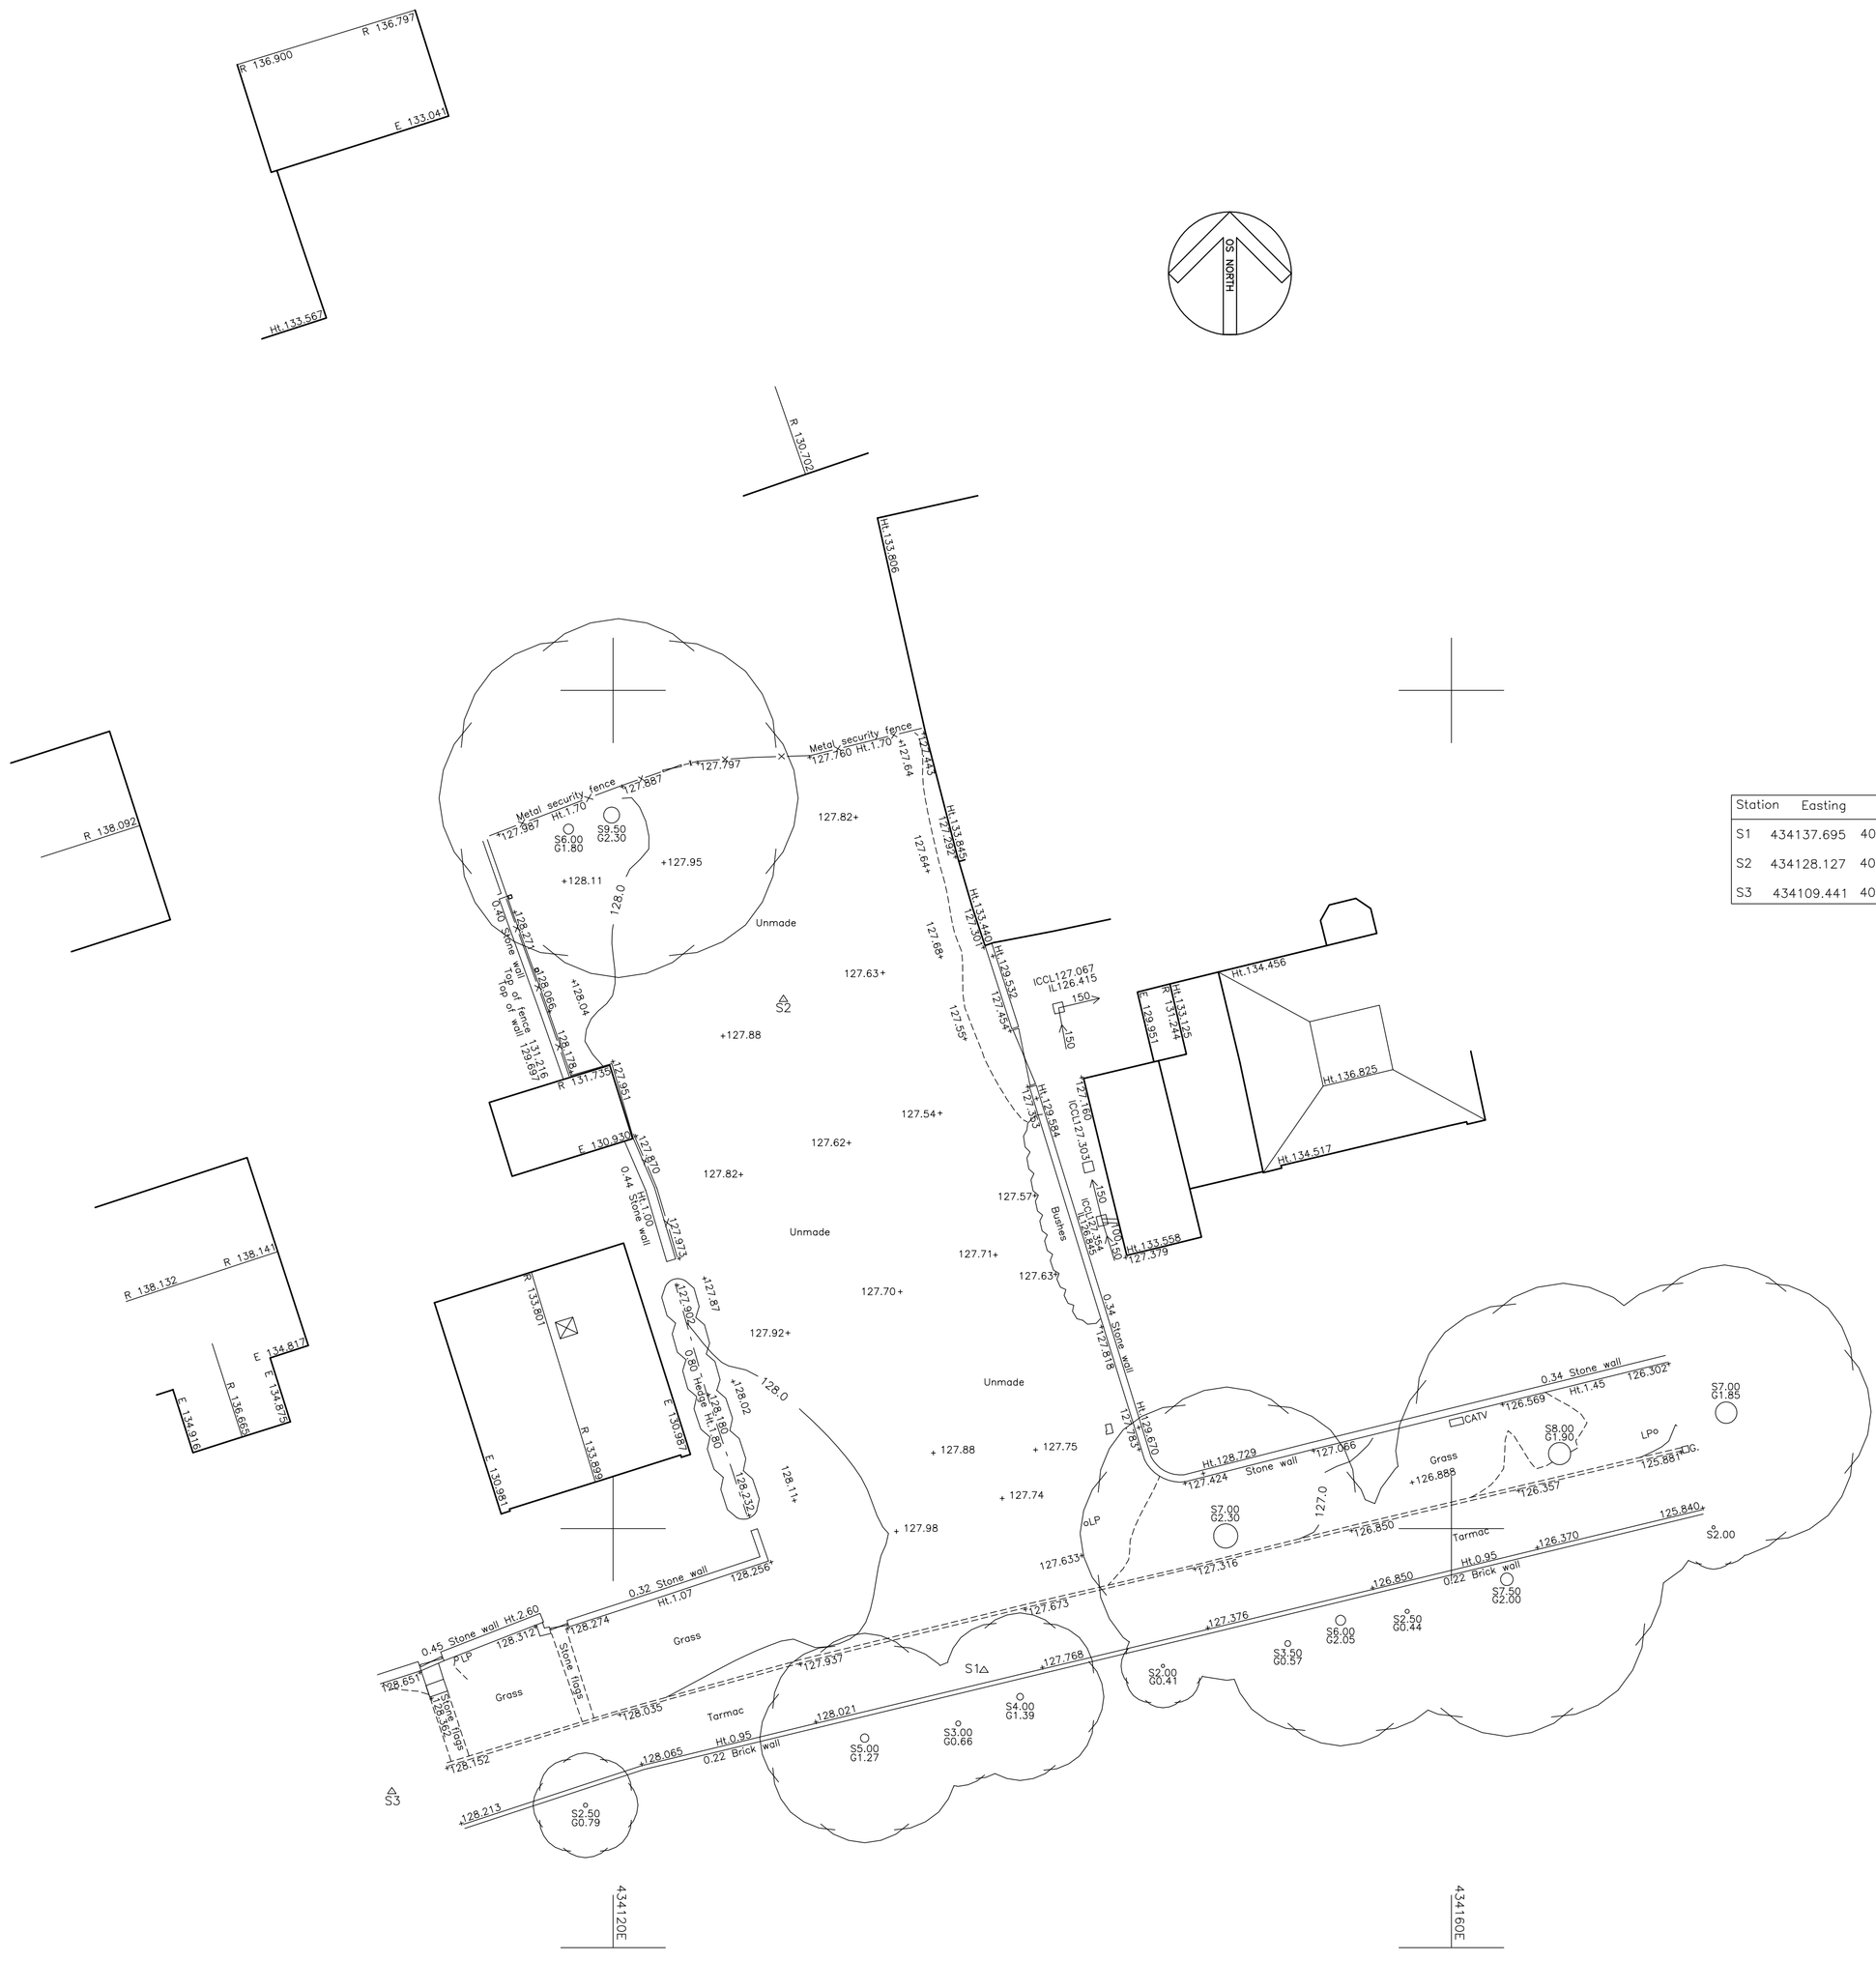

Station	Easting	Northing	Level
S1	434137.695	406633.229	127.805
S2	434128.127	406665.256	127.810
S3	434109.441	406627.447	128.163

Haycock+Todd
Land Survey Consultants Architectural Surveyors
The Hollies, 43 Church Street, Royston, Barnsley, S71 4QU. T:01226 709630
E:info@land-surveying.co.uk W:land-surveying.co.uk

LEGEND

Manhole shown thus	MH	Spot Level	+123.562
Inspection Cover	IC	Kerb Line	
Lamp post	LP	Fence Line	Wood post & rail
Gully	Lg		
Lampost	LP	Hedge Line	
Telegraph Post	TP		
Electricity Poles	EP	Contours 1m Interval	105.0
Road Traffic Signs	RS	Contours 0.5m Interval	33.0
Traffic Lights	TL	Tree Spread	S5.00
British Telecom	BT	Girth	G1.30
Post Office Telephones	PO	Cover Level	CL 112.335
Fire Hydrant	FH	Invert Level	IL 111.733
Safety Valve	SV	Foul Drain	
Stop tap Water	W	Surface Water	
Stopcock Gas	Gas		
Unknown Service	Ser	Survey Station	△S3

Floor Level	FL 10.907
Height floor to structural soffit	SS 2.87
Height floor to false ceiling	FC 2.22
Height floor to sill	SO.67
Height sill to window head	WI.23
Height of Door	DI.98
Height floor to underside	US 3.61
Vent	VP
Fall Pipe	FP
Sky Light	SL
Water Closet	WC
Sink	S
Boxed Column	B
Shop fitting or cladding	

SITE SURVEY

FAIRFIELD HOUSE
BERNESLAI CLOSE
BARNSLEY

Sheet Diagram

Datum	Sheet 1 of 1	Survey Job No. S8964	Scale 1/200
GRID– Related to Ordnance Survey using One Point Localisation on Station S2. Orientation at OS Grid North.	Surveyed by DR	Date of Survey October 2017	S8964
	Drawn by DR		
	Checked by PBT		
LEVEL– Related to Ordnance Survey by connection to the OS Active Network by G.P.S			