




- KEY:
- New hedging both instant and standard 10L - 800 - 1200mm
- Amenity turf Rolawn or equivalent
- New shrub and herbaceous planting
- 1800mm Railing
- Bulb planting
- 1800mm Timber Fence
- Teak Bench 1500mm x 650
- Footpaths and Patios
- Retention wall - Heights TBC
- Gravel strip for window access
- New tree planting native and ornamental

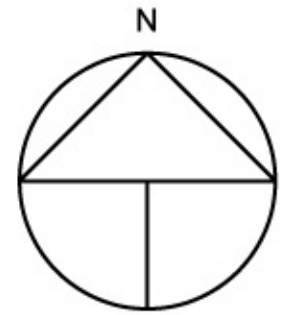

Do not scale this drawing (printed or electronic version).

Contractors must check all dimensions from site. This drawing is copyright and is for use on this site only. This drawing should be read in conjunction with all relevant consultants drawings and specialist subcontractors / supply chain drawings and specifications.

All works to be carried out in accordance with the latest British Standards / Codes of Practice unless specifically directed otherwise in the specification.

Responsibility for the reproduction of this drawing in paper form, or issued in electronic format, lies with the recipient to check that all information has been replicated in full and is correct when compared to the original paper or electronic image.

Graphical representations of equipment on this drawing have been co-ordinated, but are approximations only. Please refer to the specifications and / or details for actual sizes and / or specific contractor construction information.

Minor bed changes and to S3 co-ordinated design VE revision to eastern landscaped areas Updated plan to Rev A1		EM EM SS	15.11.17 14.11.17 11.11.17	C B A
REV		BY	DATE	REV
BY	SS	CHKD		DATE
		EM		10.11.17
DWG NO NE-2473-03-LA-01	CLIENT McCarthy and Stone			REV C
TITLE Barnsley Landscape General Arrangement Plan				SCALE 1:200 A1
 Landscape Architecture - Ecology 10 Bridge Street - Tadcaster North Yorkshire - LS24 9AL www.root-3.com e: info@root-3.com t: 01937 531558				