



Working with

Project

Retail Unit

Title

Site Logistics Plan

Barnsley Site set up

Key

←---→ Delivery route

Site compound

Revisions

Rev	A	
Date	18.06.18	
Description	Site Set Up	
By	AG	



Deliveries / access to site via A633 Wombwell Lane off Doncaster rd. Barnsley.

**Material delivery is only allow on site between the hours of
08.00 to 18.00 Monday to Friday.
09.00 to 14.00 on Saturday
No delivery is allow on Sundays & Bank Holidays**



Working with

Project

Retail Unit

Title

Site Logistics Plan

Barnsley Site set up

Key

Hoarding line

Material lay down area

ISG site cabins

Delivery route

Pedestrian Route

operative access to site

Subcontractors cabin

Proposed car park

Wheel washer

banksman

Revisions

Rev	A	
Date	18.06.18	
Description	Site Set Up	
By	AG	





Working with

Project

Retail Unit

Title

Site Logistics Plan

Barnsley Site set up

Key

Hoarding line

Material lay down area

ISG site cabins

Delivery route

Pedestrian Route

operative access to site

Subcontractors cabin


Proposed car park

Wheel washer

banksman

Revisions

Rev	A	
Date	18.06.18	
Description	Site Set Up	
By	AG	

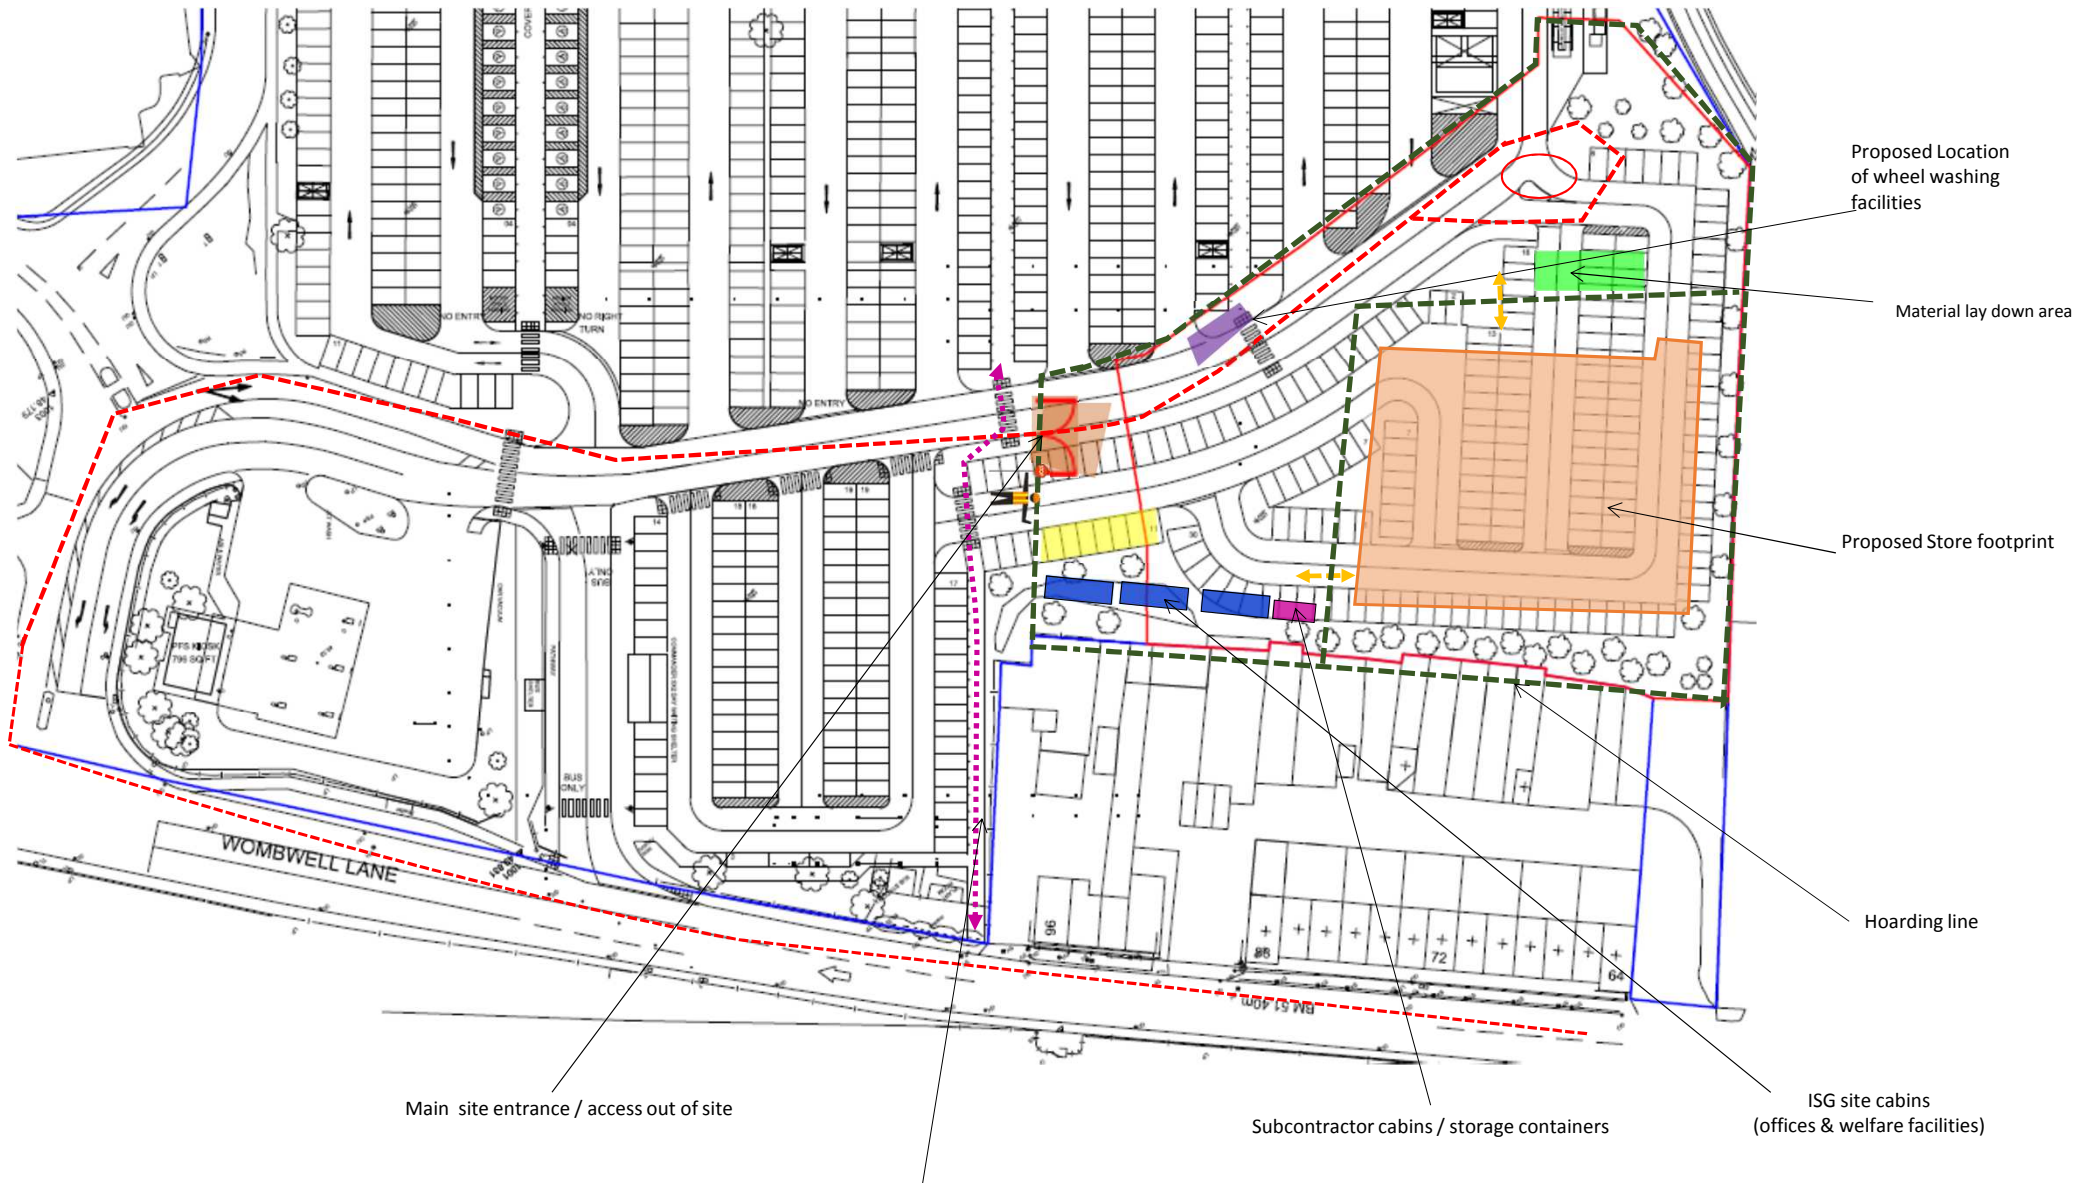

Existing Pedestrian Route to remain open 24 hours . banksman to coordinate vehicle/lorries entrance & exit out of site without obstructing pedestrian access. Appropriate signage should be in place at all time