




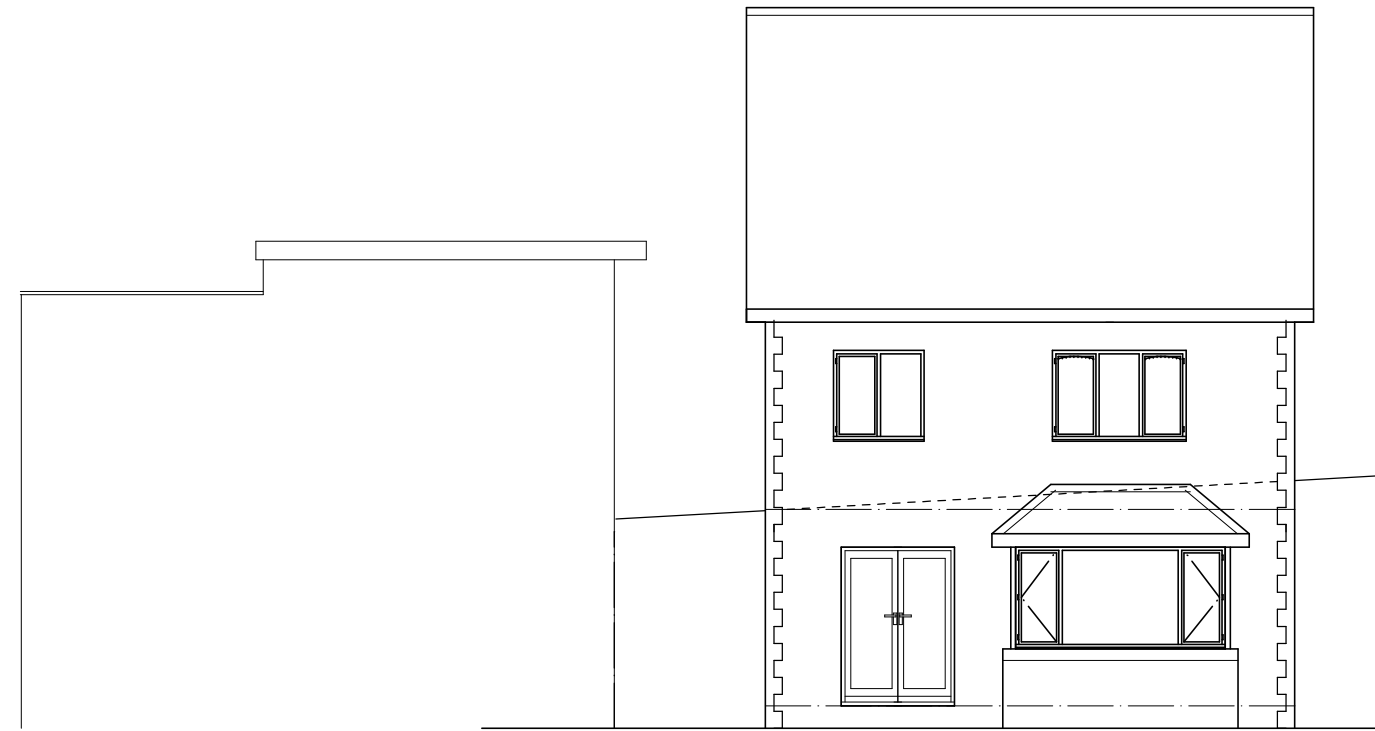


REAR ELEVATION

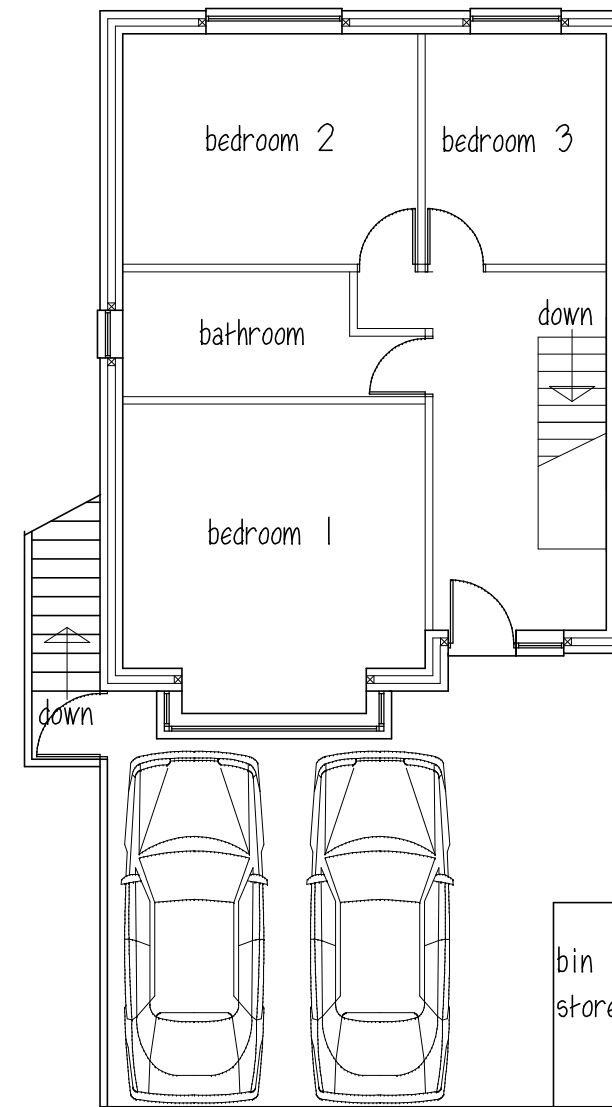


GROUND FLOOR

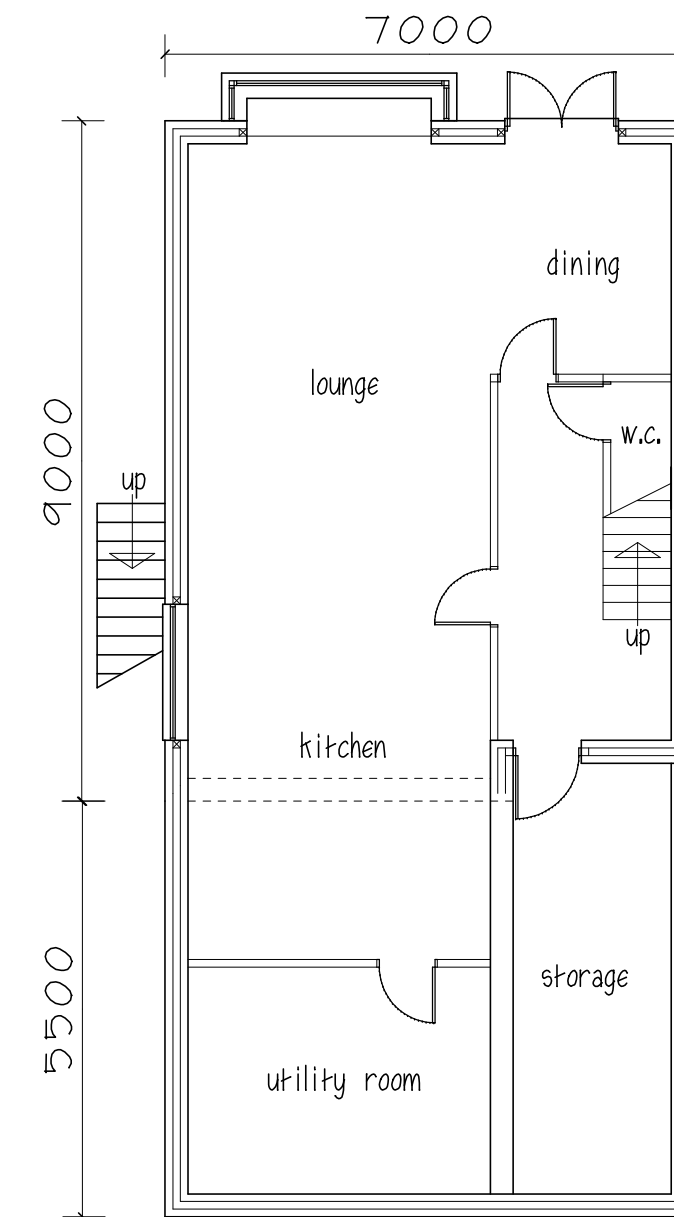


LOWER GROUND FLOOR

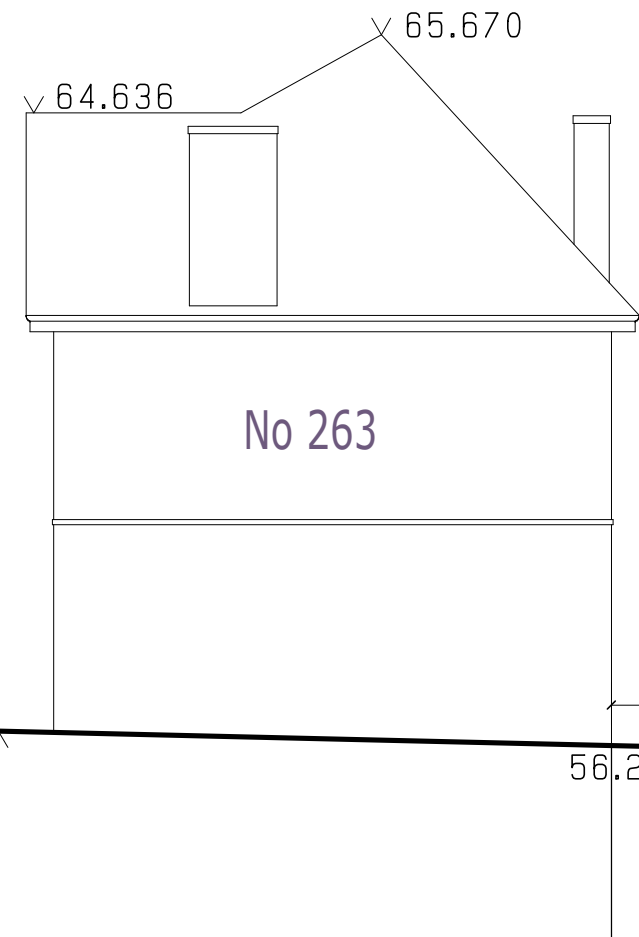


STREET SCENE

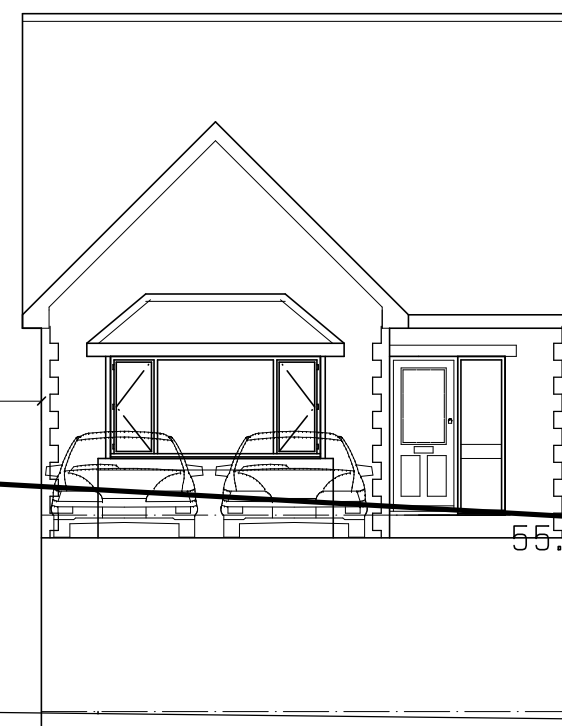


FRONT ELEVATION

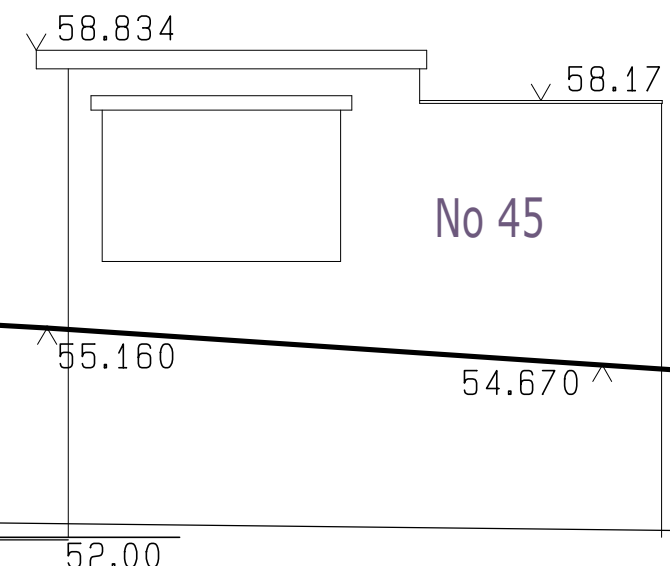

ROOF - concrete tiles
WALLS - stone front brick
WINDOWS & DOORS - grey Upvc

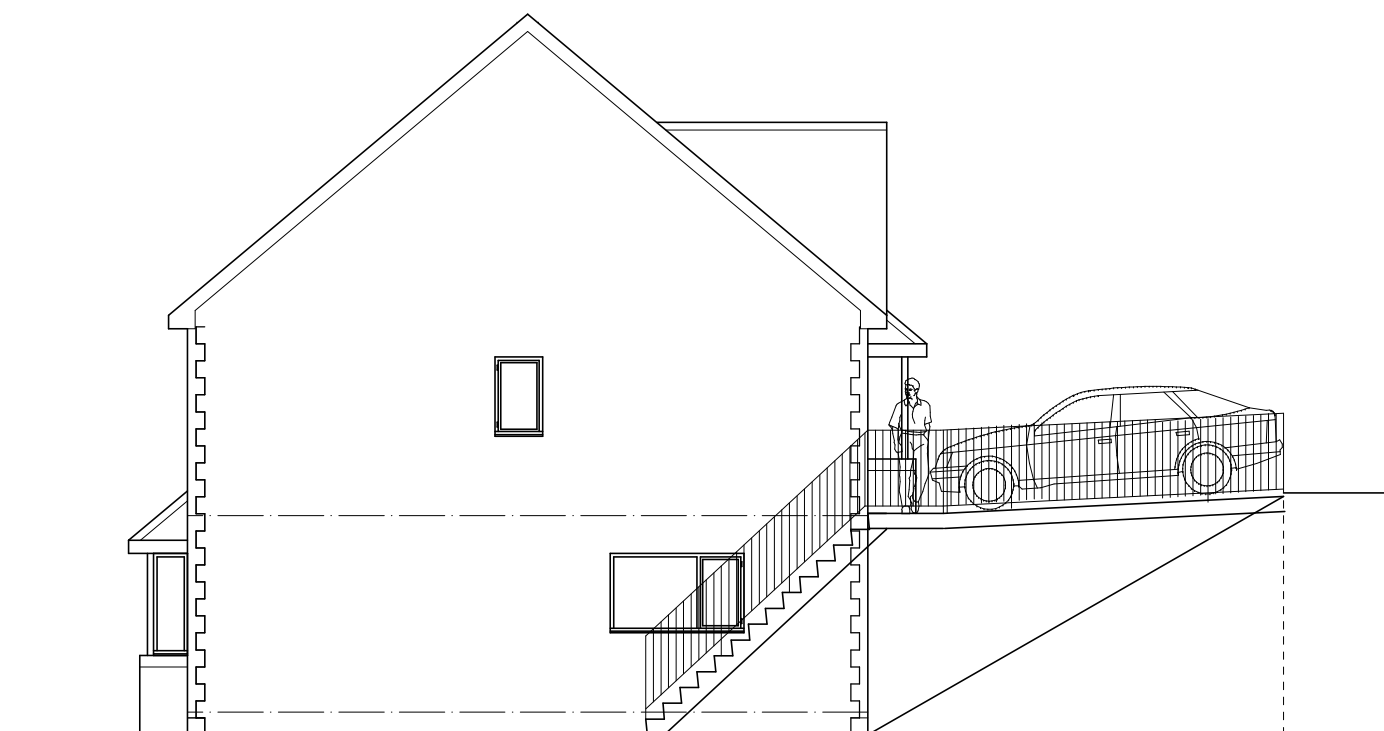

SIDE ELEVATION

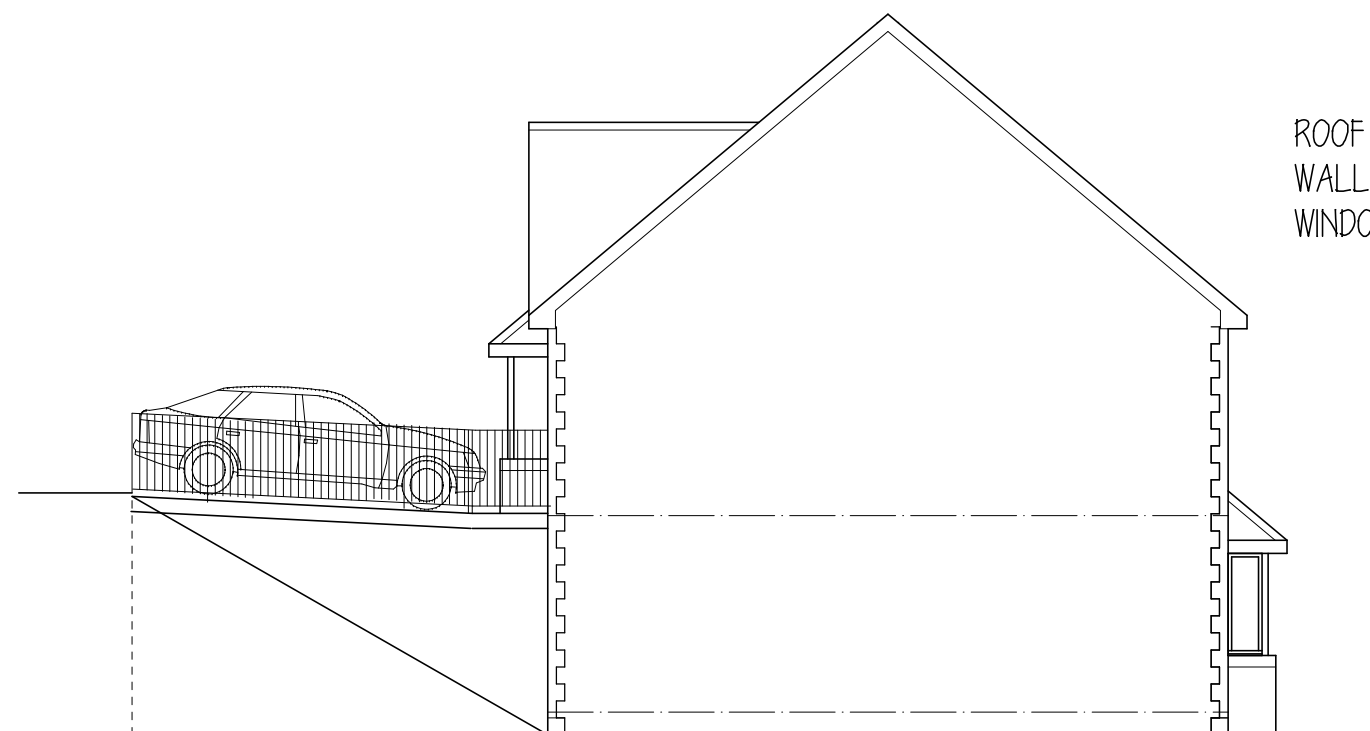

SIDE ELEVATION

SIDE ELEVATION

MR P J FIRTH

PROPOSED DWELLING
ADJ.45 LOCKE AVE
BARNSELEY

PLANS & ELEVATIONS

1:100@A1 MAY 20 Rev L

Peter Thompson
"Linwood"
Barnsley Road
Dodworth
Barnsley S75 3JR
e-mail peter-thompson@hotmail.co.uk
H&F. 01226 201391
m. 07973251730
M.C.I.A.T.