Graphical Scale **1:250** 0 5 10 15 20




## Proposed Street Elevation to Carrs Lane
1 : 250




## Proposed Section A-A
1 : 250

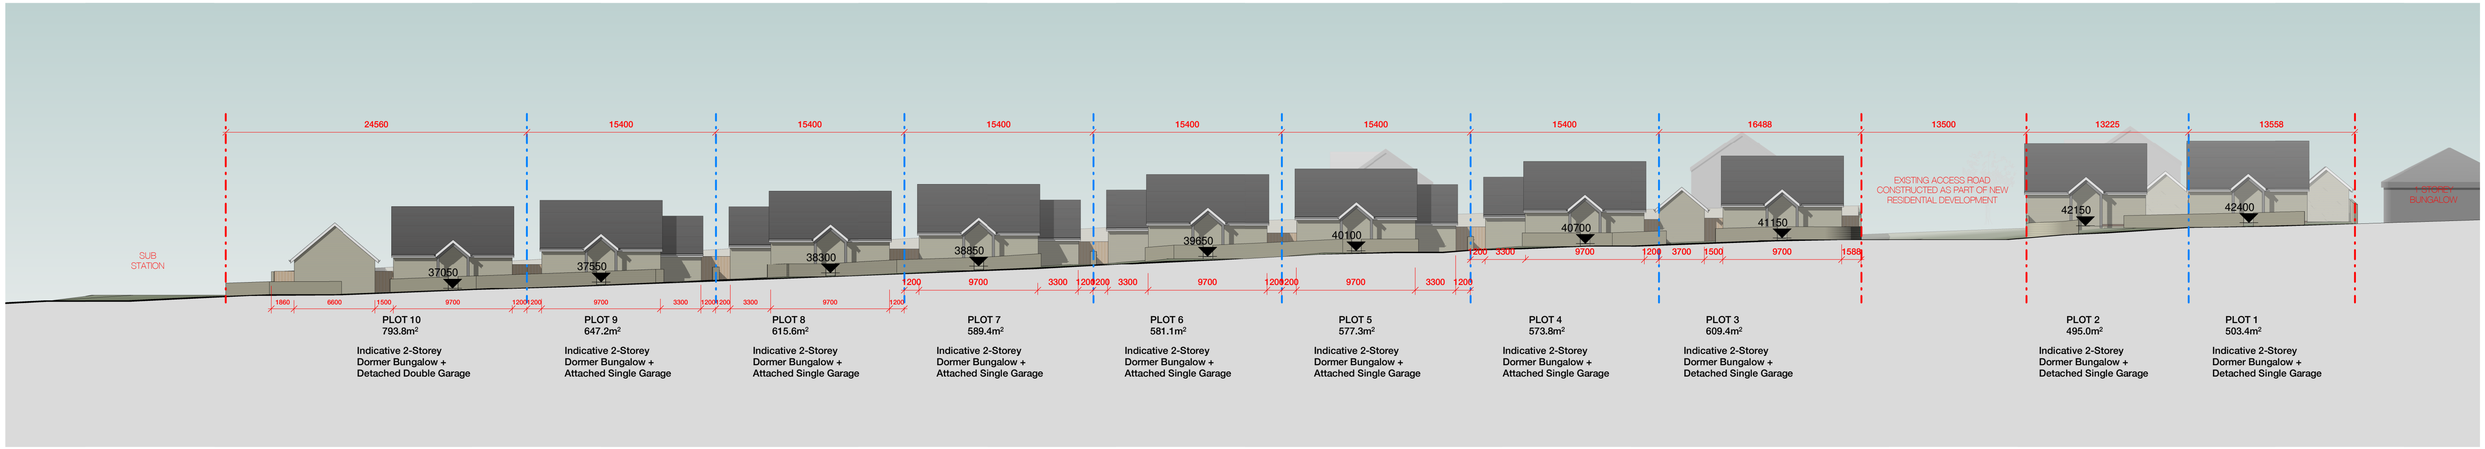


## Proposed Section B-B
1 : 250

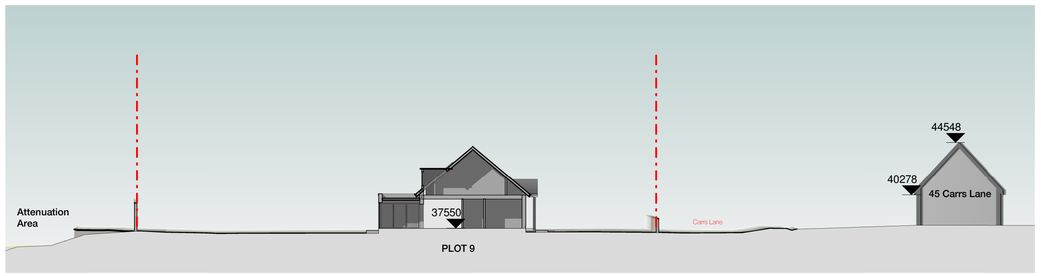


## Proposed Section C-C
1 : 250

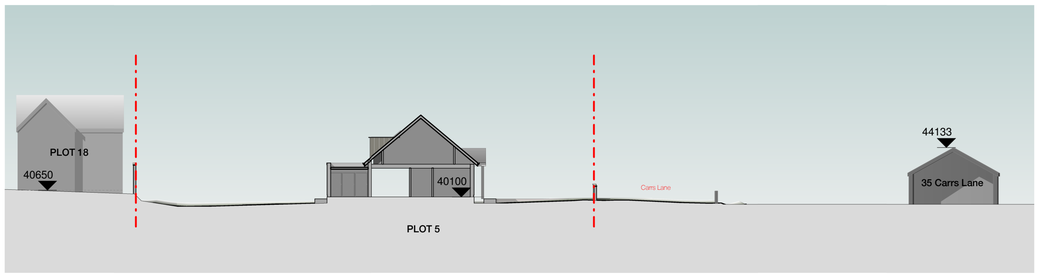


## Proposed Section D-D
1 : 250

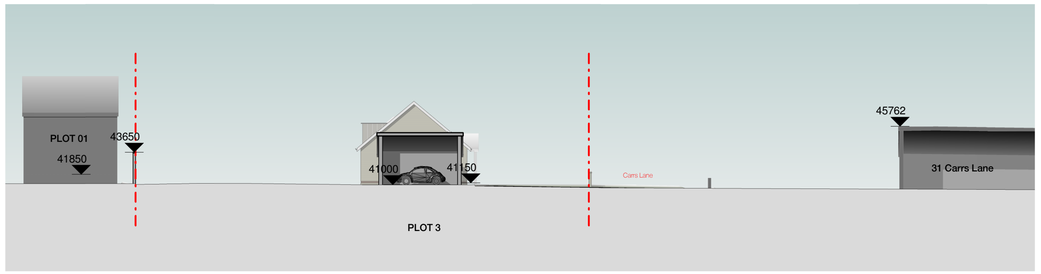


## Proposed Section E-E
1 : 250

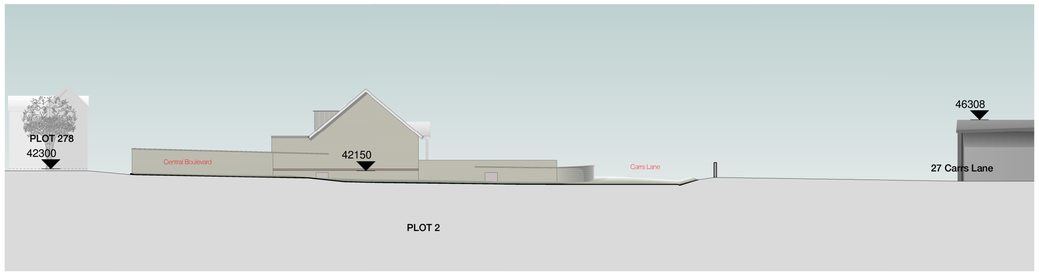


## Section Location Plan
1 : 1250

**NOTE:**

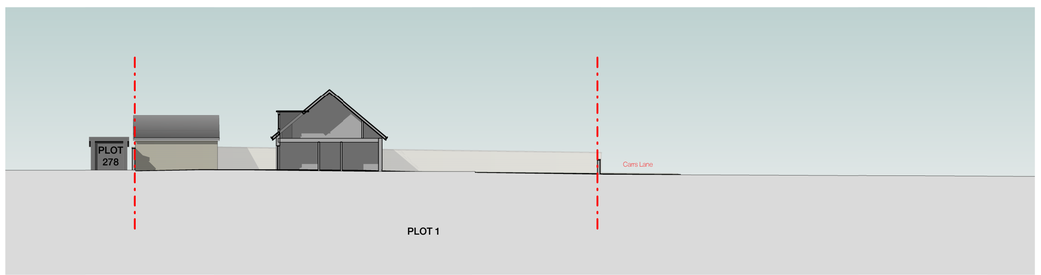House types, materials and details shown are indicative only as part of this Outline Planning Application.

The intention is to seek approval for the principal of development, sub-division of the site into individual plots of size and areas shown, new vehicle and pedestrian access points, boundary treatments etc.

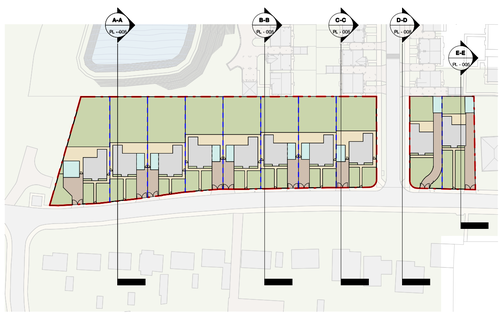Final details would be subject to an application for Full Planning Consent

| Rev | Description | Date | By |
|---|---|---|---|
| B | Plots 1 & 2 amended | 25.10.19 | LW |
| A | Planning Issue | 01/05/19 | LW |


peakarchitects
Broomhall, 8-10 Broomhall Road, Sheffield, S10 2DR www.peakarchitects.co.uk


Project
**274-2018**
Carrs Lane, Cudworth

Client
Jaguar Estates

Status
Information ☐ Comment ☐ Approval ☒ Tender ☐ Construction ☐ As-Built ☐

Drawing
**CLB - PA - PL - 005**
Proposed Site Sections

Revision **B** Date 25/04/19

Scale As indicated @ A1

**Planning**