




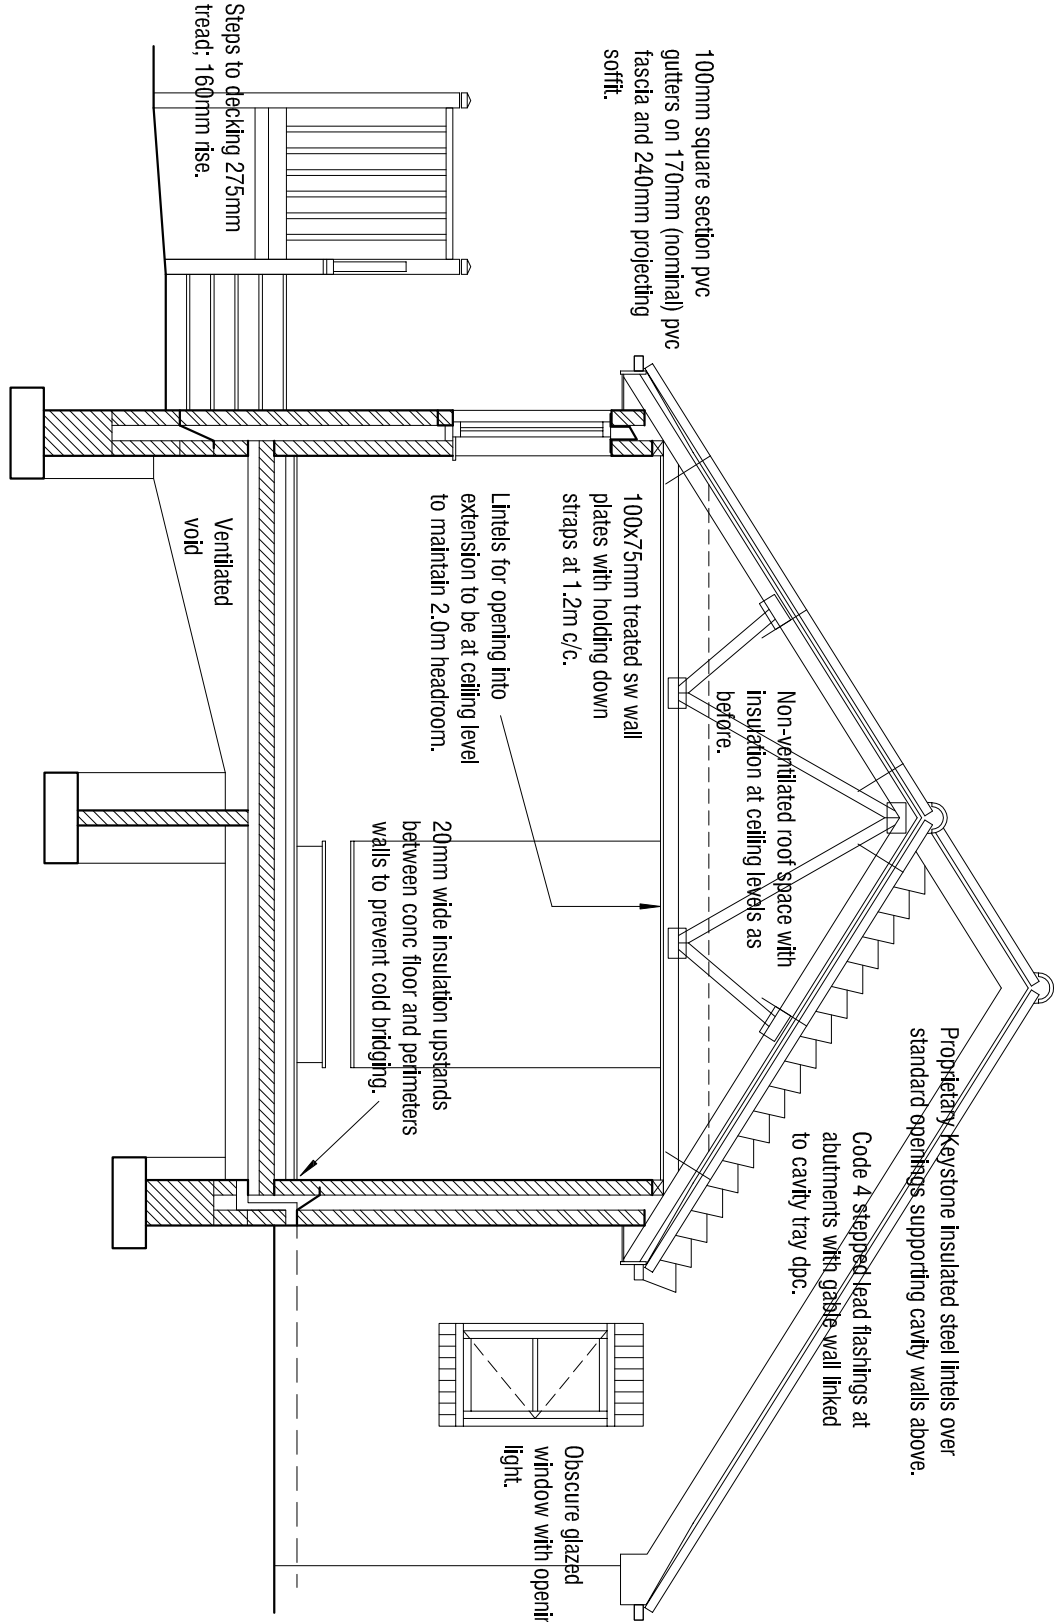



SECTION A 1:50

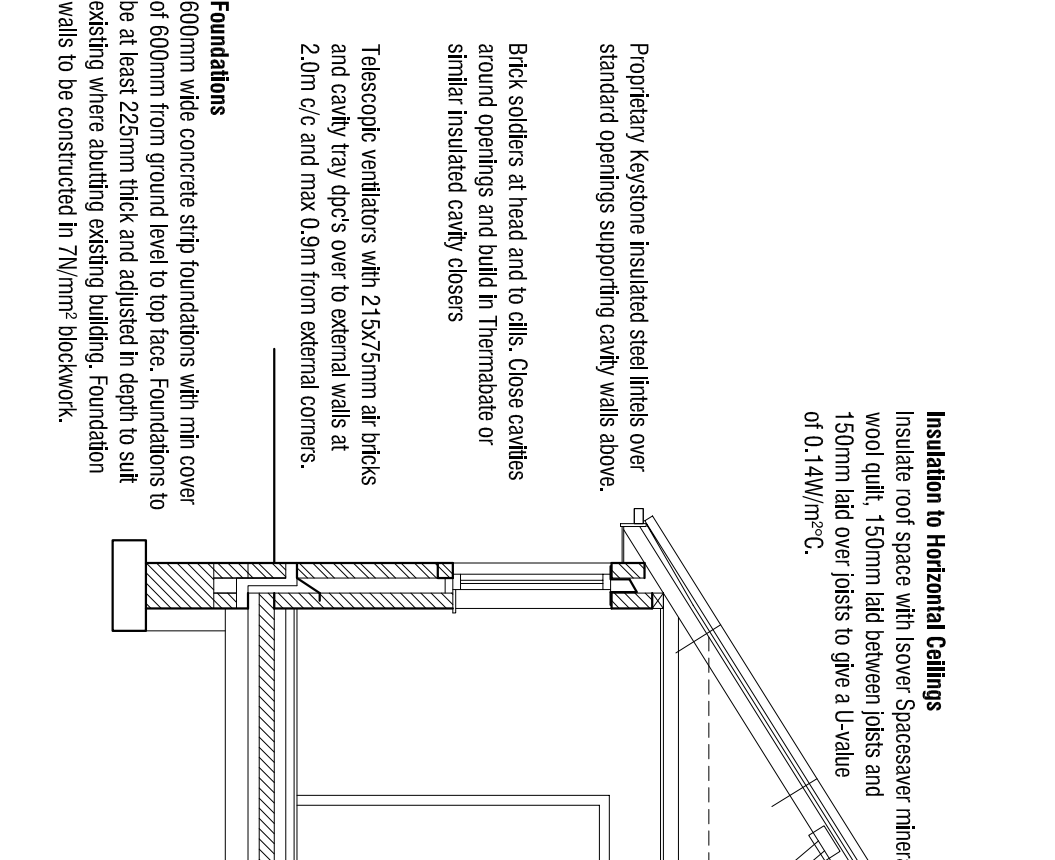

SECTION B 1:50

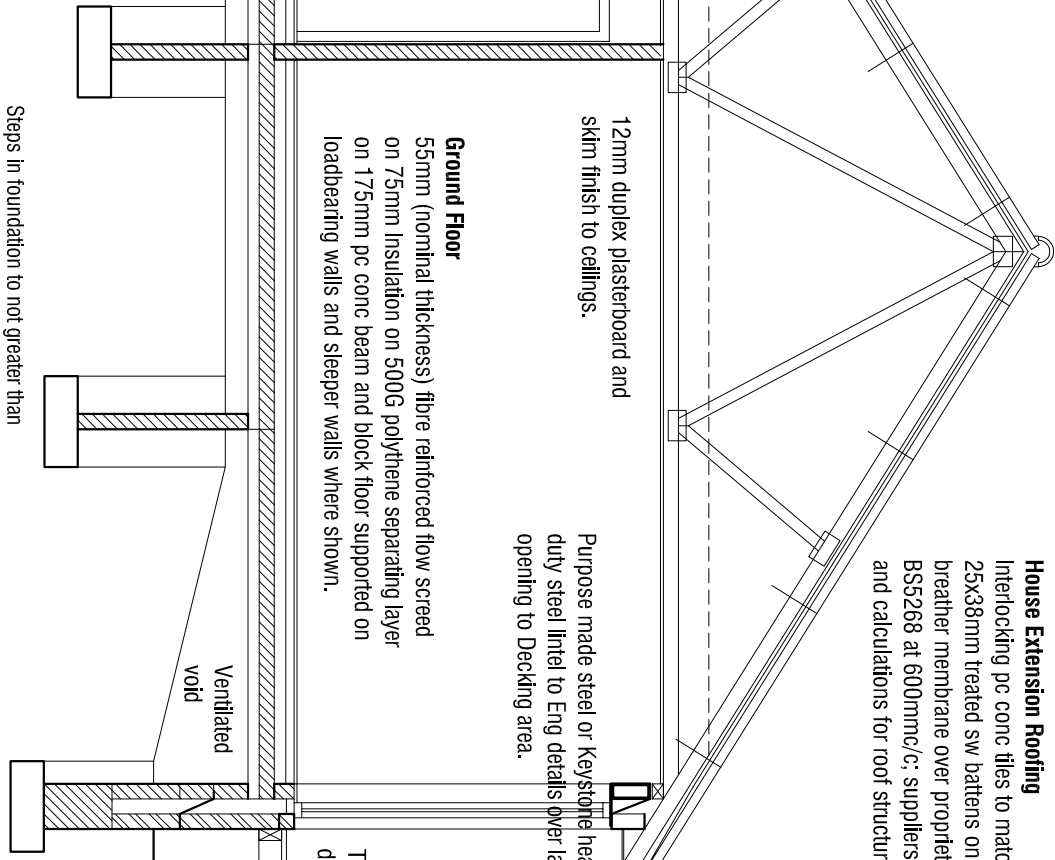

SECTION C 1:50

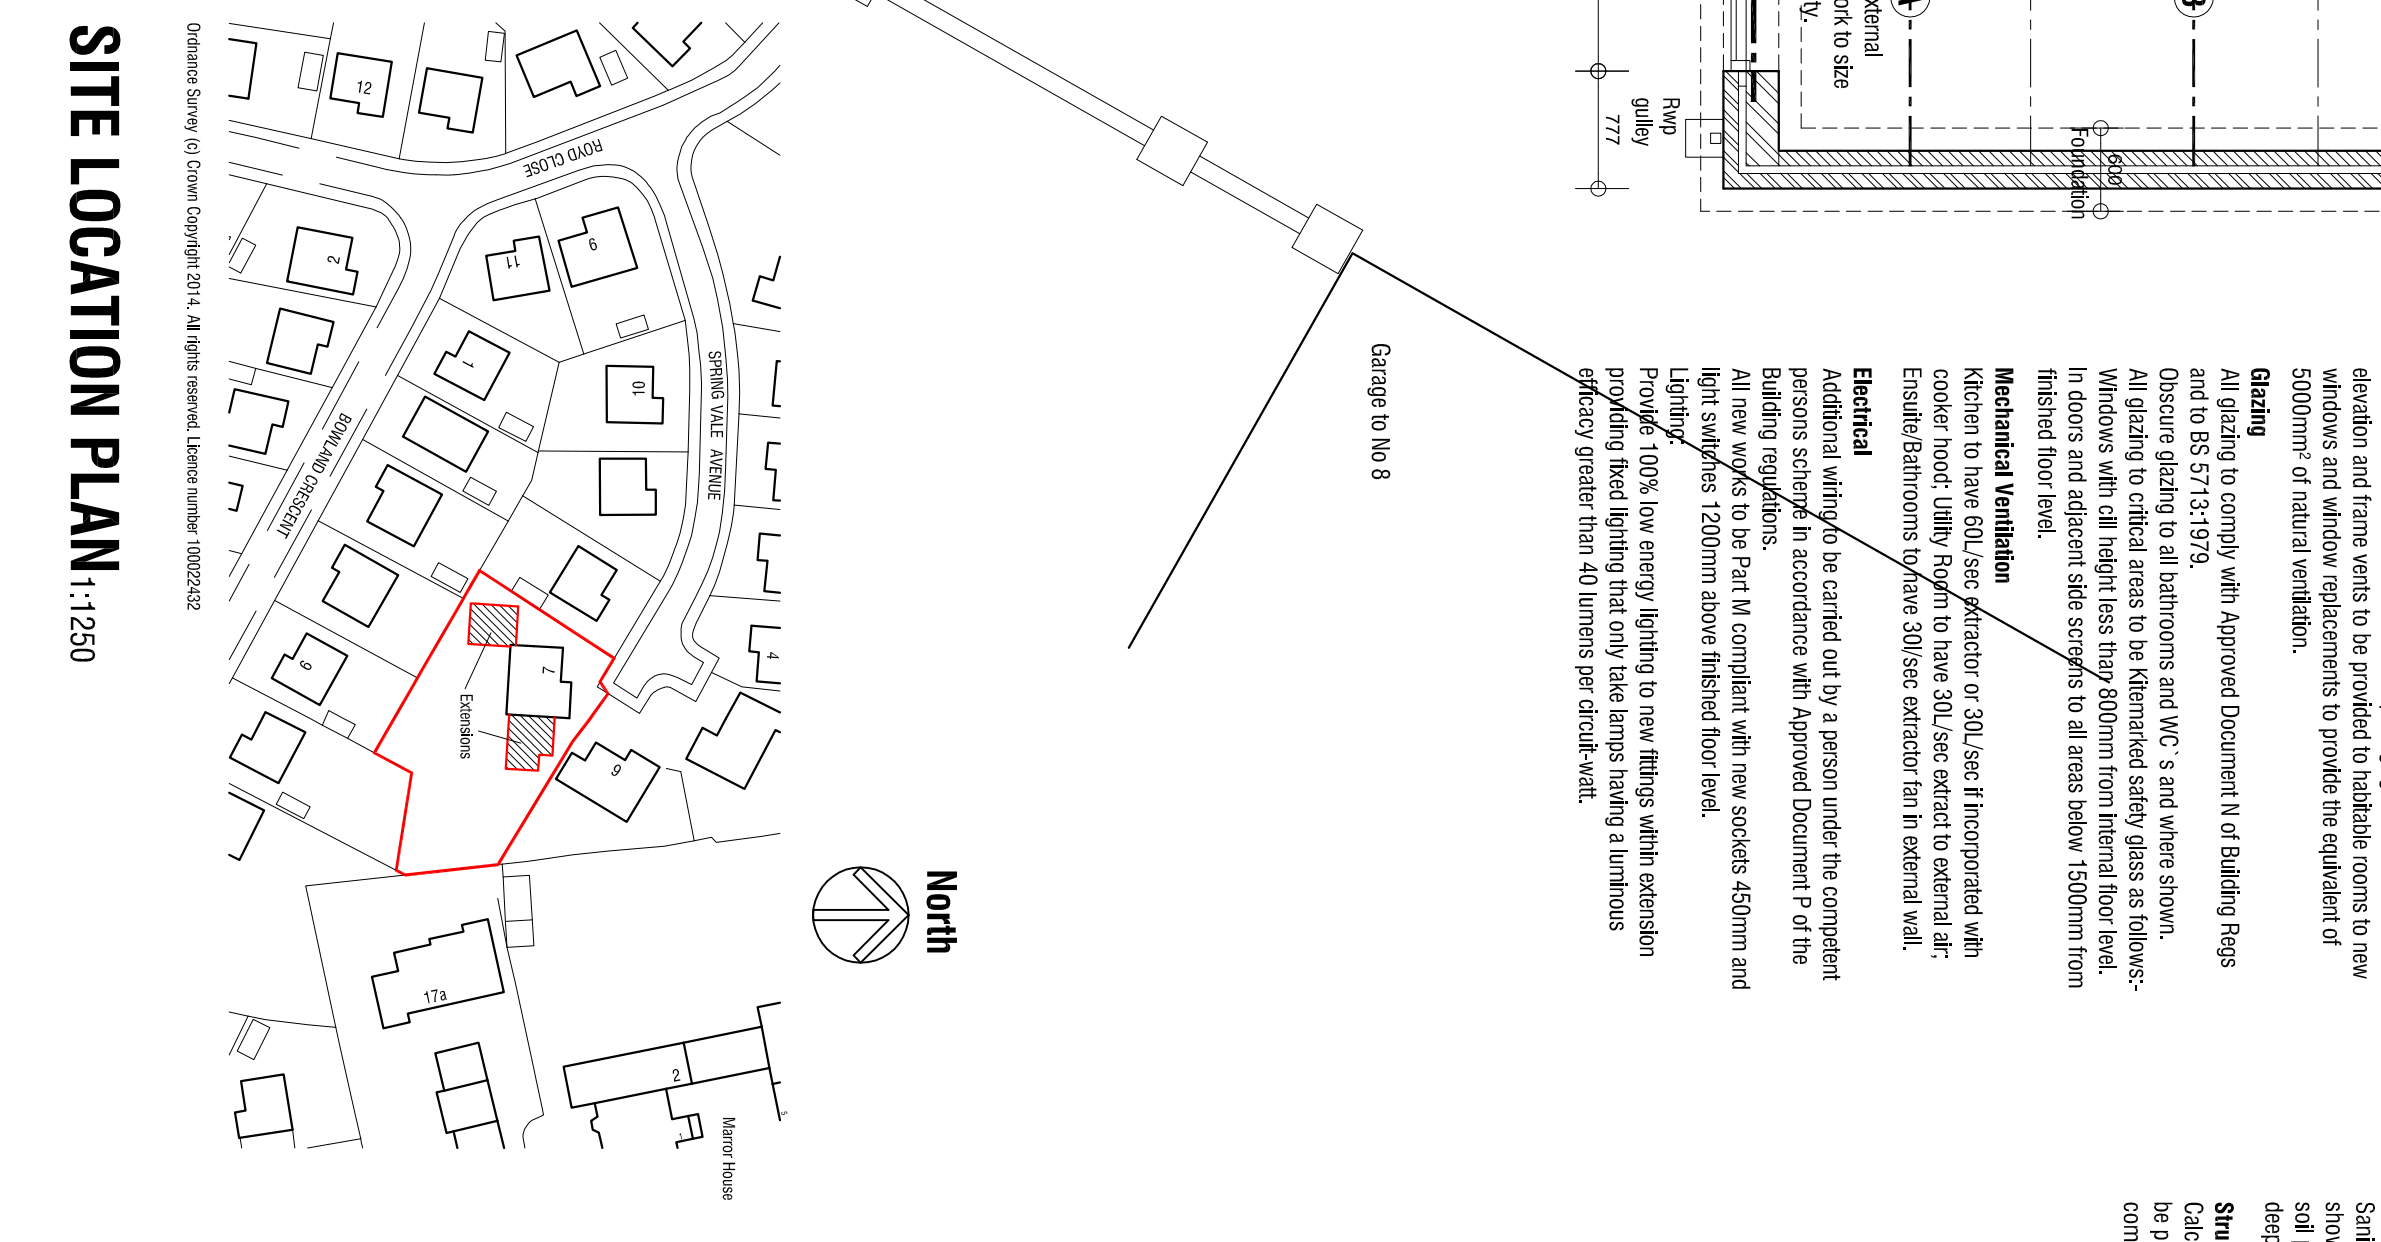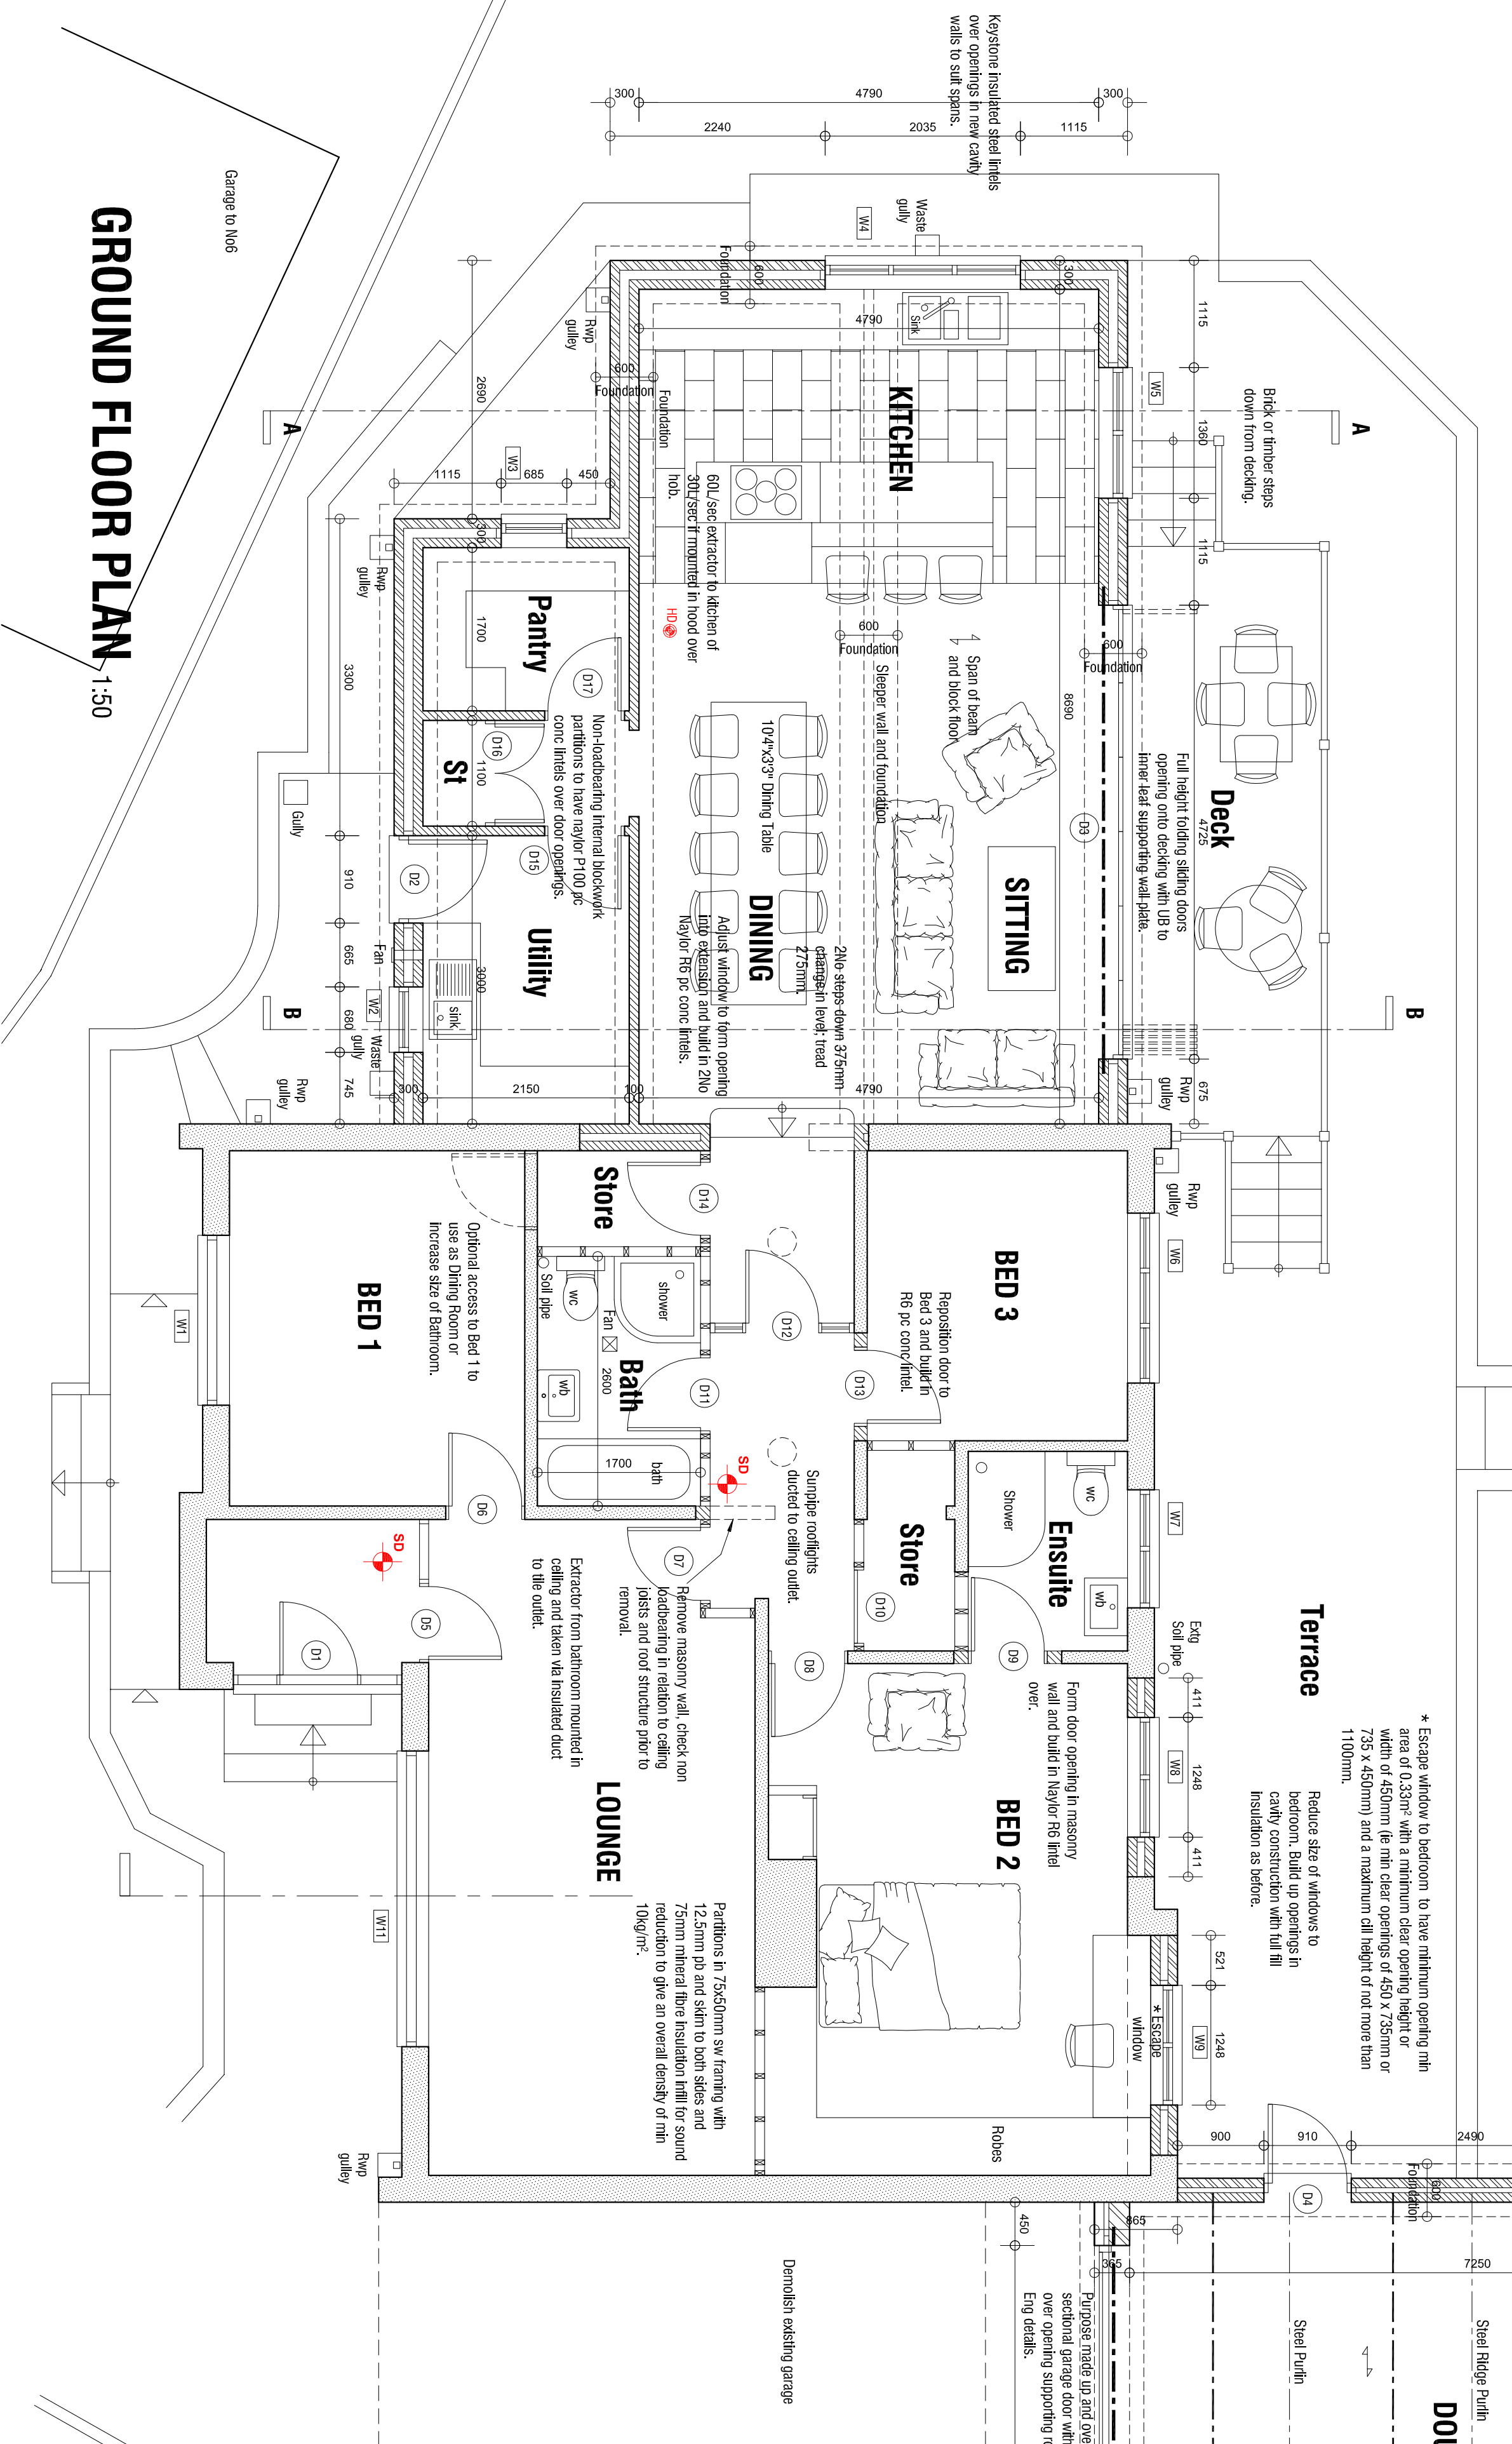

Rev C - 26.08.2014 - Reduced eaves height to rear wall of garage

See Section C.

Rev B - 07.07.2014 - Add construction details.

Rev A - 14.06.2014 - Reposition Garage, and Utility Room window, enlarge side kitchen window.

7 SPRING VALE AVENUE
WORSBROUGH
BARNSELEY
S70 5JL

DESIGN PROPOSALS

architectural design and building consultants

Fairfield House
Barnsley
S70 2FL
T: 01226 286256
M: 07883 888300
E: info@bdcdesign.co.uk

Scale 1:50 1:100 @ A1

Date MARCH 2014

Dwg No. P1

Rev. C

Ref. 14.11

Drawn MJB

Copyright in architectural drawings is the property of the architect. No part of this drawing may be reproduced, stored in a retrieval system, or transmitted in any form or by any means, electronic, mechanical, photocopying, recording, or by any information storage or retrieval system, without the prior written permission of the architect.

Drawings are for the use of the client and are not to be used for any other purpose without the prior written permission of the architect.

Walling

102mm brick outer leaf to match existing, 100mm **7.30m**m² lightweight blockwork 105kg/m³ inner leaf 100mm cavity with 50mm Kingspan R3 cavity board fixed with retaining cavity with 50mm stainless steel wall ties at 450c/c vertically, 750mm c/c horizontally and every block course vertically at eaves. Outer cavities shall be filled with 100mm mineral fibre insulation cavity ties shall be 12.5mm stainless steel and shall be secured to the masonry U-value of not greater than 0.28W/m²K.

Windows and doors



Glazing






Mechanical ventilation


Electrical



Sanitary fittings

Sanitary fittings to have black pvc wastes; WC 100mm dia; sink shower and basins 40mm dia; all fittings to connect to 100mm dia soil pipe above or min 200mm below WC entry and to have 75mm deep seal traps.

Structural Calculations

Calculations for roof trusses and pc beam and block floors to be provided by supplier min 28 days prior to relevant works commencing on site.