

Roundabouts and Cableways

J2410



6+



2




1,3m



1 = 2,73m 2 = 0,4m 3 = 1,57m

If installed onto wetpour safer surfacing, we recommend a NON-FINES CONCRETE BASE.

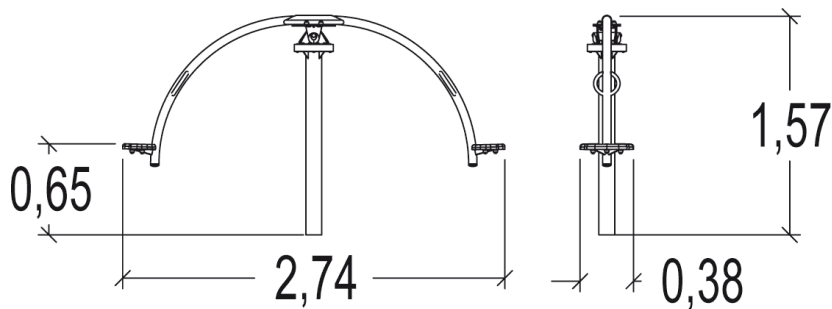

Play value

balancing



rotating




Accessibility




Motor disability




Sensorial Disabilities

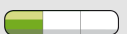

Learning Disabilites

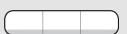


Proludic

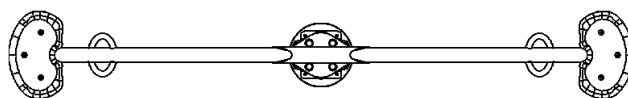

Installation of equipment

Impact area = minimum safety surfacing required according to EN 1176-1

 Impact area
 Free space

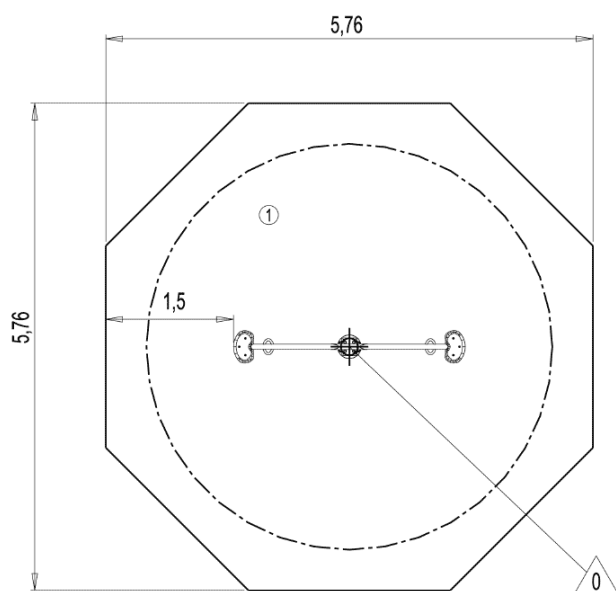

Point de Référence
 Setting Out Point
 Punto de referencia
 Bezugspunkt
 Referentiepunt

		
1	1,30m	27,5m ²



2



03h00



0.3m³




27.5m²



85kg



51kg

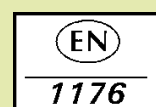

Proludic

2013-03-14