

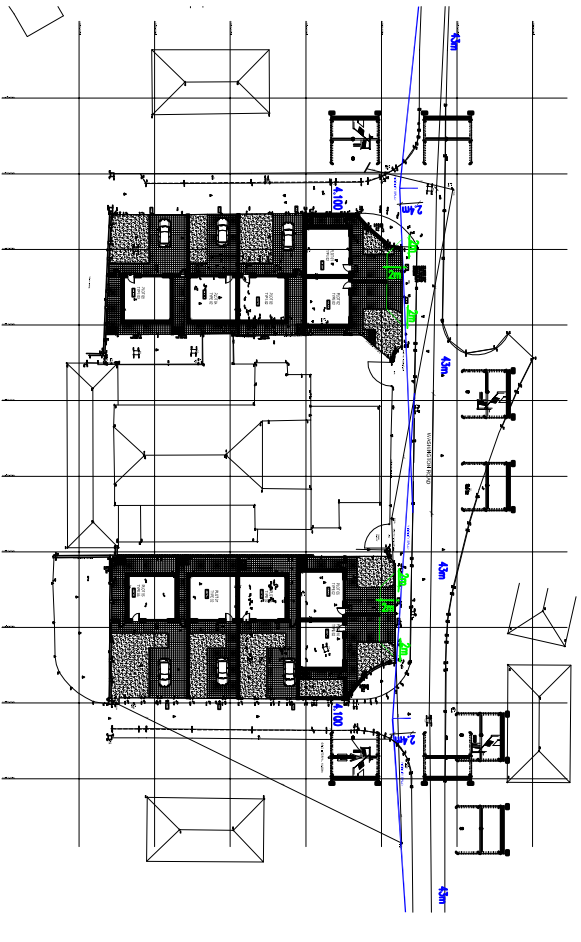


Revision		Date
A	BALANCE CONTROL SUBMISSION	20.07.15
B	PLOTS 8, 9, 11 & 12 IMPROVED PLACE TO IMPROVE ACCESS AND EGRESS	14.03.16
C	OPENED TO SURF PLANNING COMMENTS	11.04.16
D	OPENED TO SURF PLANNING COMMENTS	16.05.16
E	OPENED TO SURF PLANNING COMMENTS	29.06.16
F	LINE PLOTS 10 & 11 OPENED TO SURF PLANNING COMMENTS	29.07.16
G	OPENED BALANCE CONTROL SUBMISSION	08.05.17

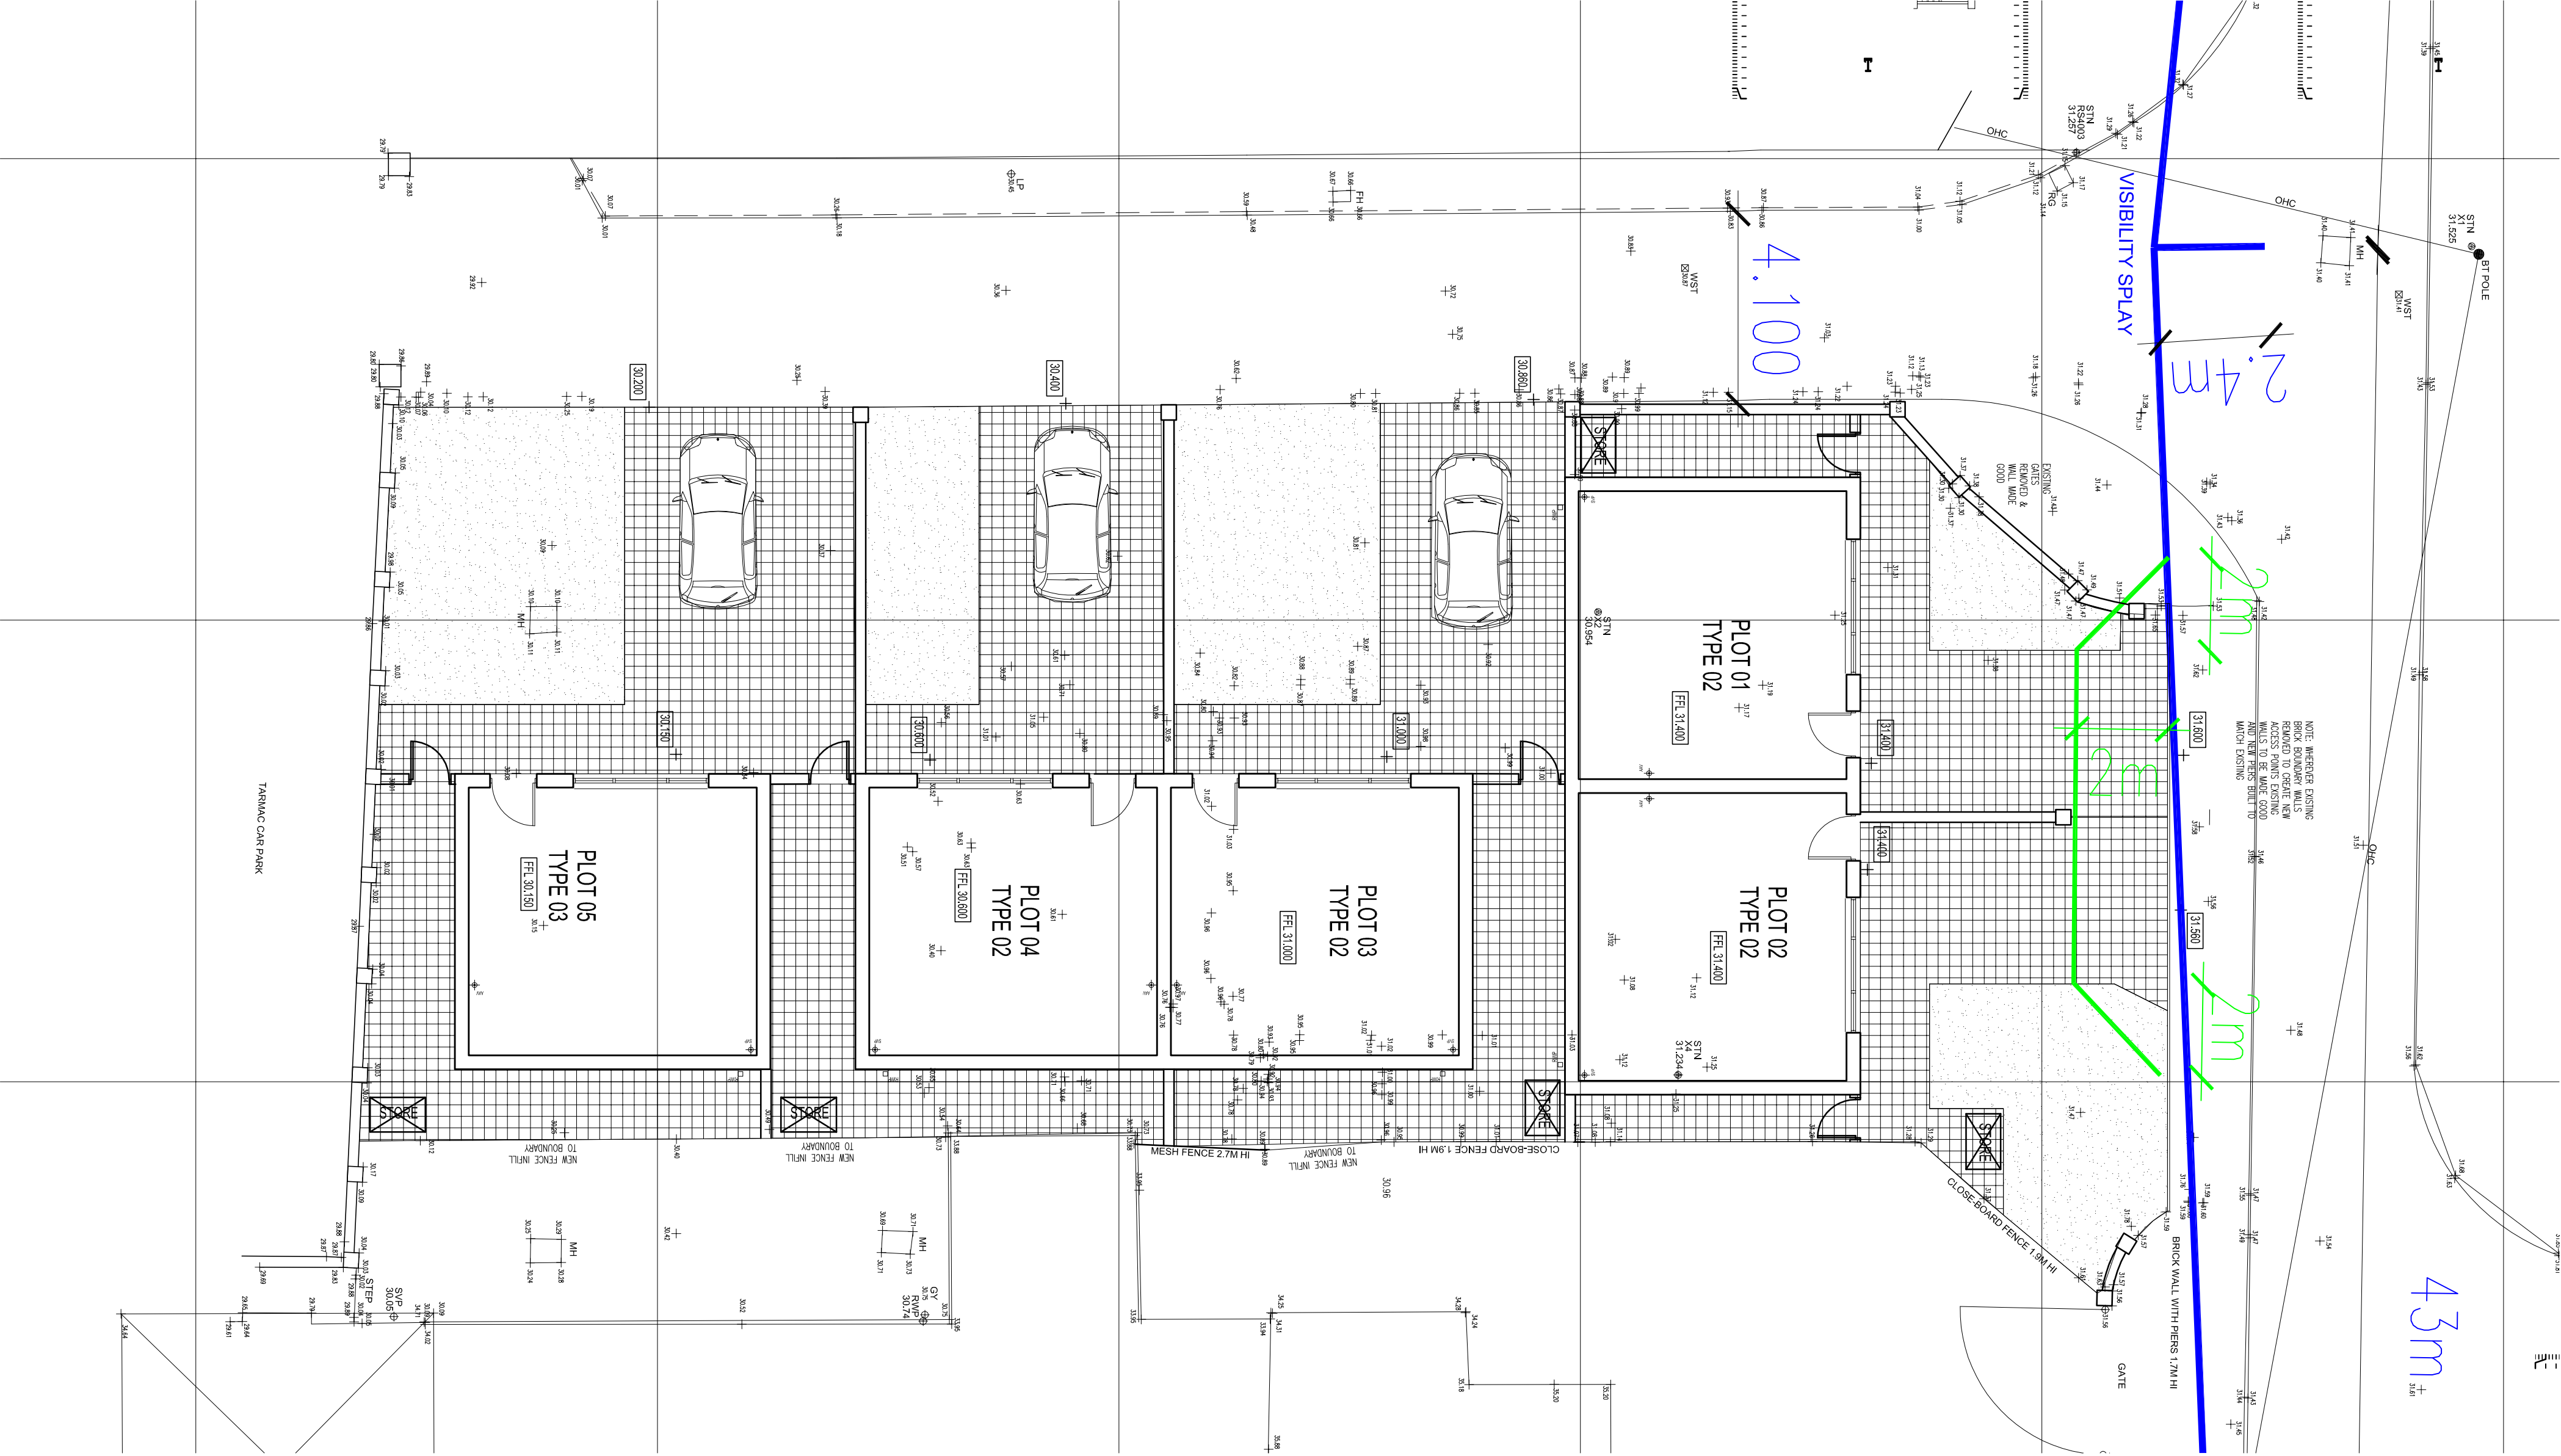

SITE LOCATION PLAN
SCALE 1:1000 @ A1

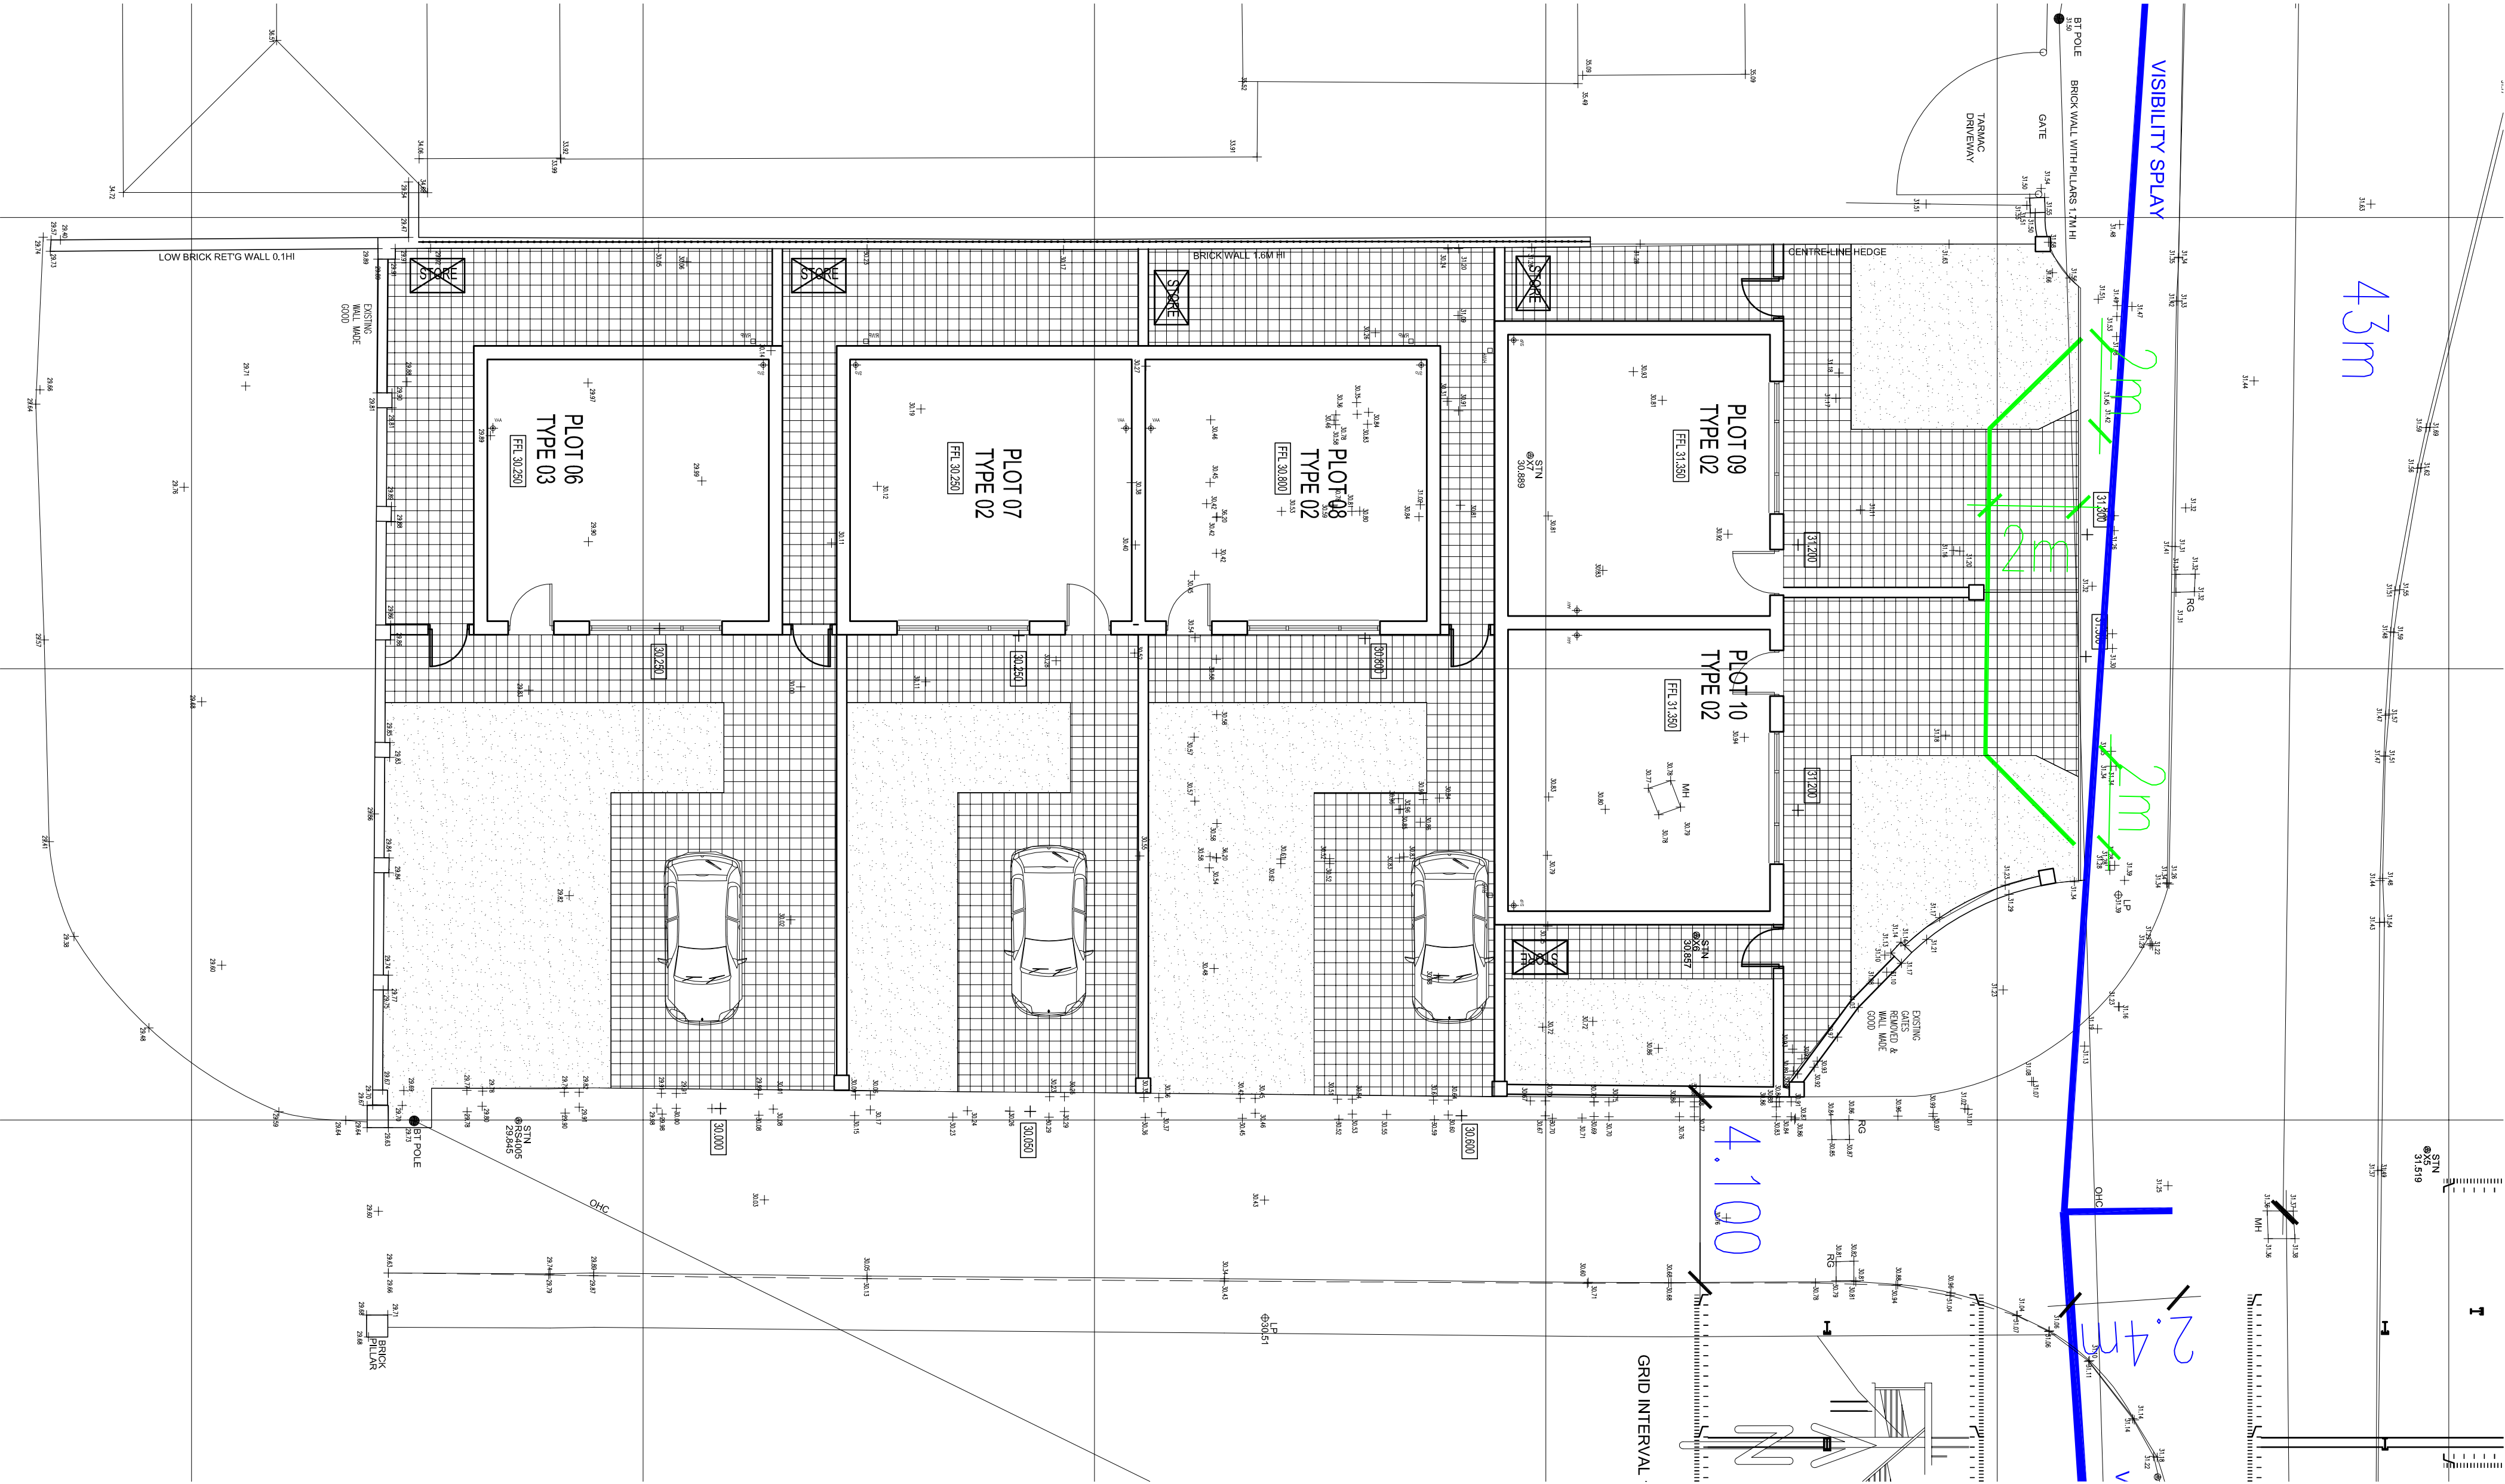

AAD Architects Ltd		
AAD Architects Ltd WPT House 2 Queens Road Sheffield S2 4QG Tel: 0114 2735556		
Coalfields Regeneration Trust		Client
Washington Road, Goldthorpe		Job
Barnsley		
Site & Location Plans		Title
DRAWN	CHECKED	DATE
MAH	JULY 2015	SCALE
REVISION	DRAWING STATUS	AS ISSUE
G	-	1:200
		1:100
		DRAWING NUMBER
		2334-101

© COPYRIGHT. EXISTING ON THE DESIGN AND INFORMATION SHOWN ON THIS DRAWING. The Contractor must verify all dimensions on site before making any drawings. Any discrepancies in dimensions shall be the responsibility of the Contractor. All dimensions are in millimetres unless otherwise stated.