Station	Easting	Northing	Level
S1	1000.000	1000.000	49.129
S2	1040.623	1004.314	51.240
S3	1057.838	1006.988	51.269
S4	1040.912	1014.172	51.245
S5	1009.067	1011.139	50.194
S6	1001.884	1035.056	50.638
S7	1047.258	1026.470	52.419

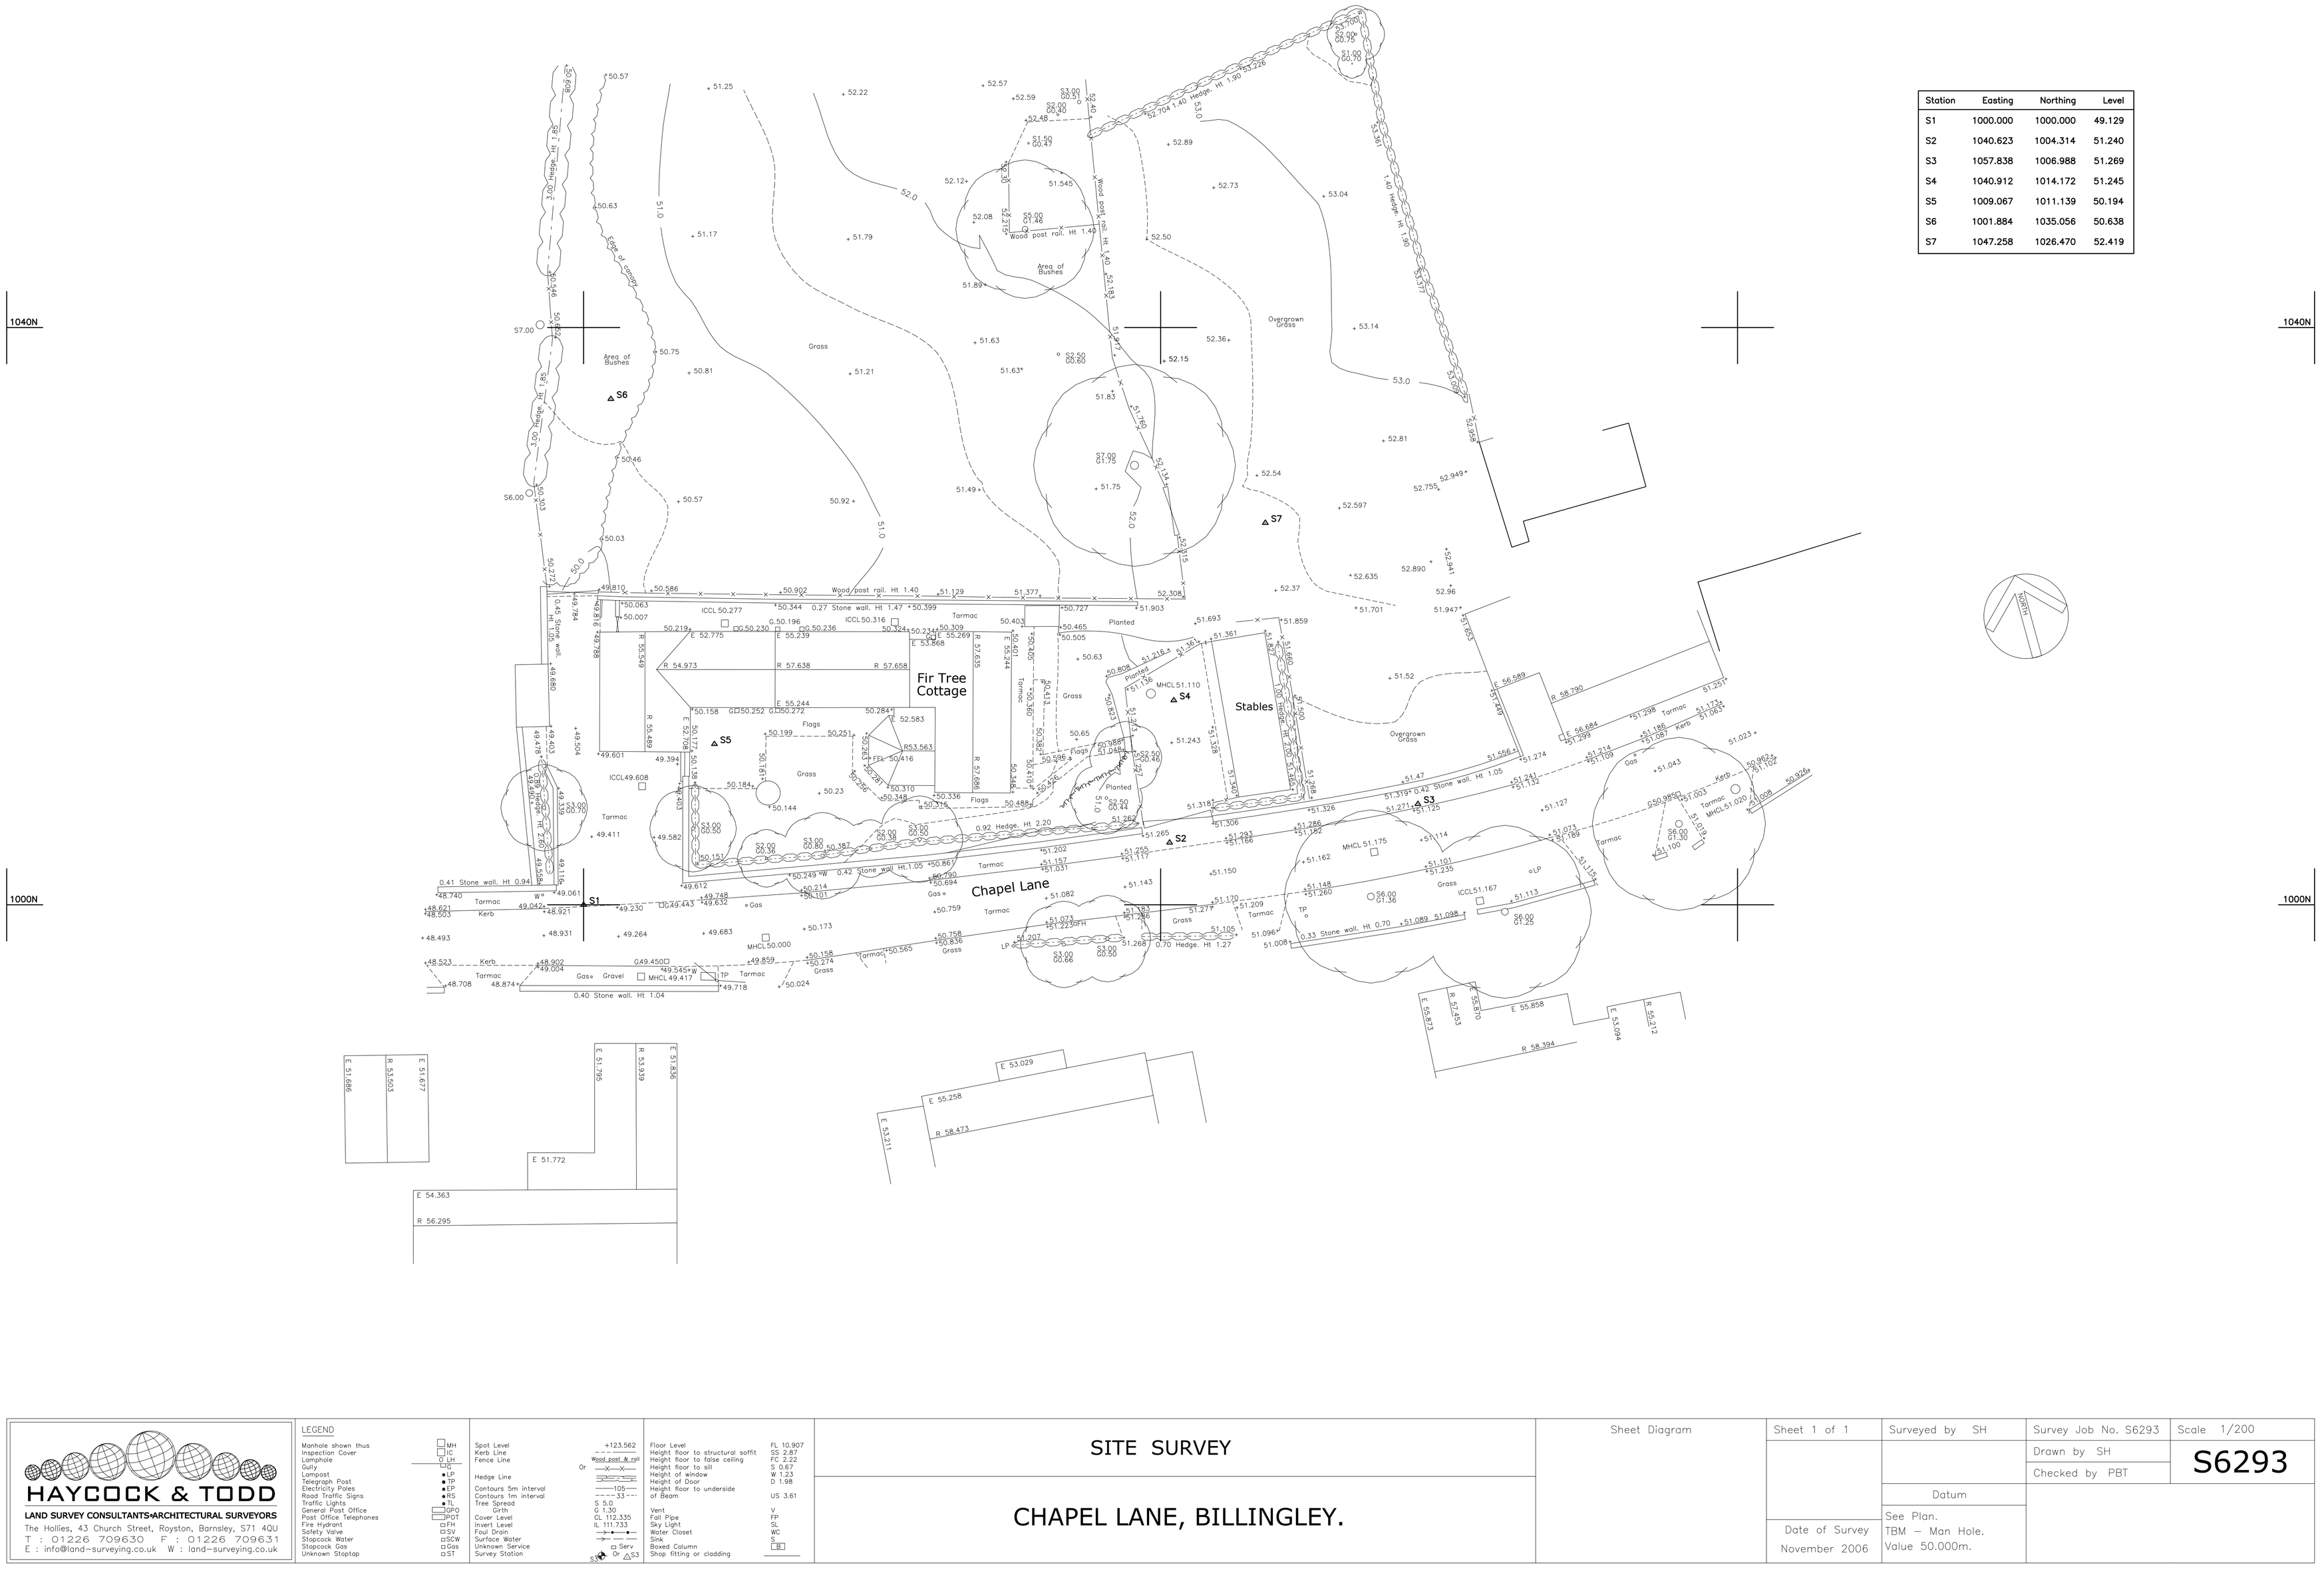

HAYCOCK & TODD
LAND SURVEY CONSULTANTS•ARCHITECTURAL SURVEYORS
The Hollies, 43 Church Street, Royston, Barnsley, S71 4QU
T : 01226 709630 F : 01226 709631
E : info@land-surveying.co.uk W : land-surveying.co.uk

LEGEND

Manhole shown thus	MH	Spot Level	+123.562
Inspection Cover	IC	Kerb Line	
Lamphole	O LH	Fence Line	Wood post & rail
Gully	GU		Or —X—X—
Lampost	● LP	Hedge Line	
Telegraph Post	● TP	Contours 5m interval	105
Electricity Poles	● EP	Contours 1m interval	33
Road Traffic Signs	● RS	Tree Spread	S 5.0
Traffic Lights	● TL	Girth	G 1.30
General Post Office	GPO	Cover Level	CL 112.335
Post Office Telephones	POT	Invert Level	IL 111.733
Fire Hydrant	FH	Foul Drain	
Safety Valve	SV	Surface Water	
Stopcock Water	SCW	Unknown Service	Serv
Stopcock Gas	Gas	Survey Station	S1 Or △S3
Unknown Stoptap	ST		

Floor Level	FL 10.907	Vent	V
Height floor to structural soffit	SS 2.87	Fall Pipe	FP
Height floor to false ceiling	FC 2.22	Sky Light	SL
Height floor to sill	S 0.67	Water Closet	WC
Height of window	W 1.23	Sink	S
Height of Door	D 1.98	Boxed Column	
Height floor to underside of Beam	US 3.61	Shop fitting or cladding	

SITE SURVEY

CHAPEL LANE, BILLINGLEY.

Sheet Diagram

Sheet 1 of 1

Date of Survey November 2006

Surveyed by SH

Datum

See Plan.
TBM – Man Hole.
Value 50.000m.

Survey Job No. S6293

Drawn by SH

Checked by PBT

Scale 1/200

S6293