

BOUNDARY TREATMENT PLAN - WHITE HART ROAD, PENISTONE

Bellway

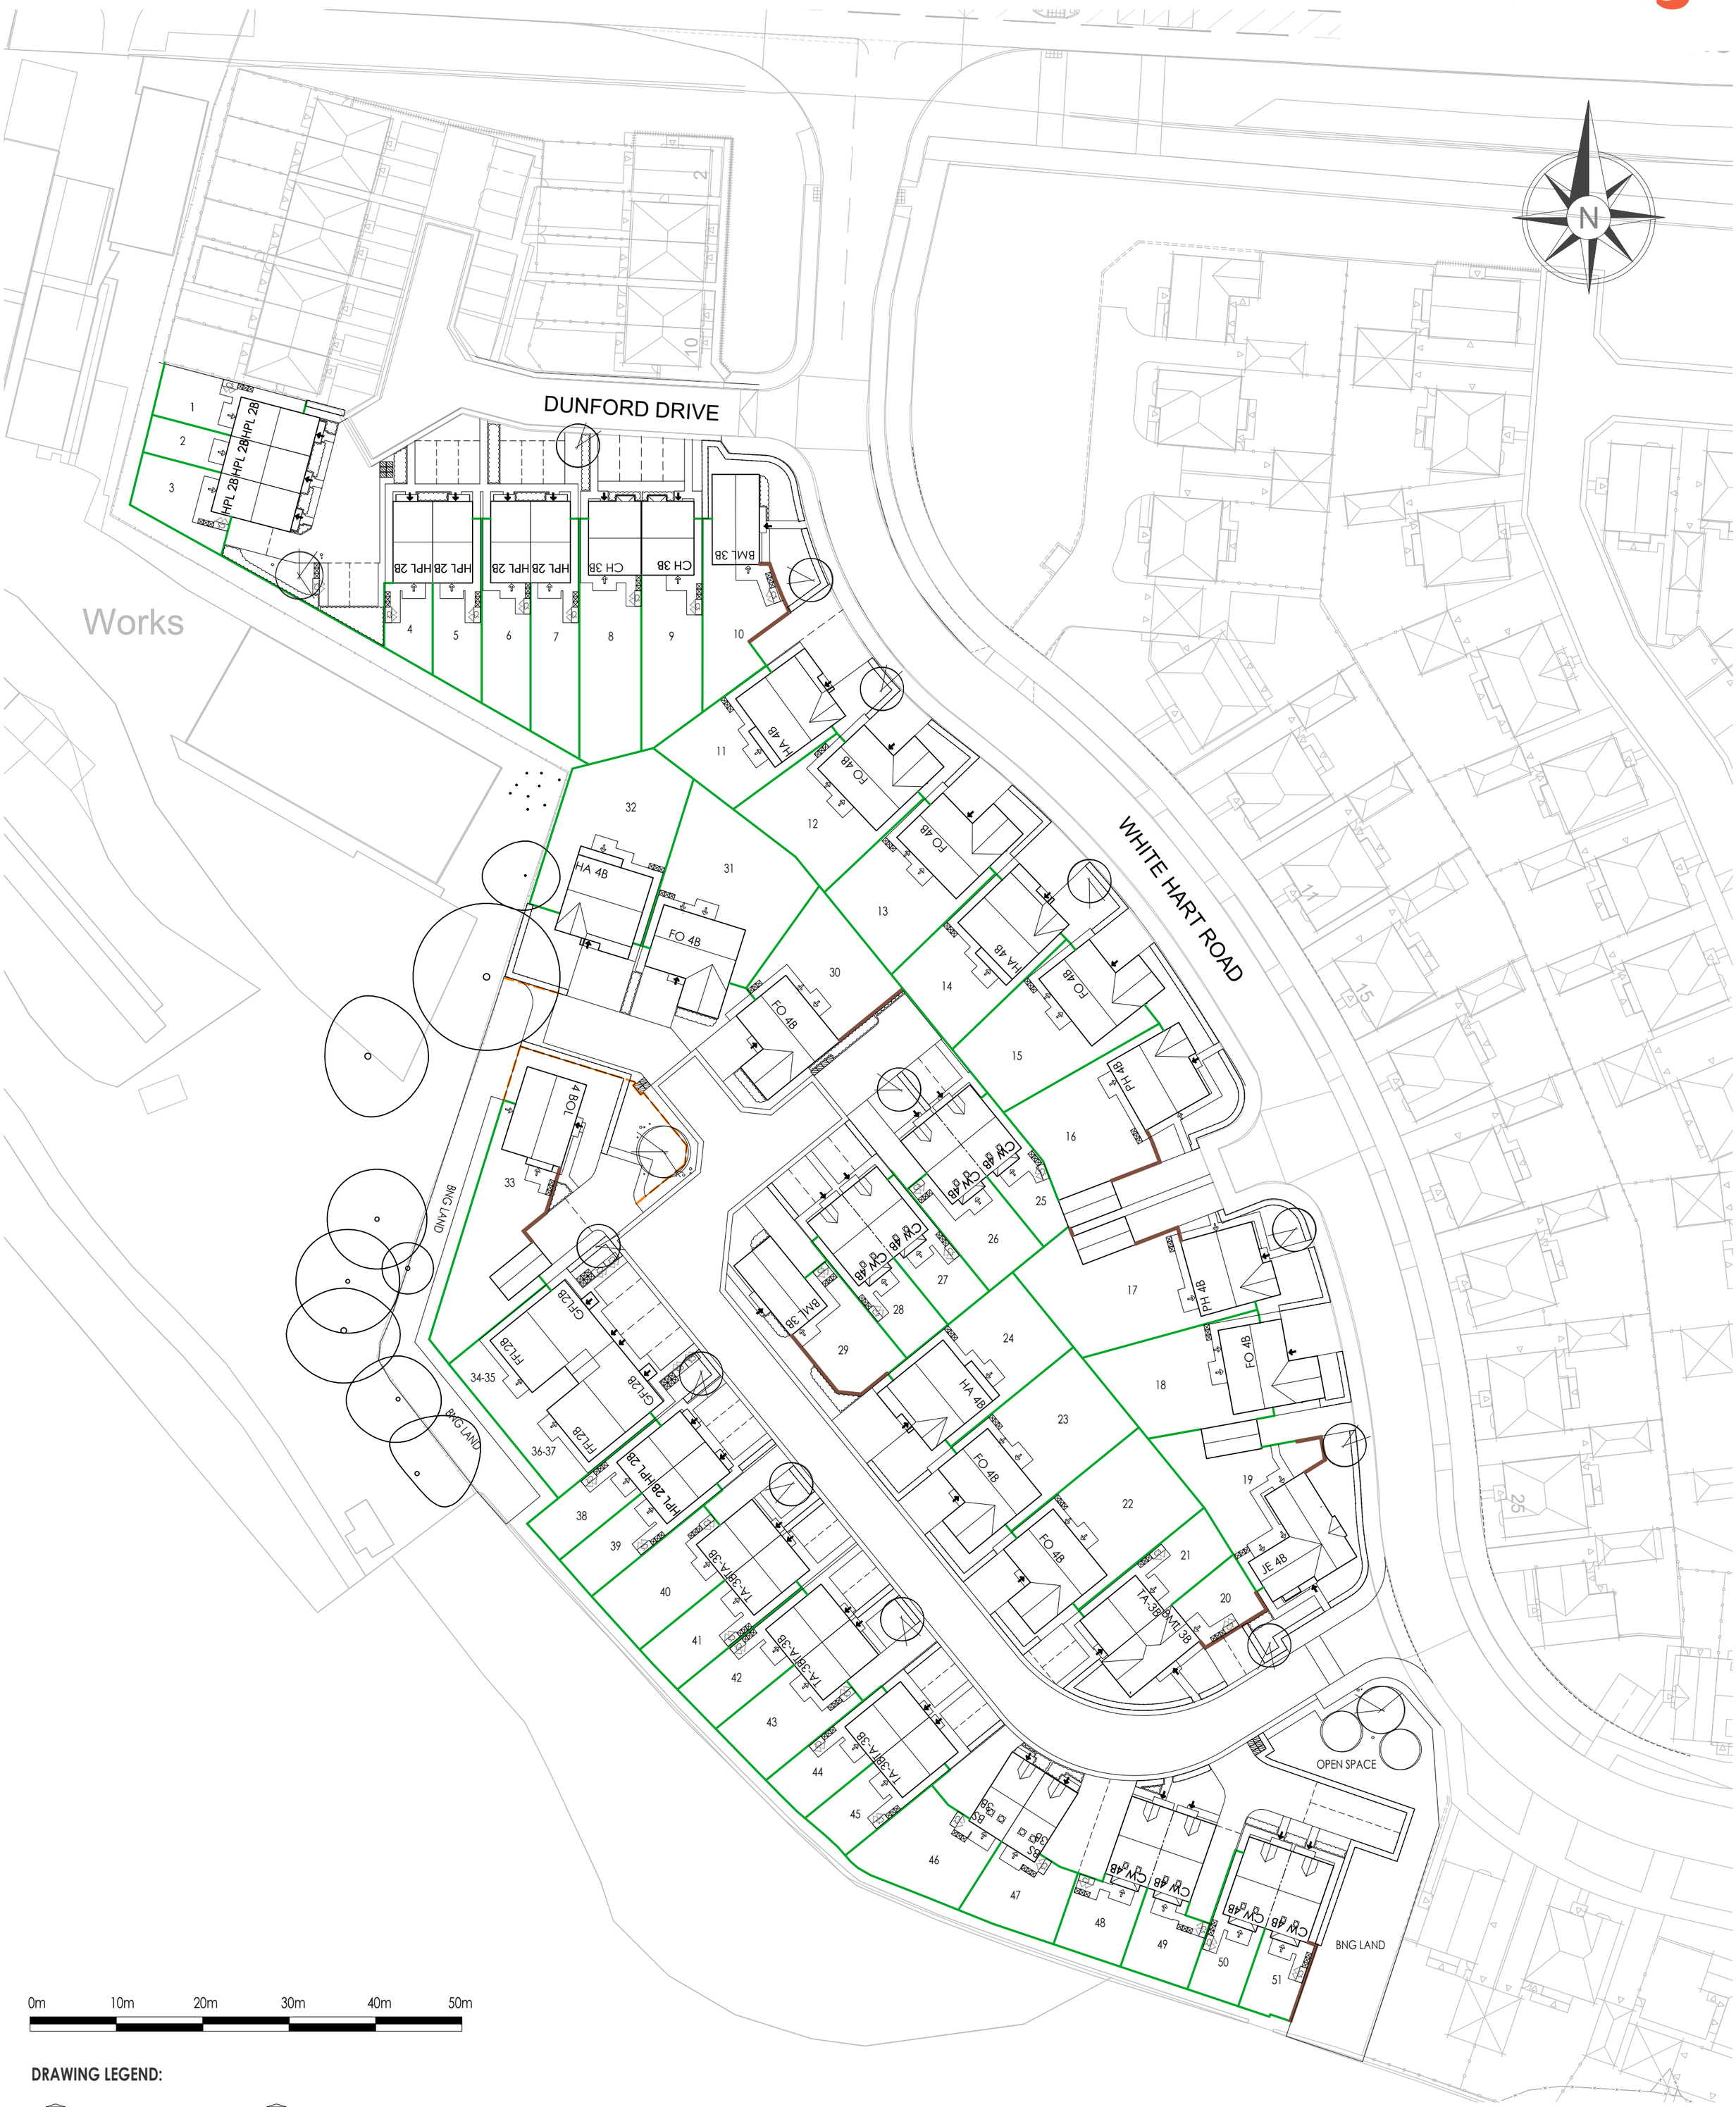


0m 10m 20m 30m 40m 50m


DRAWING LEGEND:

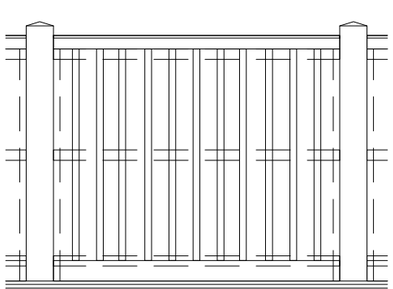

1800mm HIGH FEATURE BOUNDARY FENCE CLOSE BOARDED

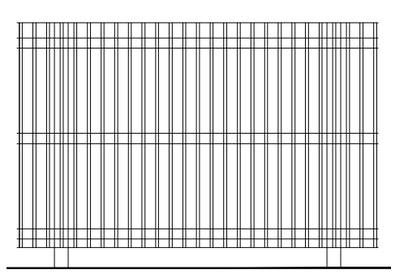

1800mm FEATHERBOARD BOUNDARY FENCE

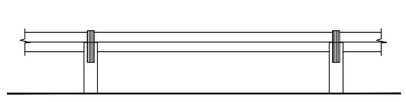

450mm KNEE RAIL

BOUNDARY TREATMENT PLAN - 2524-SI-03A
WHITE HART ROAD, PENISTONE
BELLWAY
SCALE:1:500@A2 - JUNE 2026

PARKER PEEL
ARCHITECTURAL
e info@parkerpeel.co.uk **w** www.parkerpeel.co.uk **t** 01924 921 860