




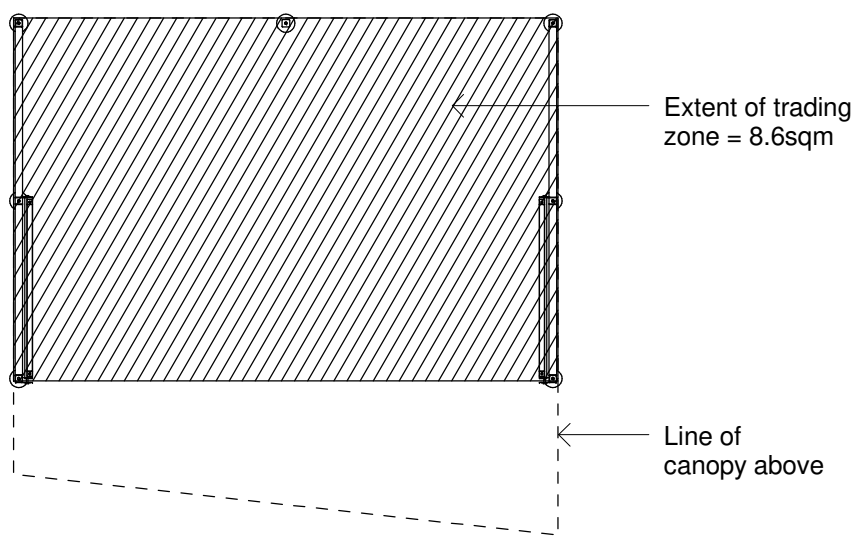


Proposed Plan (Folded Countertop)
1:50

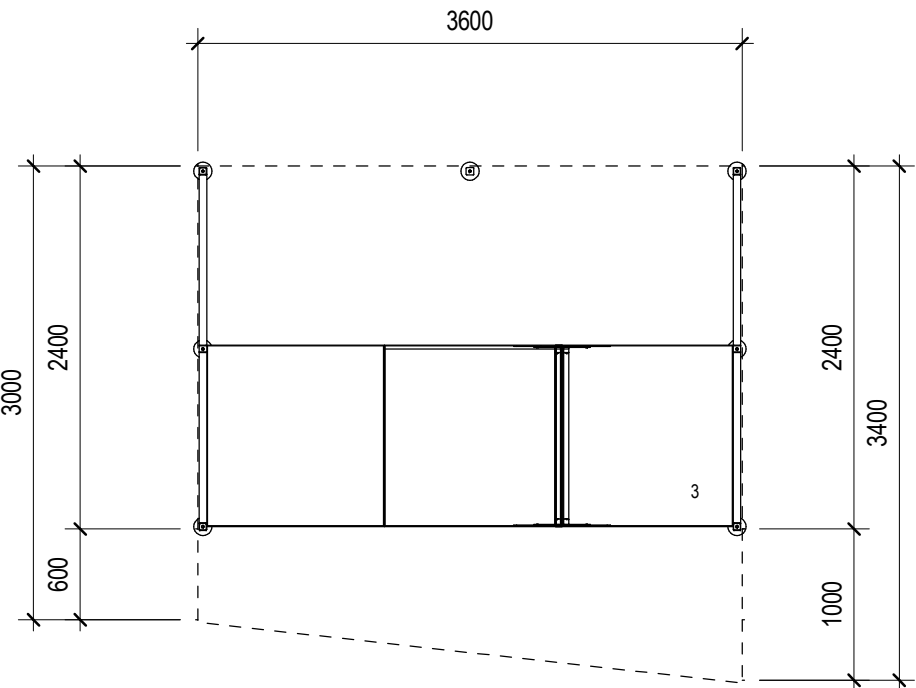


Proposed Plan
1:50

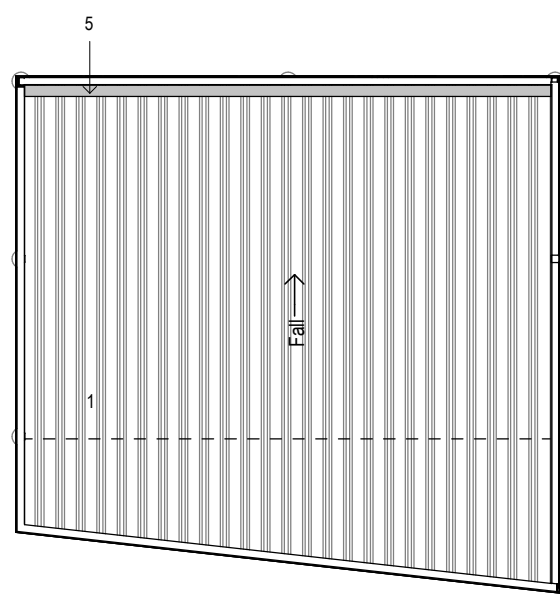


Proposed Roof Plan
1:50

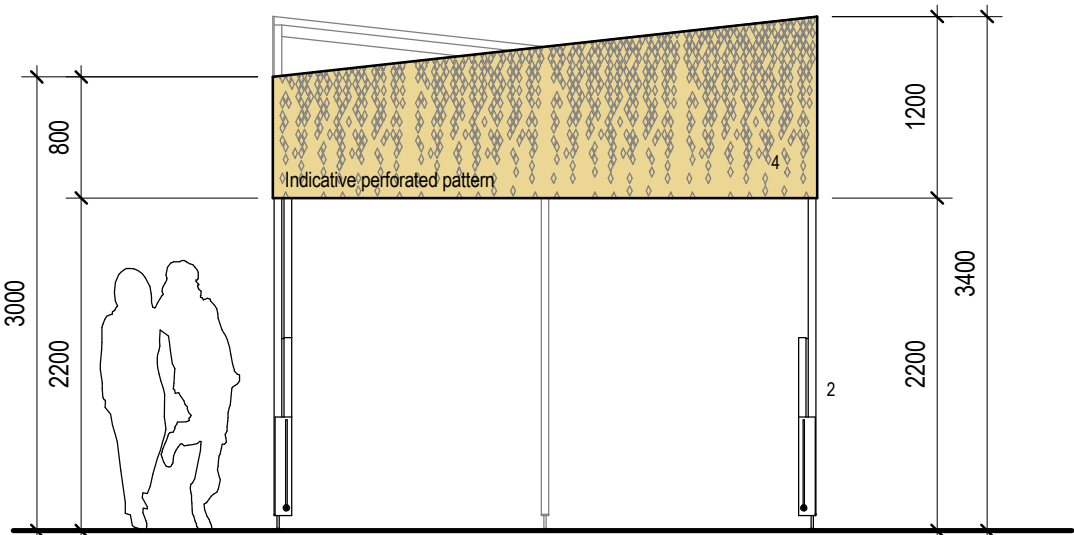


Proposed Elevation A (Folded Countertop)
1:50

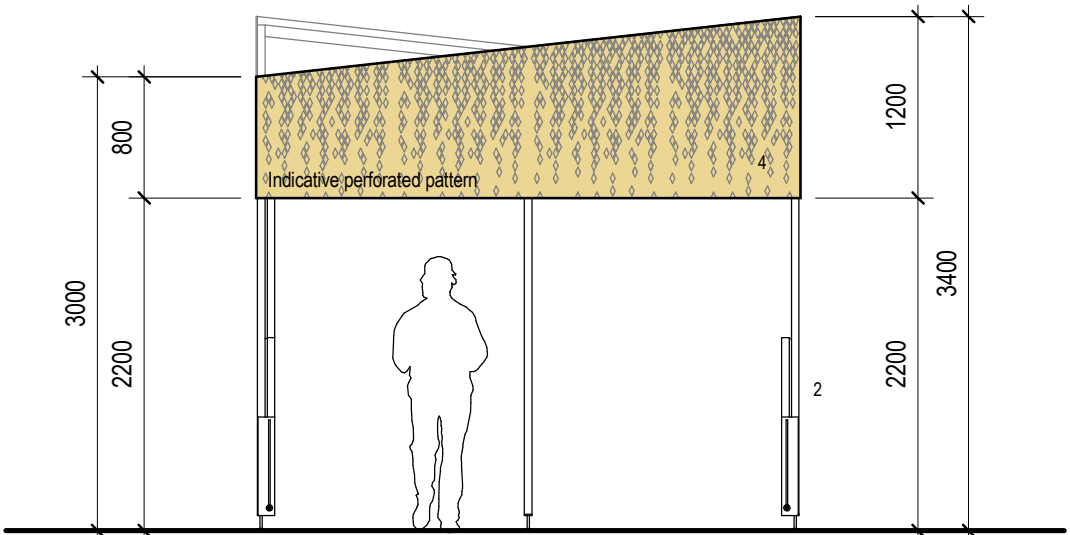


Proposed Elevation B (Folded Countertop)
1:50

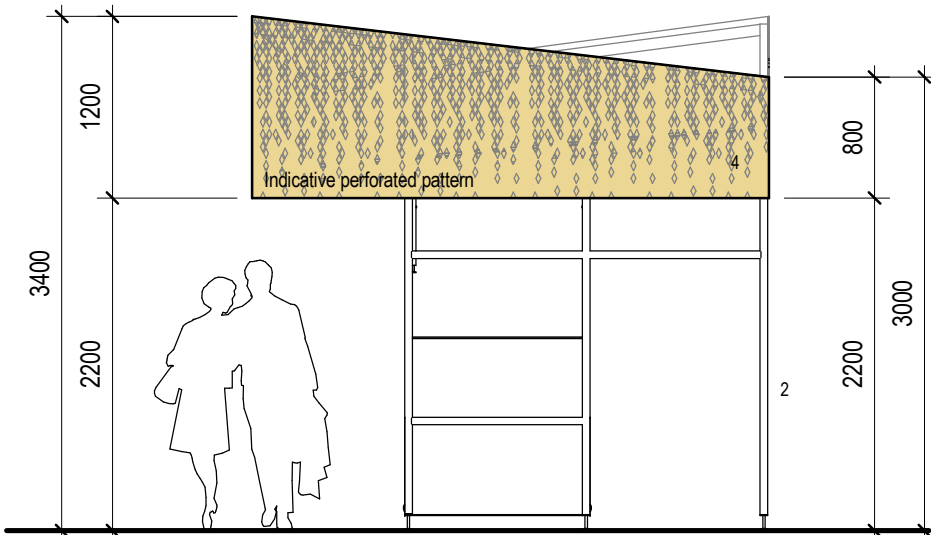


Proposed Elevation C (Folded Countertop)
1:50

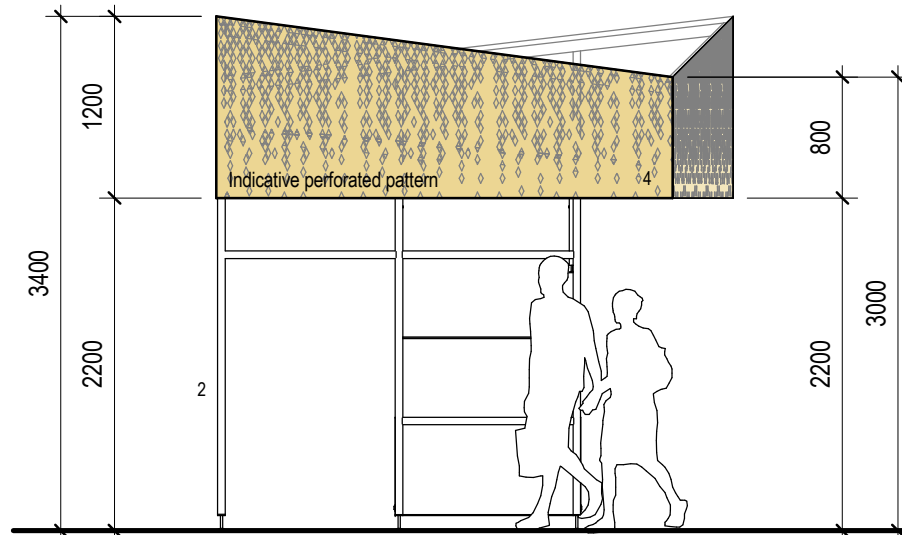


Proposed Elevation D (Folded Countertop)
1:50

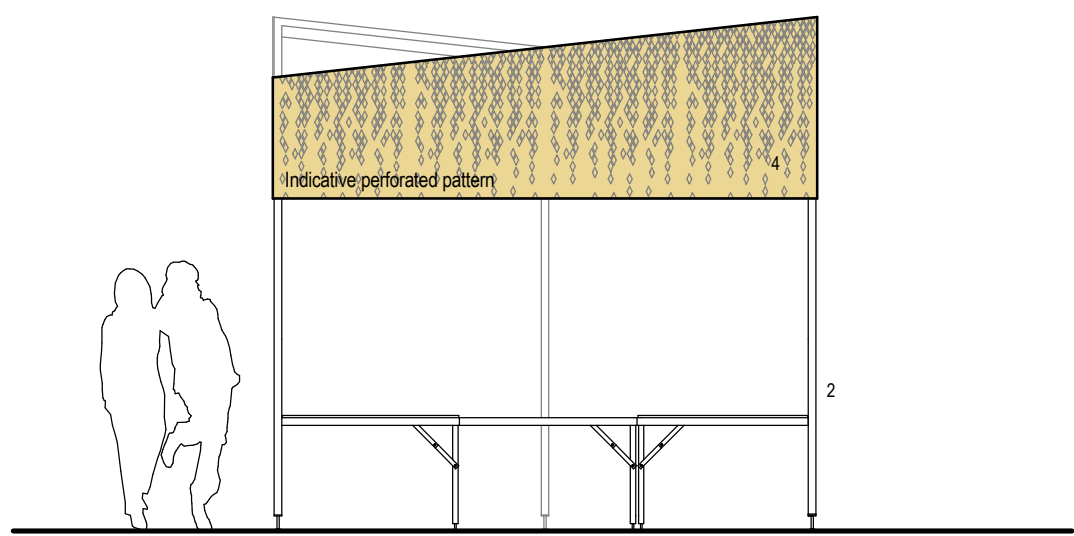


Proposed Elevation A
1:50

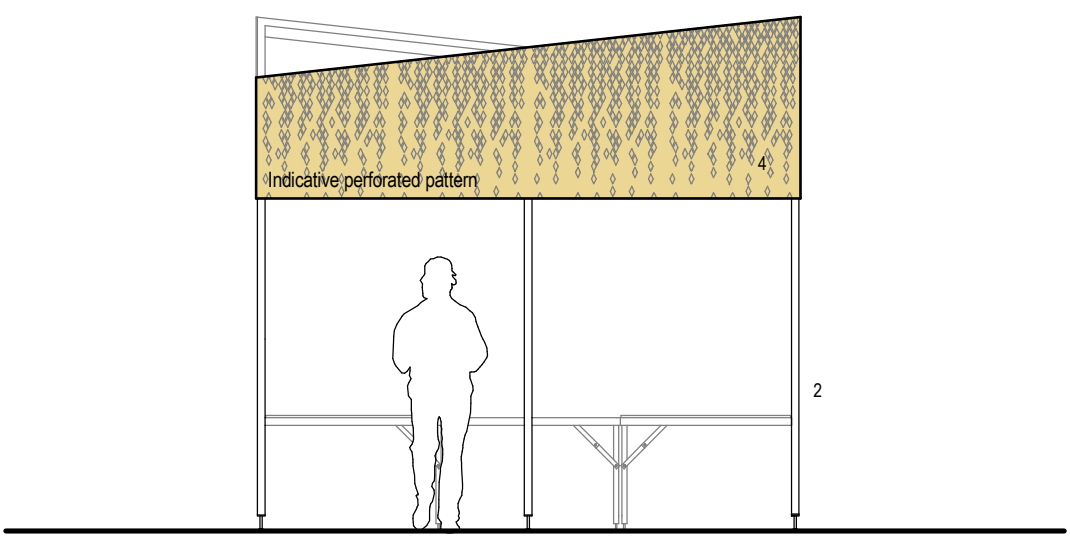

Proposed Elevation B
1:50

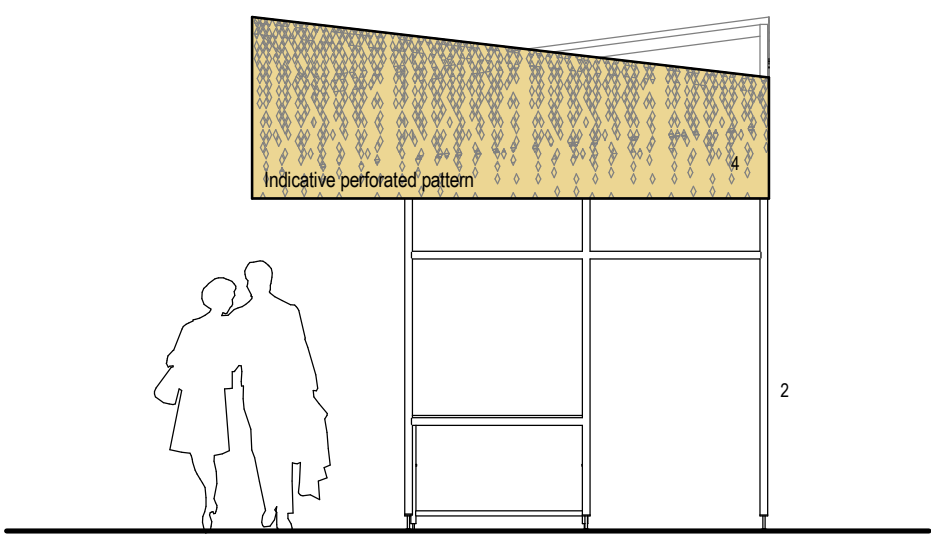

Proposed Elevation C
1:50

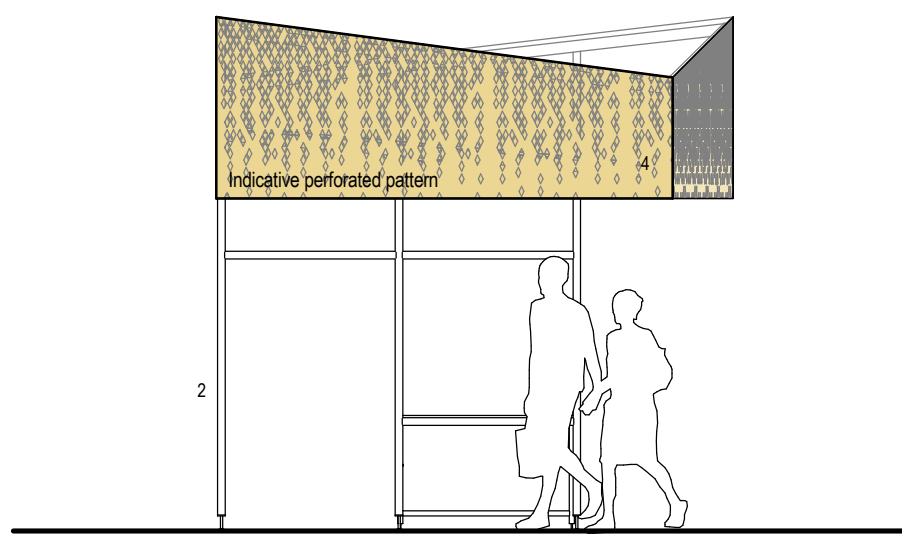

Proposed Elevation D
1:50