



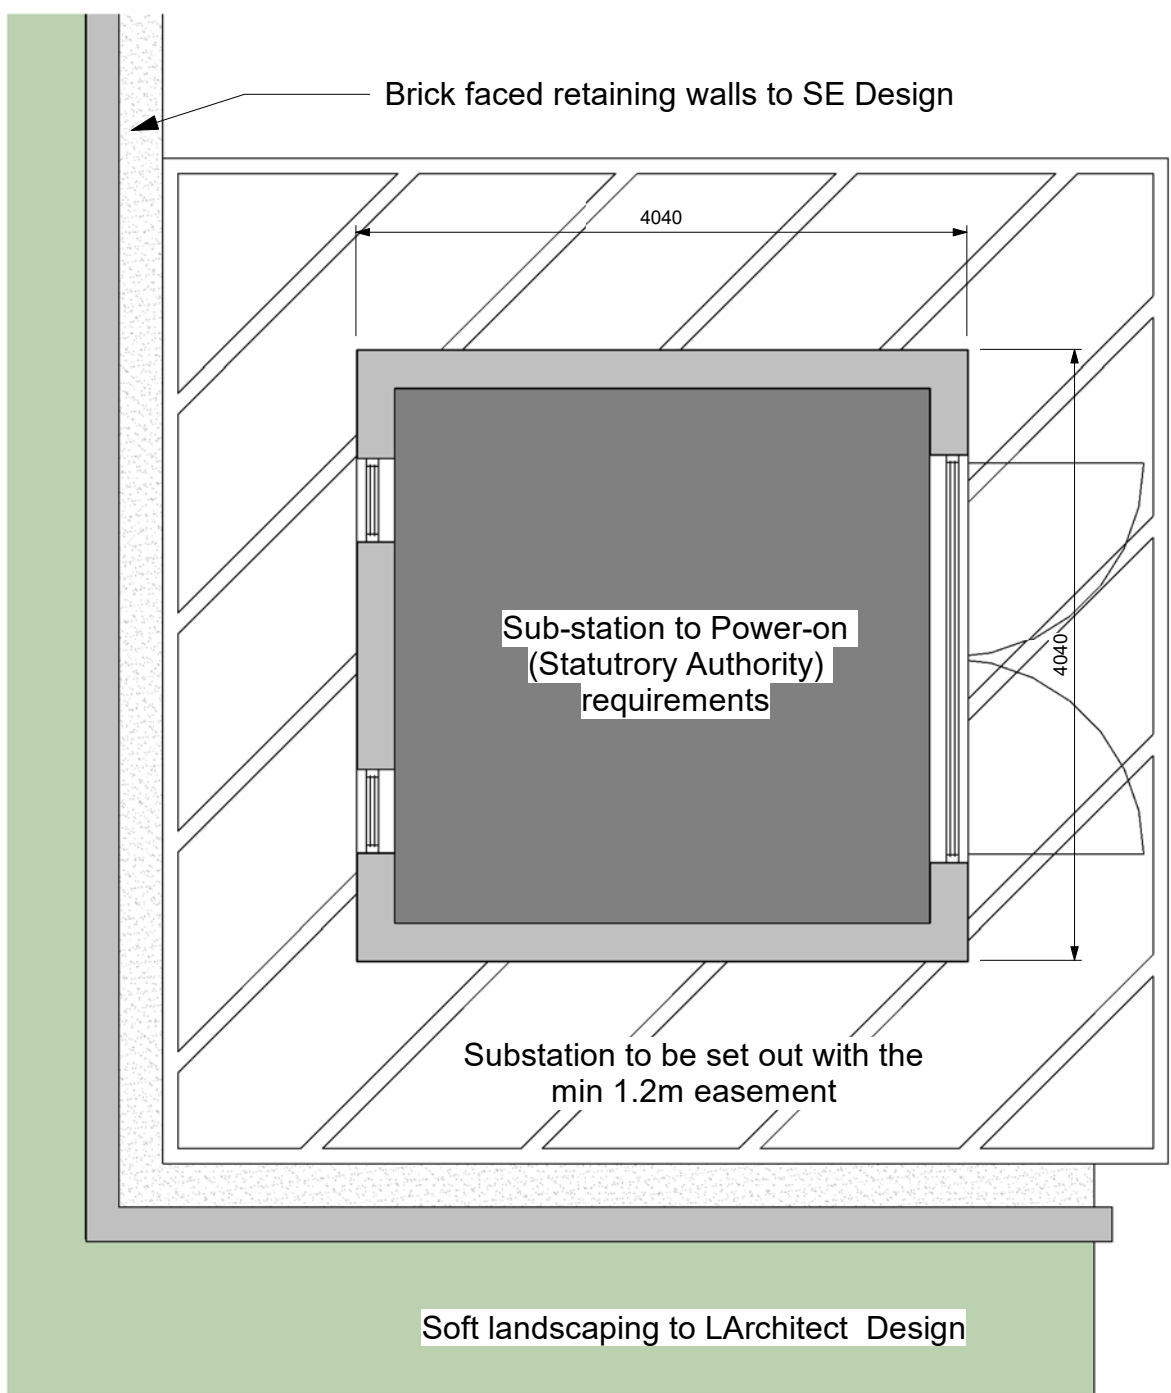


Siteplan - Substation Layout
1 : 50

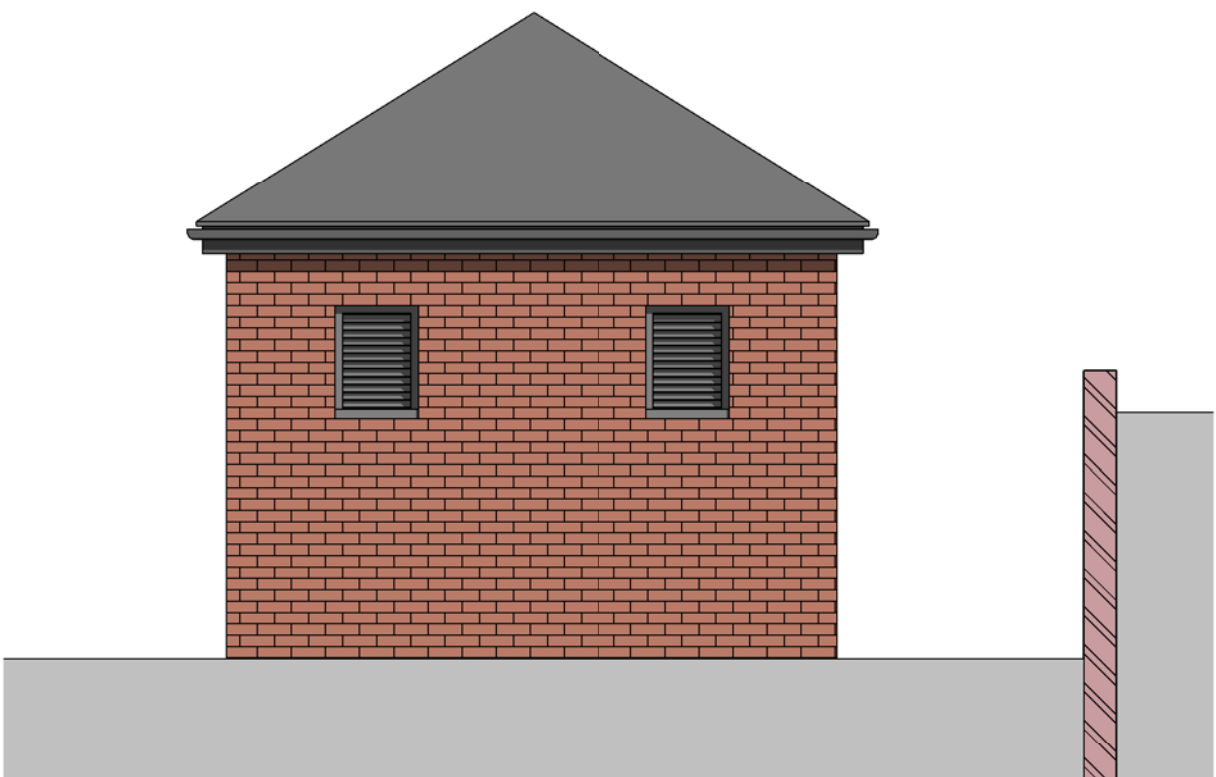


Elevation A (East)
1 : 50



Elevation C (West)
1 : 50

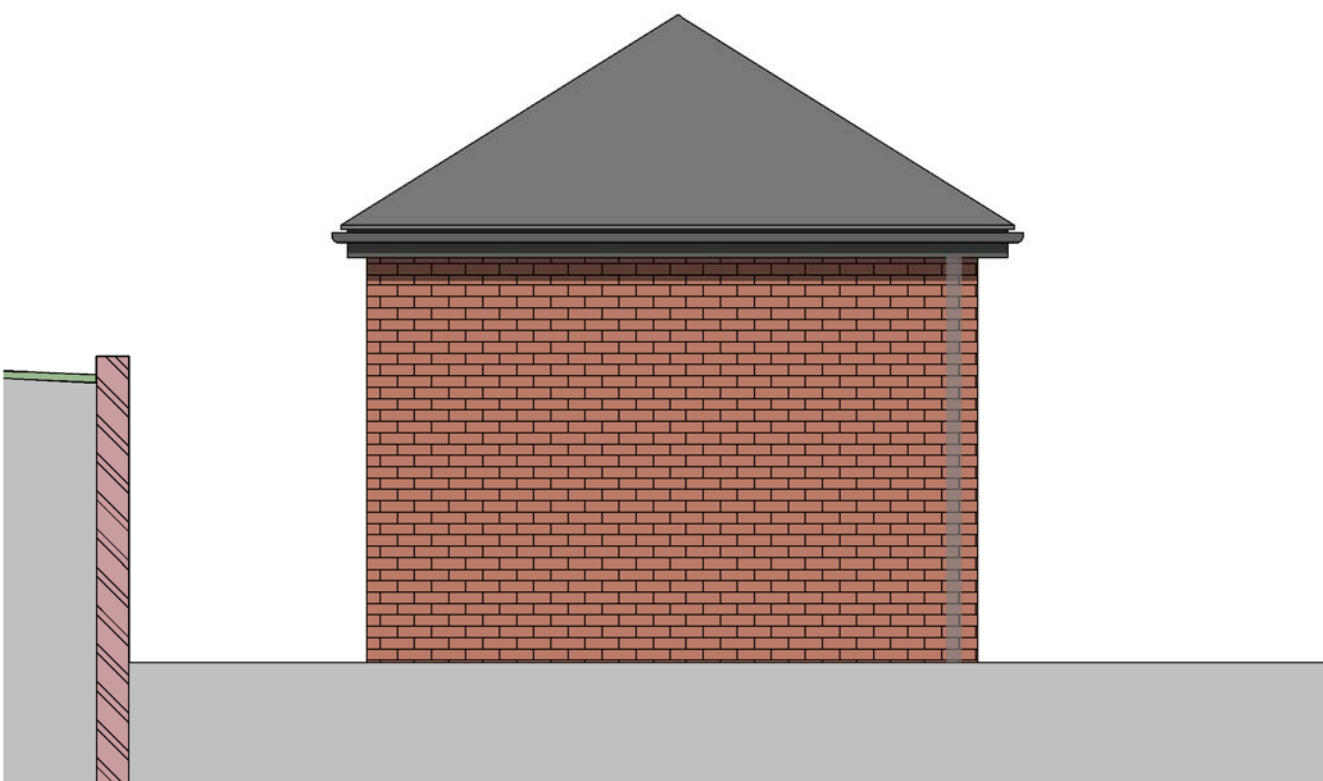

Elevation B (South)
1 : 50

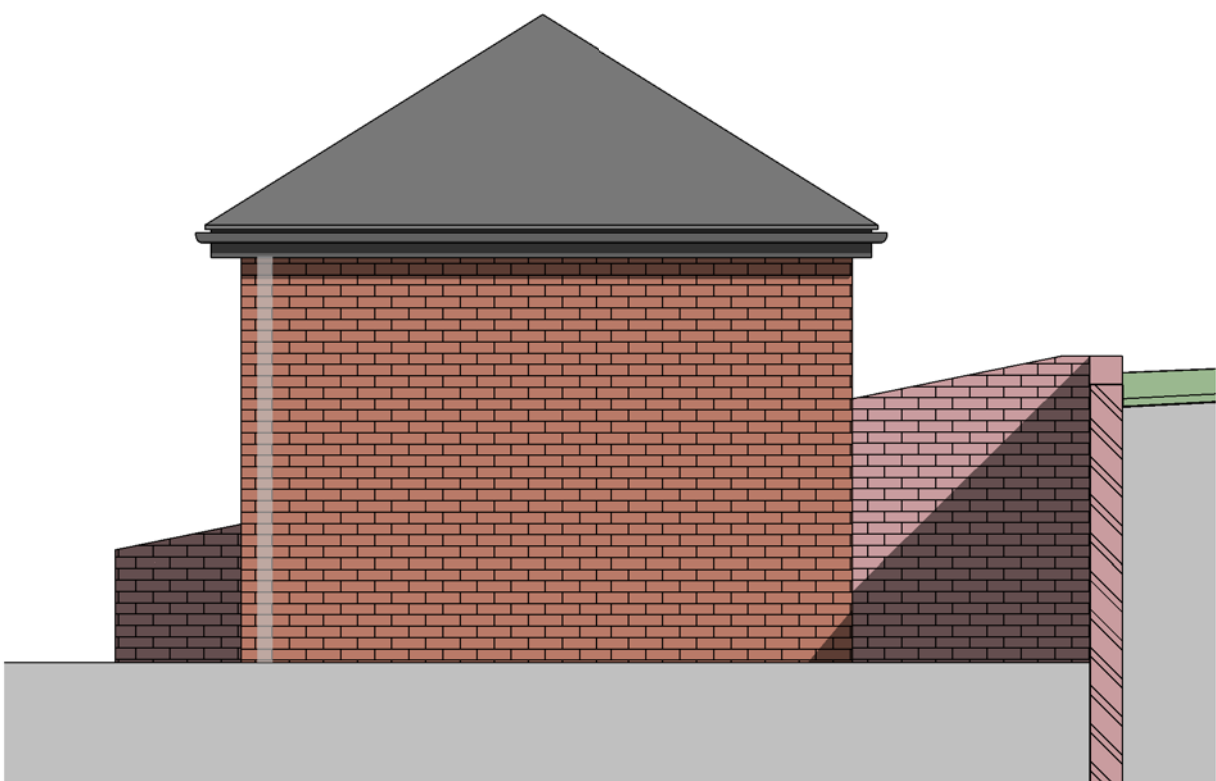

Elevation D (North)
1 : 50

Materials:

Brickwork - to match the main building


Rainwater goods - half round plastic gutter with matching RWP (Colour Black)

Fascia and Soffit (Colour White)

Roof - Slate Tile to match the main building. Include all hip and ridge accessories (not mitred tiles)

- notes
- DO NOT SCALE FROM THIS DRAWING - USE FIGURED DIMENSIONS ONLY.
 - TO BE READ IN CONJUNCTION WITH ALL OTHER CONSULTANTS / SPECIALISTS DRAWINGS. REPORT ANY DISCREPANCIES BEFORE AFFECTED WORK COMMENCES.
 - ALL SETTING OUT DIMENSIONS TO BE CHECKED ON SITE BY CONTRACTOR BEFORE WORK COMMENCES.

revisions			
A	ABu	Planning Application	27-11-17

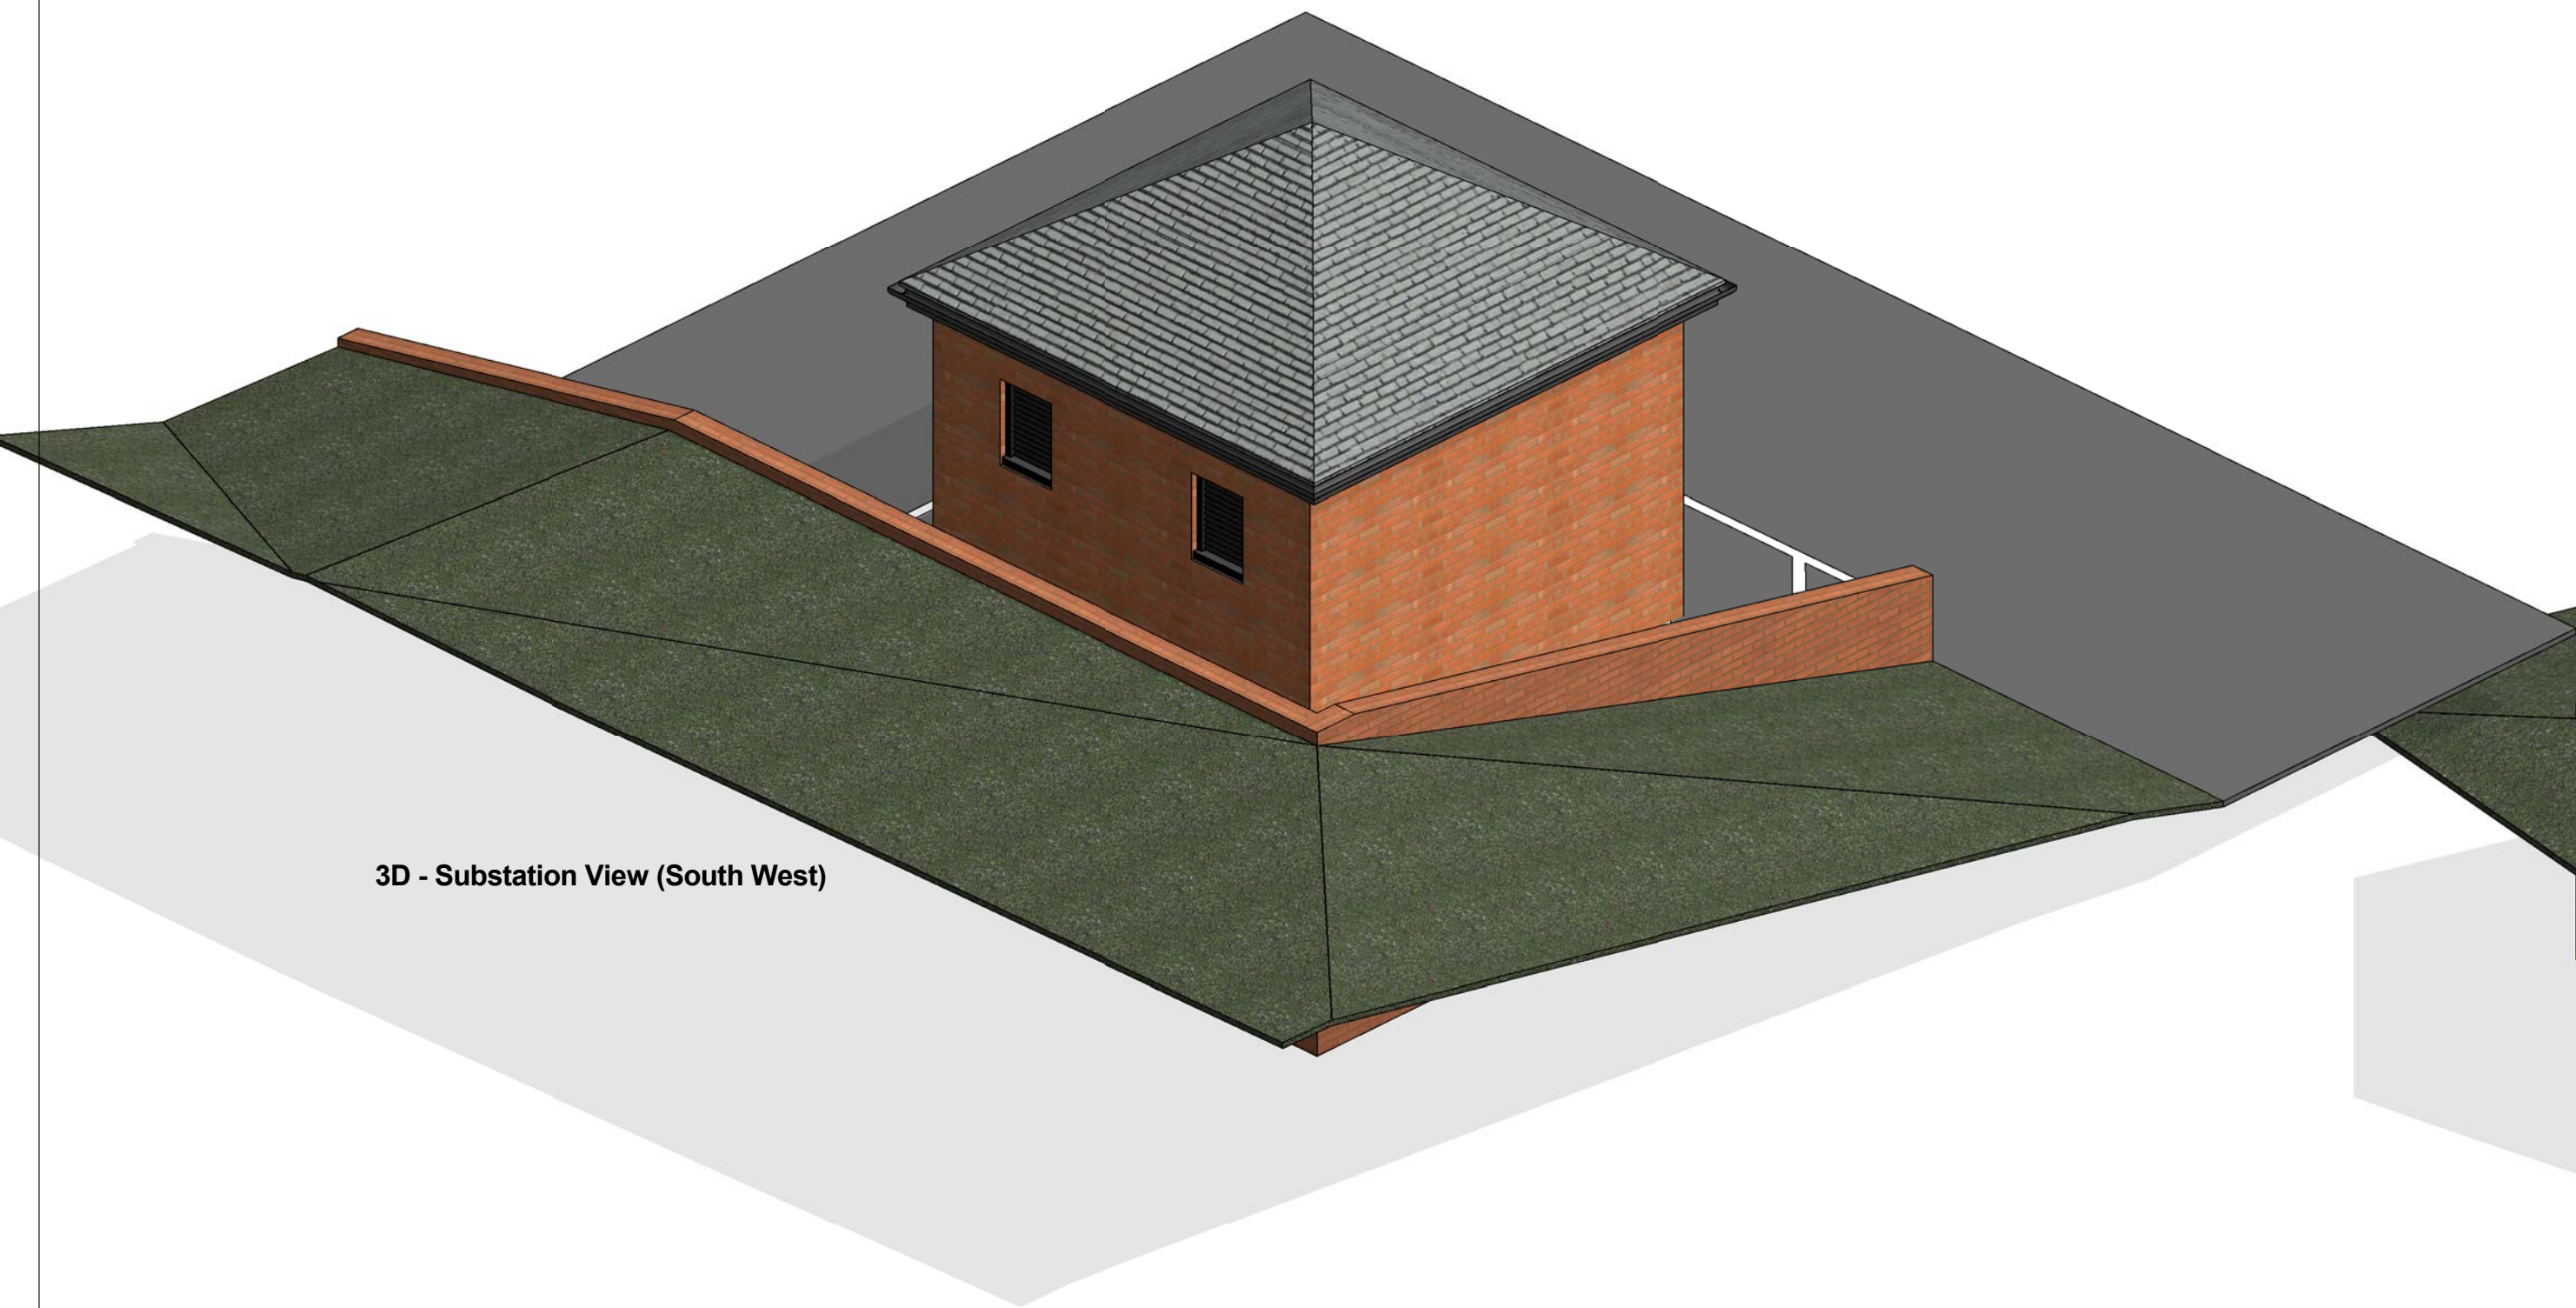

3D - Substation View (South West)




3D - Substation View (North East)

© McCarthy & Stone Retirement Lifestyles Limited
All rights reserved. The reproduction of all or any part of this drawing/document and/or construction of any building or part of a building or structure to which this drawing/document relates without the written permission of the copyright owner is prohibited

McCarthy & Stone
Later Life, Greater Life

client	Retirement Living Housing M&S Berneslai Close, Barnsley
project	
drawing title	Sub-station Layout
job number	017146
drawing number	NE-2473-03-01-AC-012
revision	A
drawing status	Planning
scale	1 : 50 @ A1
date	11/27/17
drawn by	Author
checked by	Checker

seven architecture
seven architecture offices at :
61 Oxford Street, MANCHESTER, M1 6EQ
t : 0161 236 5655
Clarendon House, Victoria Avenue, HARROGATE, North Yorks, HG1 1DY
t : 01423 709 807
24 Greville Street, LONDON, EC1N 8SS
t : 0203 036 0691
Galleri 6, Doc Victoria, CAERNARFON, Gwynedd, LL55 1SQ
t : 01286 685 253
www.sevenarchitecture.co.uk

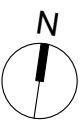

0 0.5m 1m
1:20

M&S Berneslai Close, Barnsley
Sub-station Layout