




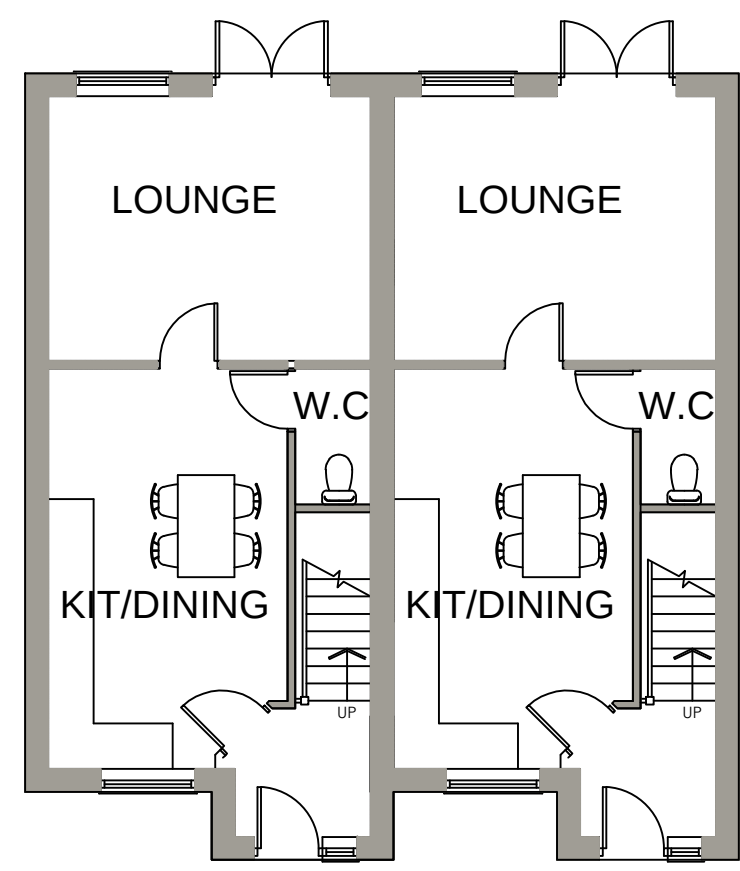

GROUND FLOOR

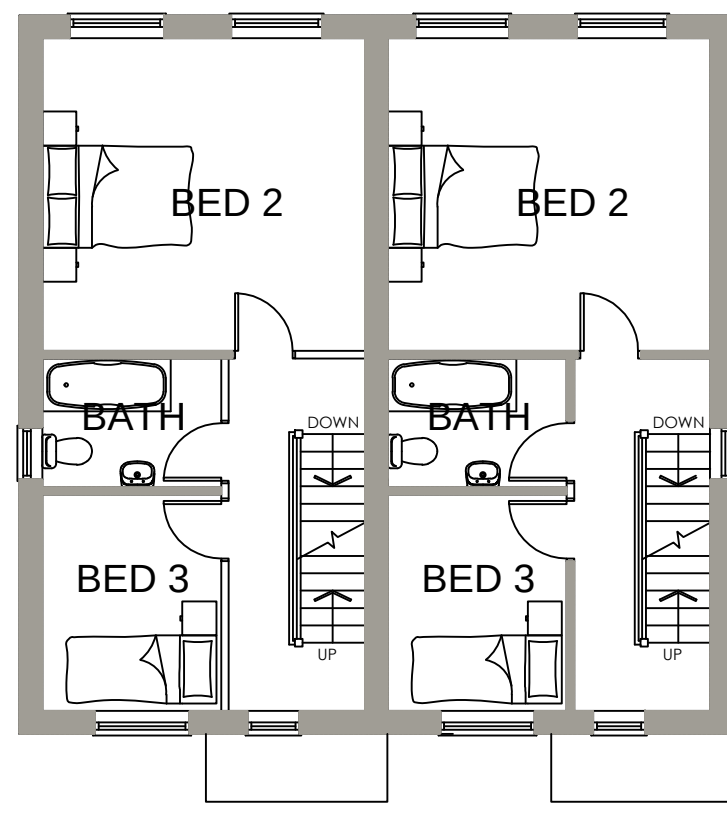


FIRST FLOOR

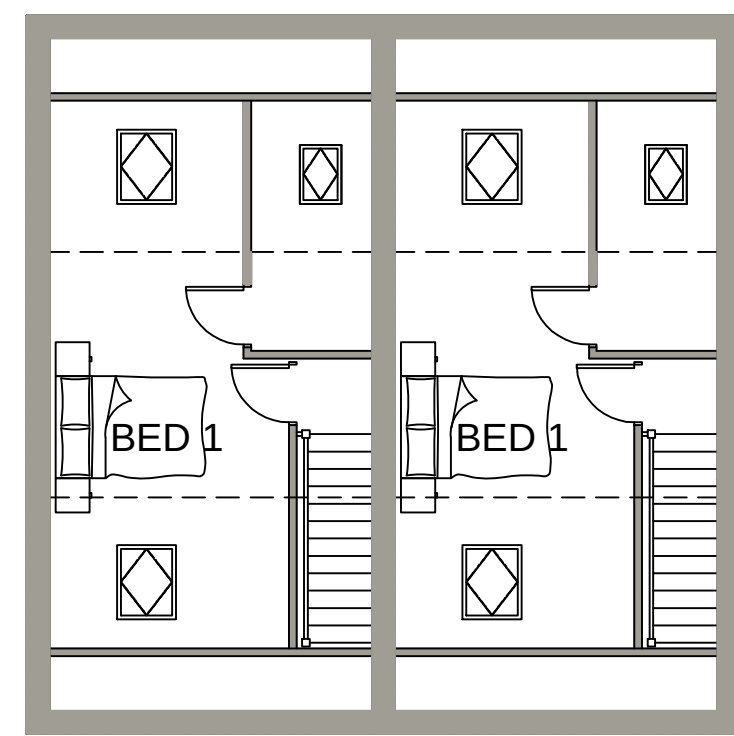


SECOND FLOOR


PLOTS 1-2 & 6-7

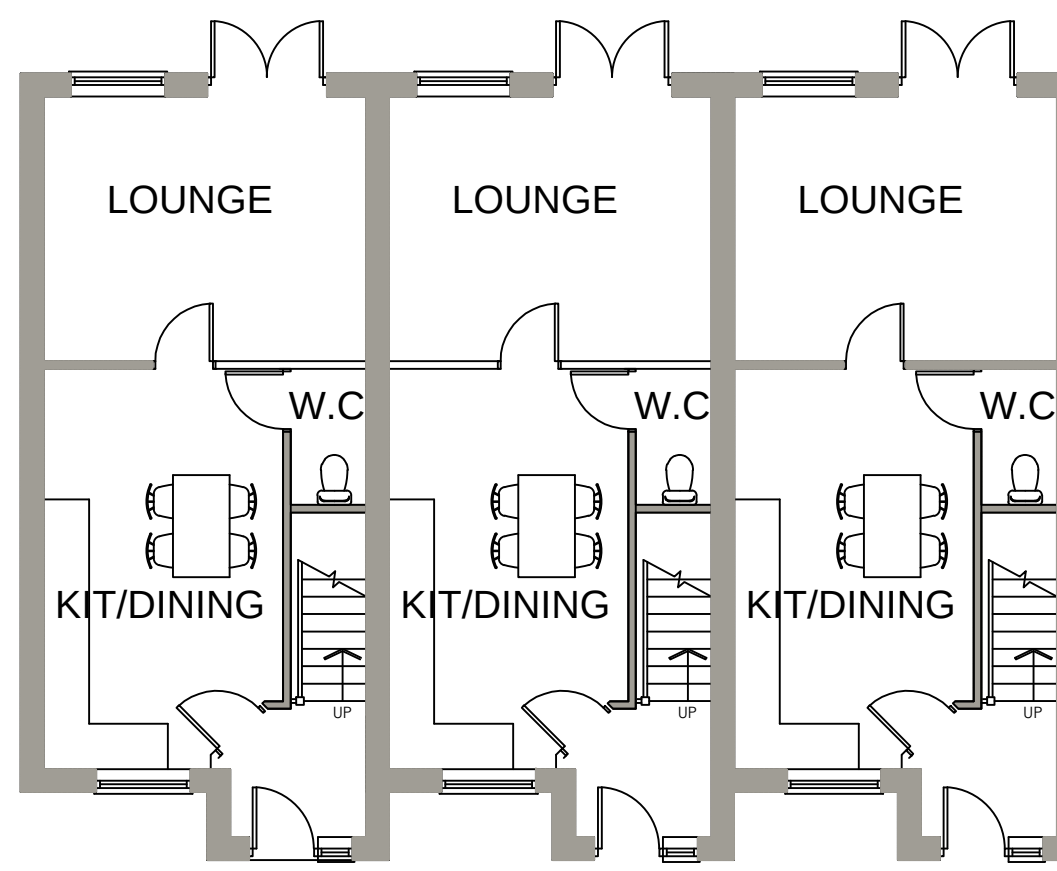

GROUND FLOOR

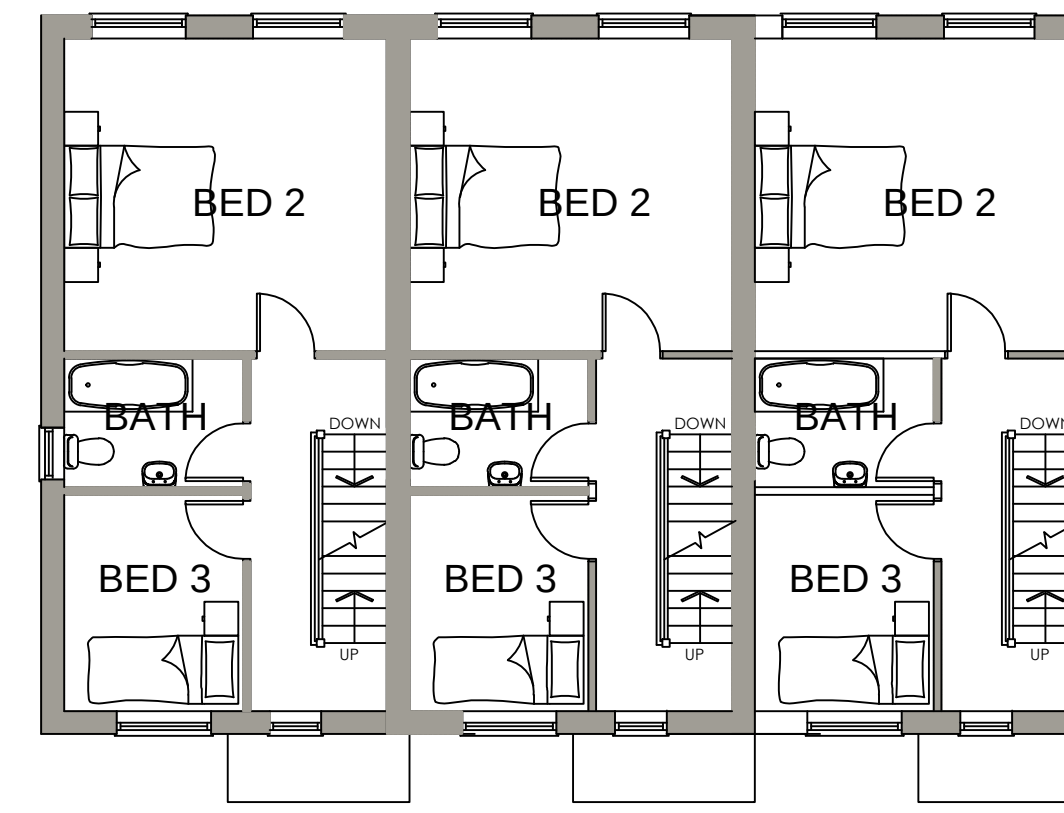

FIRST FLOOR

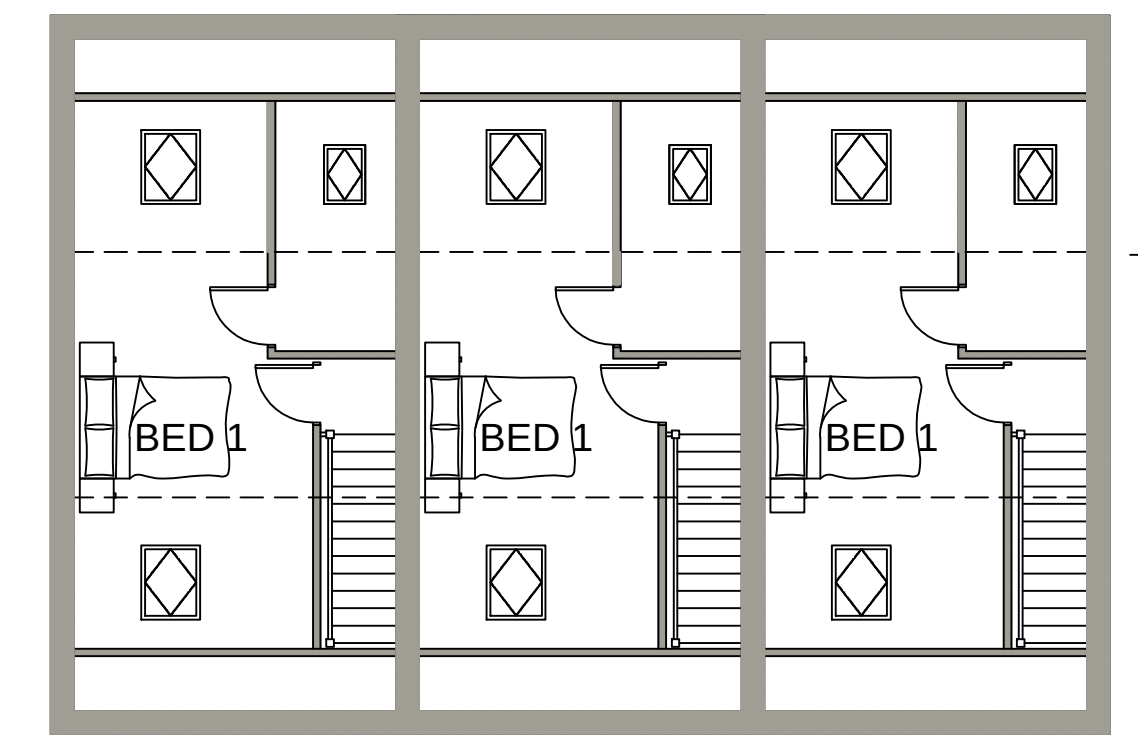

SECOND FLOOR

PLOTS 3 4 & 5



ELEVATION FROM WINDMILL AVENUE

			8 MORSTON BUSINESS PARK, WHALEY ROAD, BARUGH GREEN, BARNLEY. S75 1HQ			Phone: 01226 208482 Fax: 01226 283030 Email: info@whiteaguspартnership.co.uk Web: www.whiteaguspартnership.co.uk		
ARCHITECTURAL SERVICES AND SURVEYORS								
Project. RESIDENTIAL DEVELOPMENT AT WINDMILL AVENUE GRIMETHORPE						Client. AMARI HOMES LTD		
Drawing Title. PLANS AND ELEVATIONS						Date. DEC 2016	Scale. 1@100 @ A1	
						Ref. 16-066	Dwg. No. 02	Rev. A
Date	Suffix	Description		Date	Suffix	Description		
07-05-17	A	UPDATED FOR PLANNING APPLICATION						