


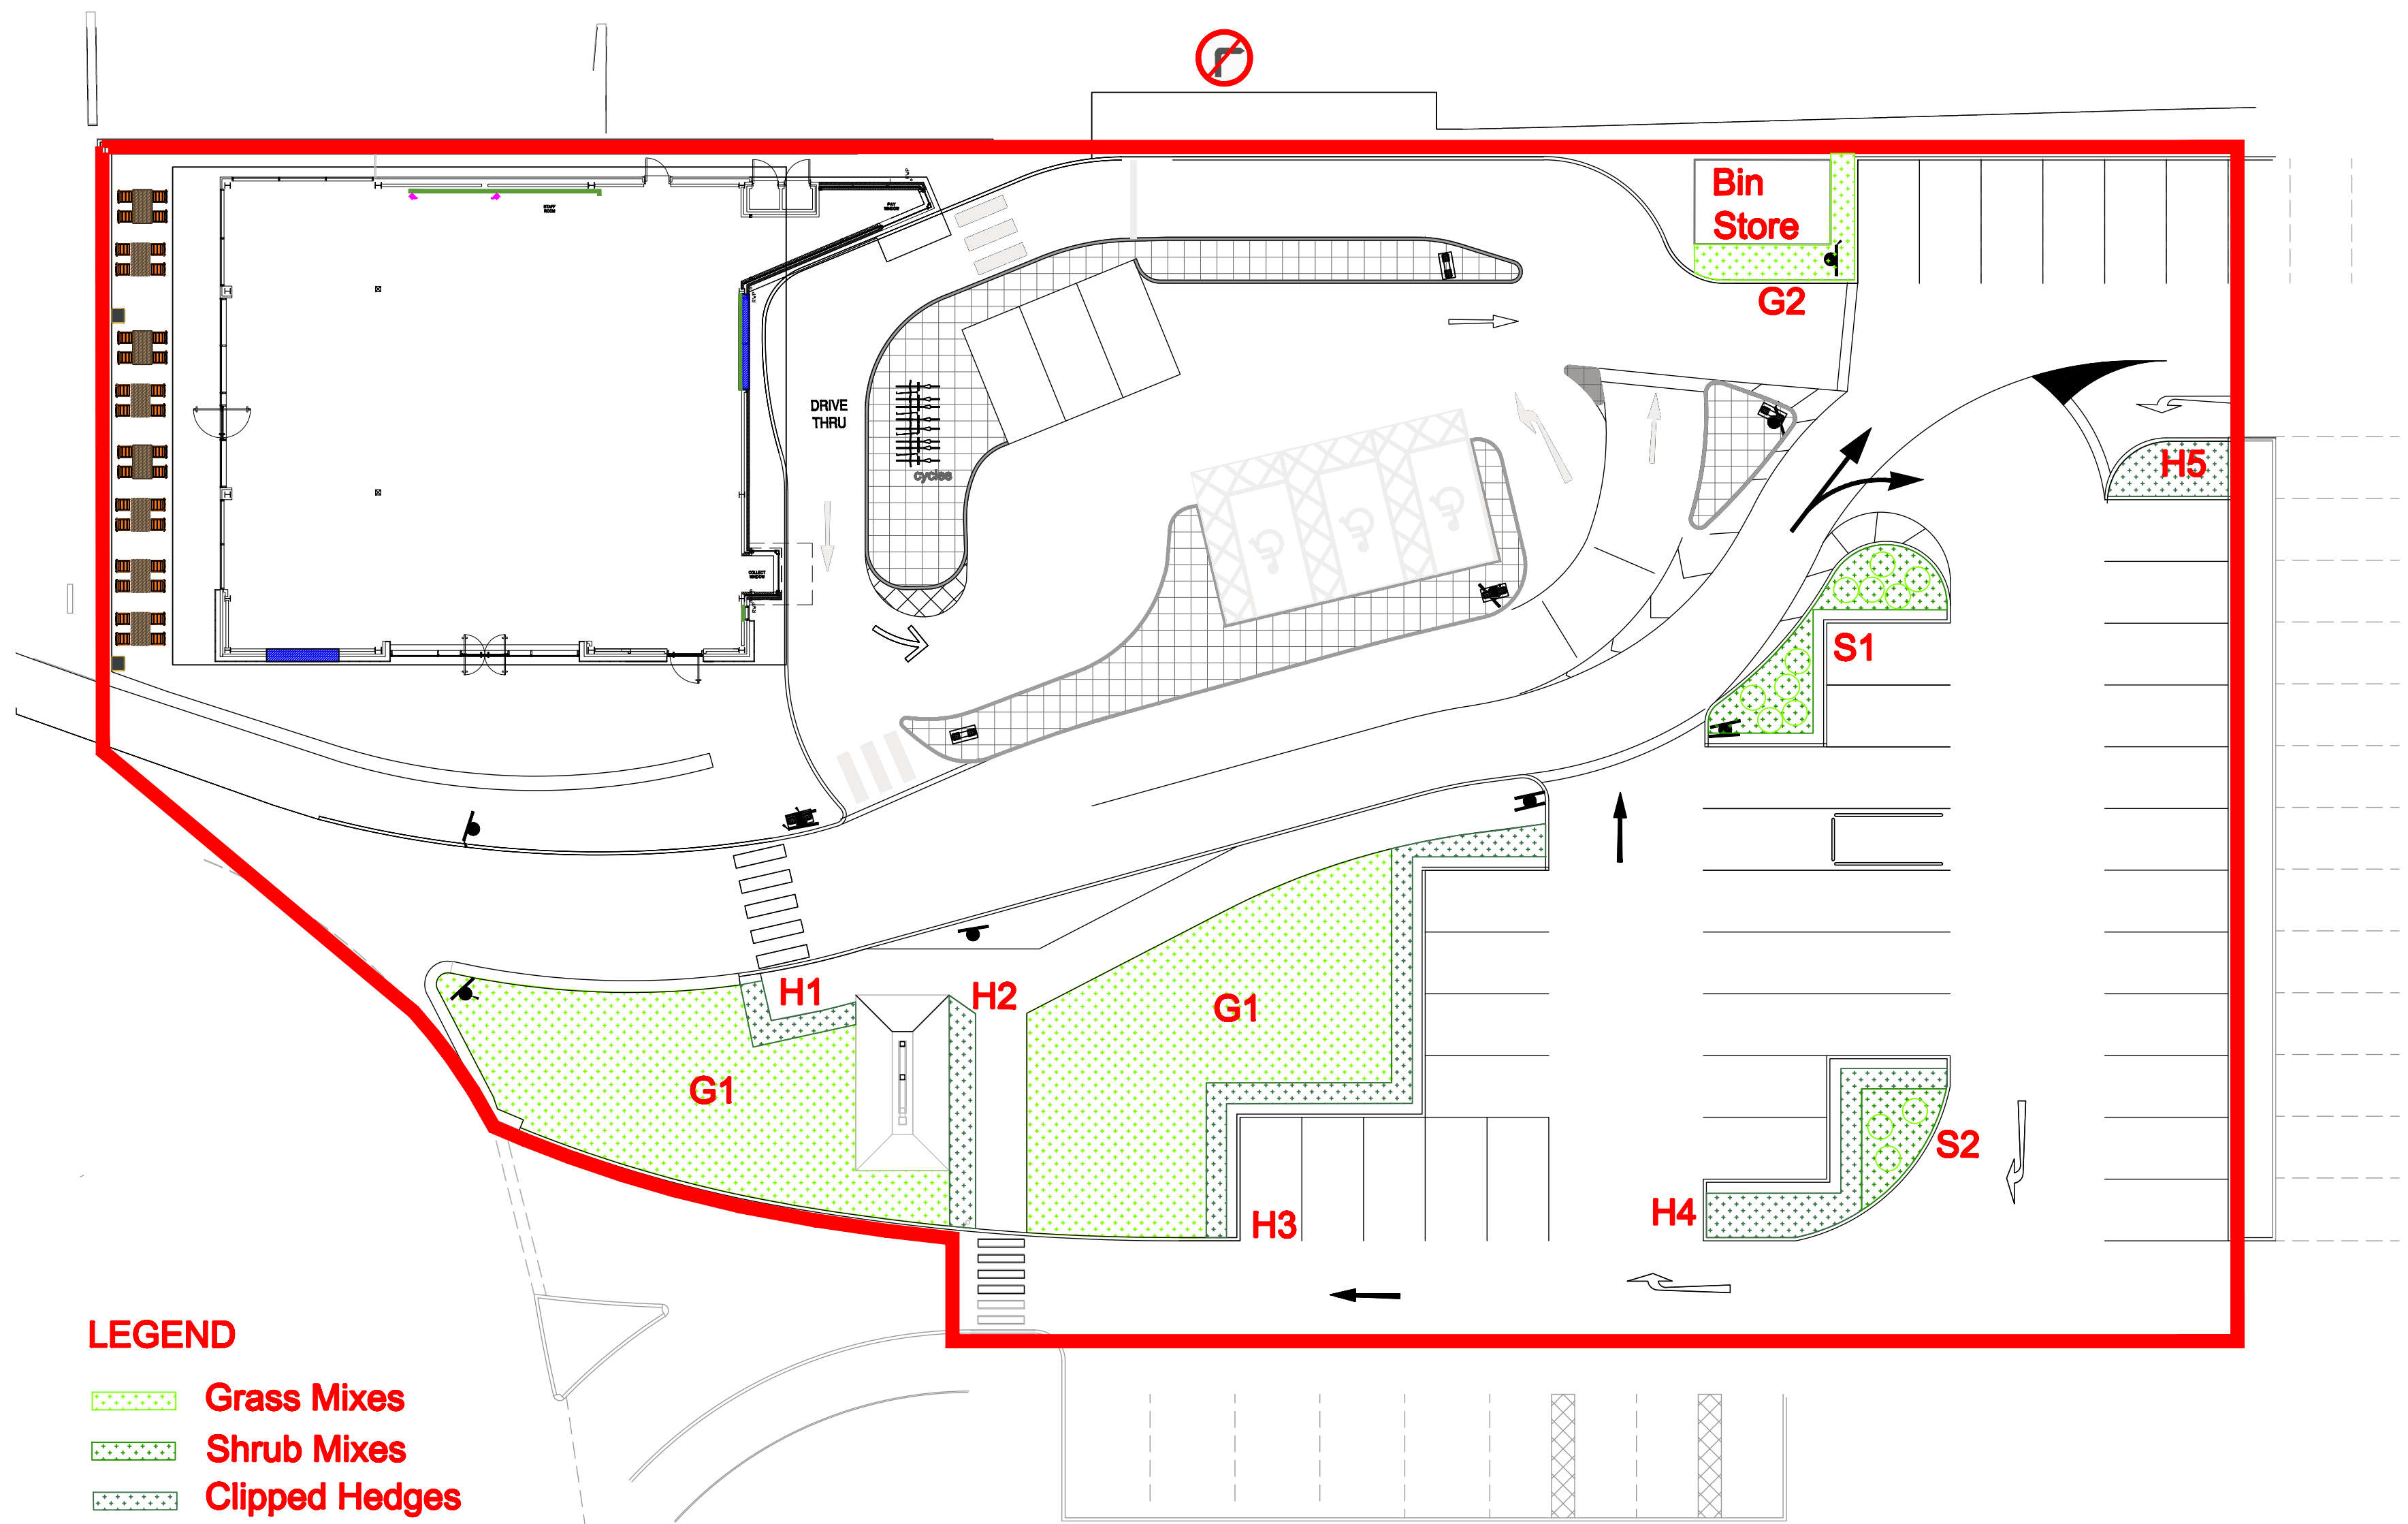

NOTES

1. All Planted zones adjacent to parking bays to have a paved finish.

2. All hedging to have a post and wire support fence.

3. G1 Wild flower grass mix. All kerb edges approx 600mm wide and entire zone around base of sign to be regularly mown.

SHRUBS					
Mix	Species	Pot Size	Density /m2	Approx %Mix	Qty
S1 (Total area 20m ²) (Groundcover 10m ²)	Pinus mugo Mops	15lt	n/a		10
	Alchemilla mollis	2lt	5	30	15
	Carrex Evergold	2lt	7	70	49
S2 (Total area 10m ²) (Groundcover 7m ²)	Pinus mugo Mops	15lt	n/a		3
	Alchemilla mollis	2lt	5	30	10
	Carrex Evergold	2lt	7	70	35
Planting notes: Set out specimen Pinus as indicated on drawing and fill in around with groundcovers. Keep planting 150mm from all kerbs.					
HEDGES					
Mix	Species	Specification	Density lin m/m2	Approx %Mix	Qty
H1 (6 lin m)	Carpinus betulus	1-120mmht BR	6	100	36
H2 (8 lin m)	Carpinus betulus	1-120mmht BR	6	100	48
H3 (27 lin m)	Carpinus betulus	1-120mmht BR	6	100	162
H4 (14 lin m)	Carpinus betulus	1-120mmht BR	6	100	84
H5 (9m ²)	Carpinus betulus	1-120mmht BR	6	100	54
Planting notes: Infill zones plant 6 per m ² Linear zones plant double staggered in rows. Keep planting approximately 150mm from all kerbs. Tensioned post and wire support fence approximately 850mm ht required. Hedge to be grown to 800mm width by 900mm height.					
GRASS AREAS					
G1 (261m ²)	Germinal or approved equivalent Apply at 5gms per m ² RE1 Traditional Hay Meadow (MG5 Grassland) 1.1% Yarrow (Achillea millefolium) 1.0% Common Sorrel (Rumex acetosa) 0.1% Lady's Bedstraw (Gallium verum) 1.4% Oxeye Daisy (Leucanthemum vulgare) 3.1% Ribwort Plantain (Plantago laxifraga1) 0.8% Agrimony (Agrimonia eupatorium) 1.0% Self Heal (Prunella vulgaris) 0.2% Meadow Sweet (Filipendula ulmaria) 2.0% Salad Burnet (Sanguisorba minor) 1.0% Birdsfoot Trefoil (Lotus corniculatus) 2.0% White Clover (Trifolium repens) 2.0% Red Clover (Trifolium pratense) 0.5% Yellow Rattle (Rhinanthus minor) 0.2% Burnett Saxifrage (Pimpinella laxifraga) 0.3% Greater Knapweed (Centaurea scabiosa) 0.3% Dandelion (Taraxacum officinale) 3.0% Common Knapweed (Centaurea nigra) 30.0%Slender Creeping Red Fescue (Festuca rubra litoralis) 25.0%Crested Dogtail (Cynosurus cristatus) 5.0% Golden Oat Grass (Trisetum flavescens) 5.0% Meadow Fescue (Festuca pratensis) 6.5% Sheeps Fescue (Festuca ovina) 3.5% Browntop Bent (Agrostis capillaris) 5.0% Quaking Grass (Briza media)				
G2	Germinal A4 Low maintenance mix or similar approved equivalent. Sowing rate 35g/m2 Mown regularly.				

Rev	By	Date	Description
-----	----	------	-------------

Drawing Status:
PLANNING

Client:
Popeyes UK
Peel Retail Parks

sarah byrne limited
MCBSort

Horticultural and
Landscape Design Consultant

Beckside Cottage
Beckside, Cartmel
Grange-over-Sands
Cumbria
LA11 7SP
Tel: 01539534405
Mobile: 07841 418443
Email:sarah@sarahbyrnelimited.co.uk

Project:
Popeyes UK
The Peel Centre Barnsley

Drawing:

Soft Landscape Proposal

Drawn by: SC	Date: 15 May 2023
Checked by: SB	Date: 15 May 2023
Approved by:	Date:

SB/Peel/Barnsley/P/01 Revision: **C**

Drawing Scale: 1:200 @ A1